


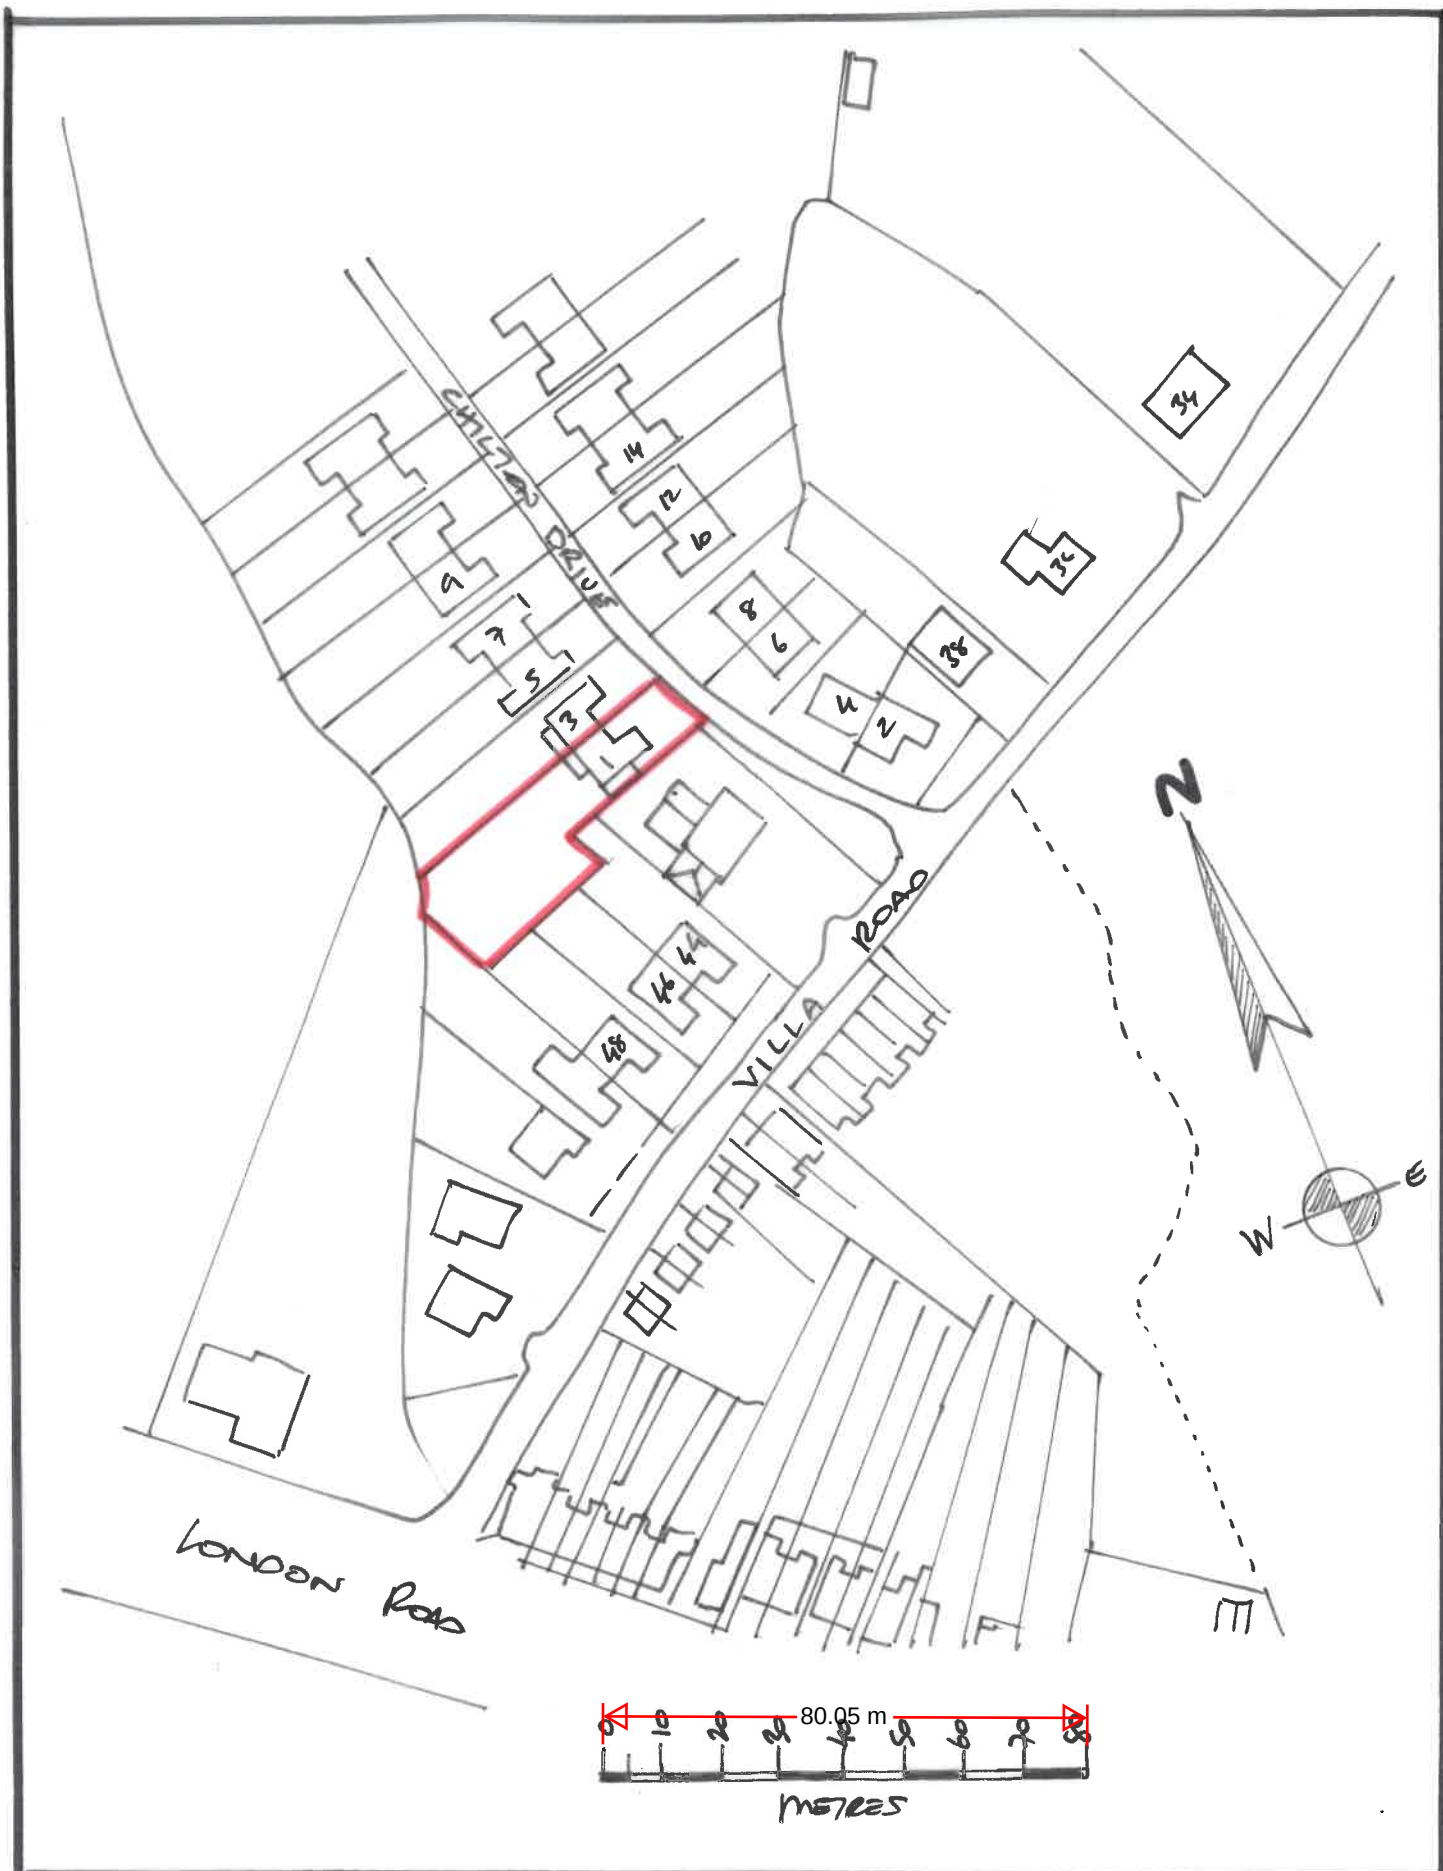

TITLE LOCATION PLAN	DATE JUNE/2025	SCALE 1:1250 @ A4
PROJECT 1 CHILTON DRIVE	DRAWING DKM/7822 / 01	Rev 0