
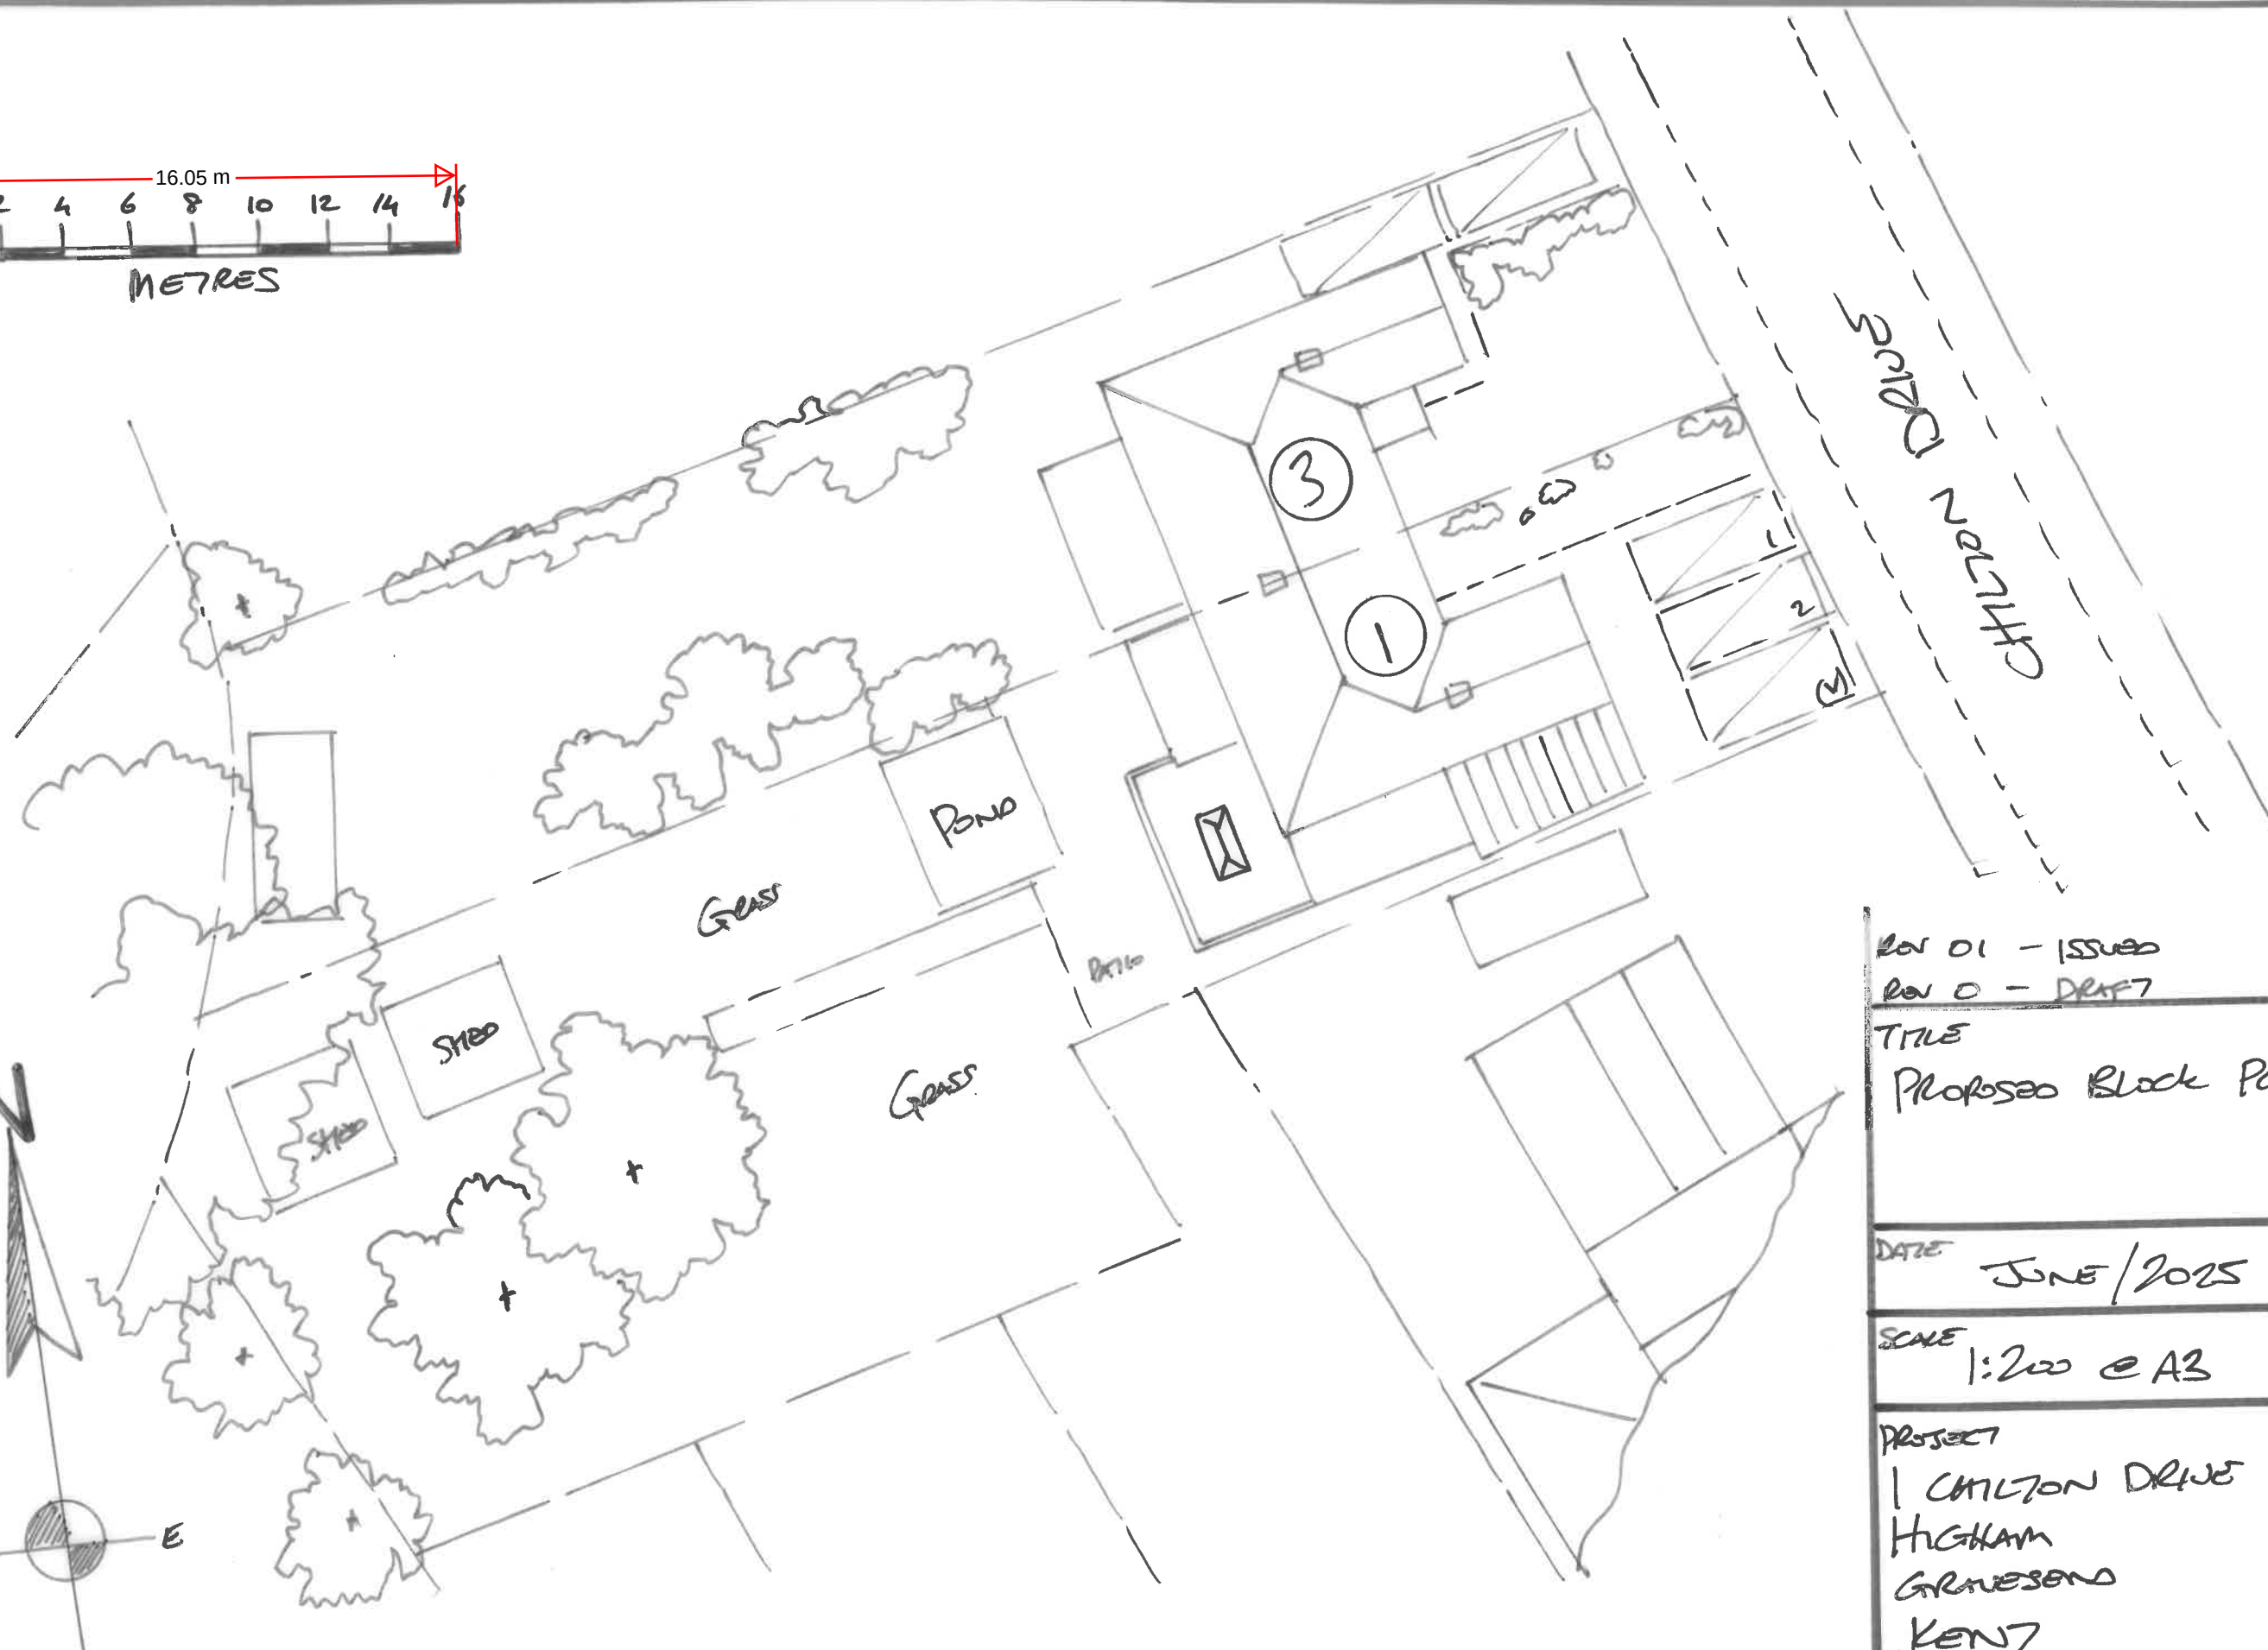


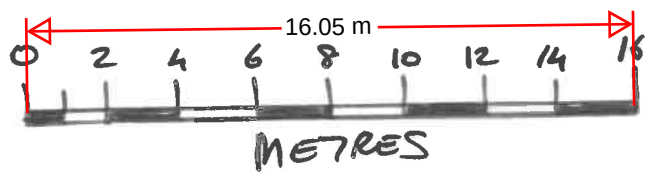

Rev 01 - ISSUED
Rev 0 - DRAFT

TITLE
Proposed Block Plan

DATE JUNE/2025

SCALE 1:200 @ A3

PROJECT
1 MILLON DRIVE
HIGHAM
GRAVESEND
KEN7

DRAWING DKM / 7822 / 03	Rev 01
----------------------------	-----------