

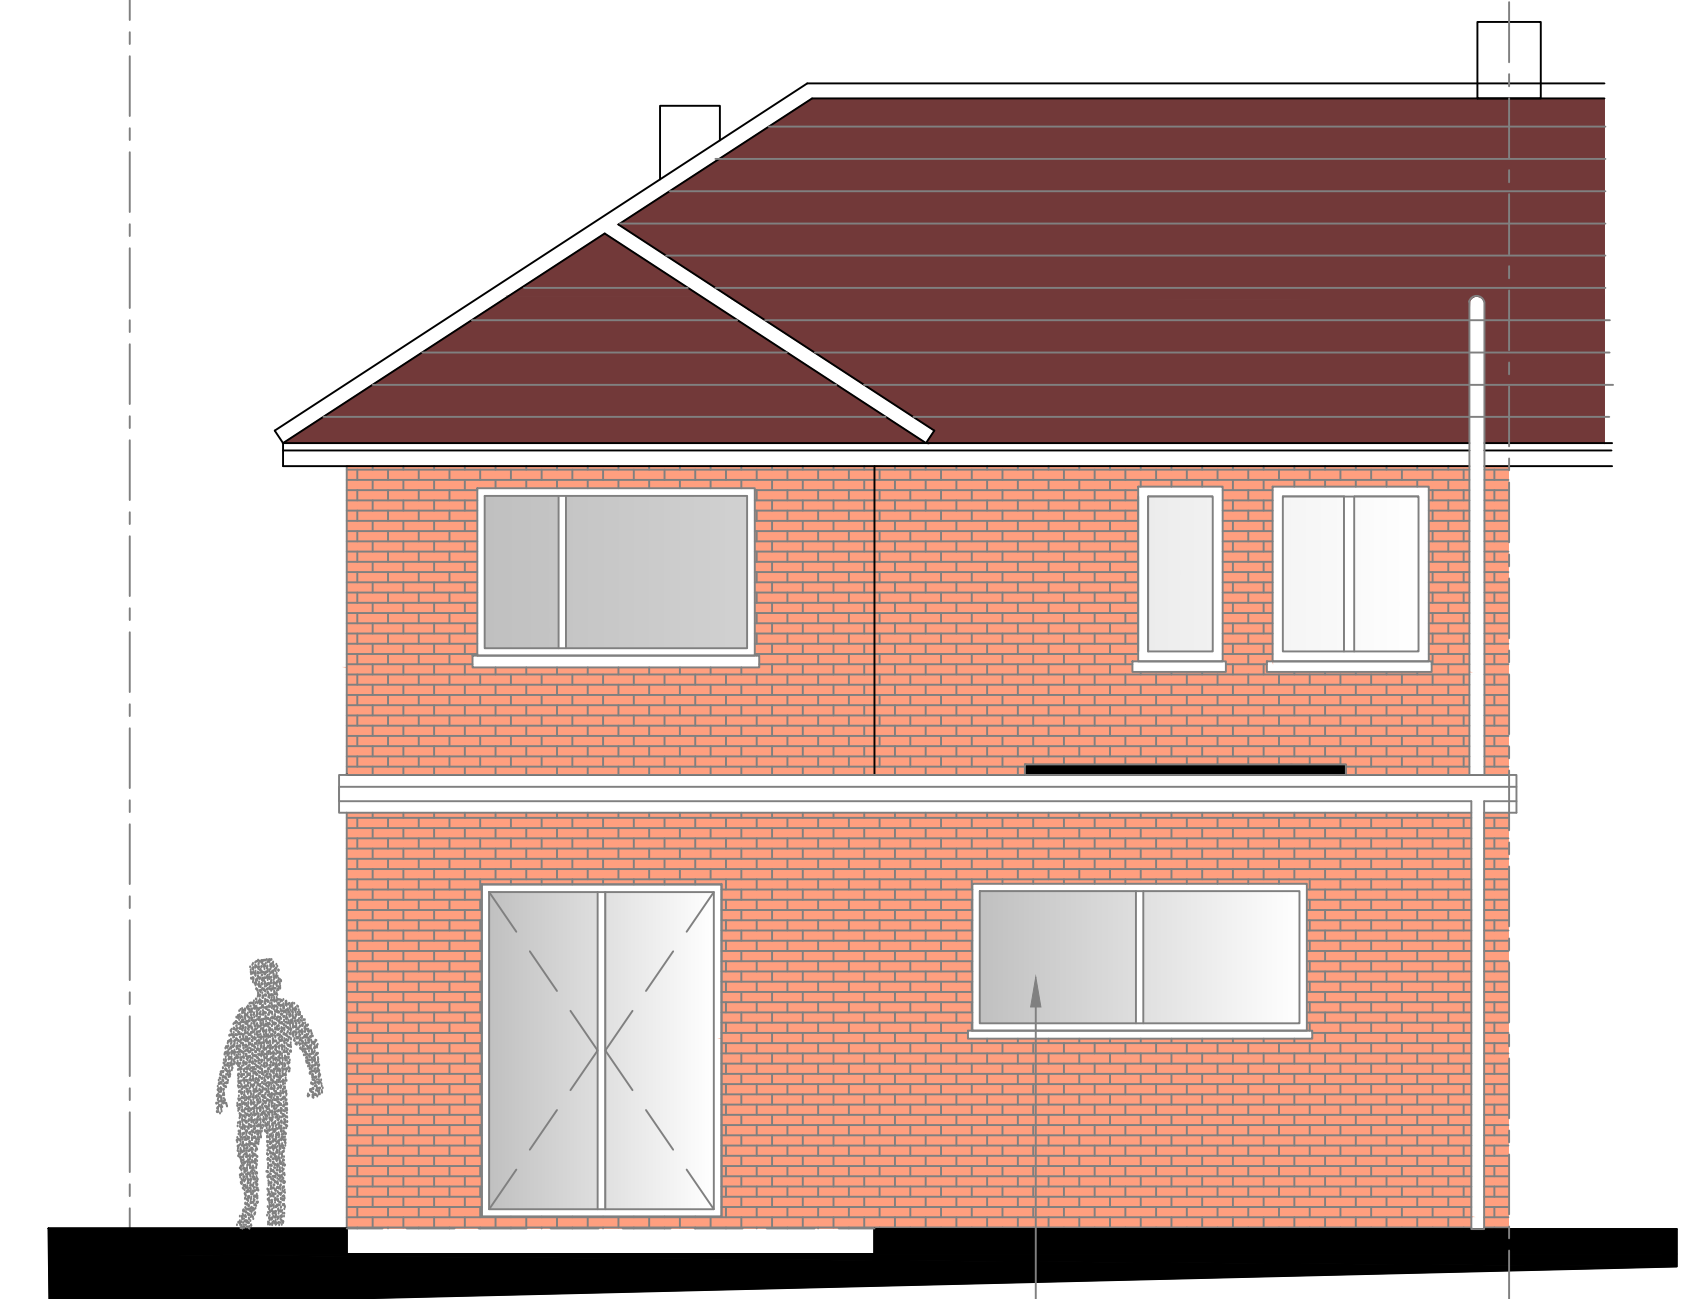
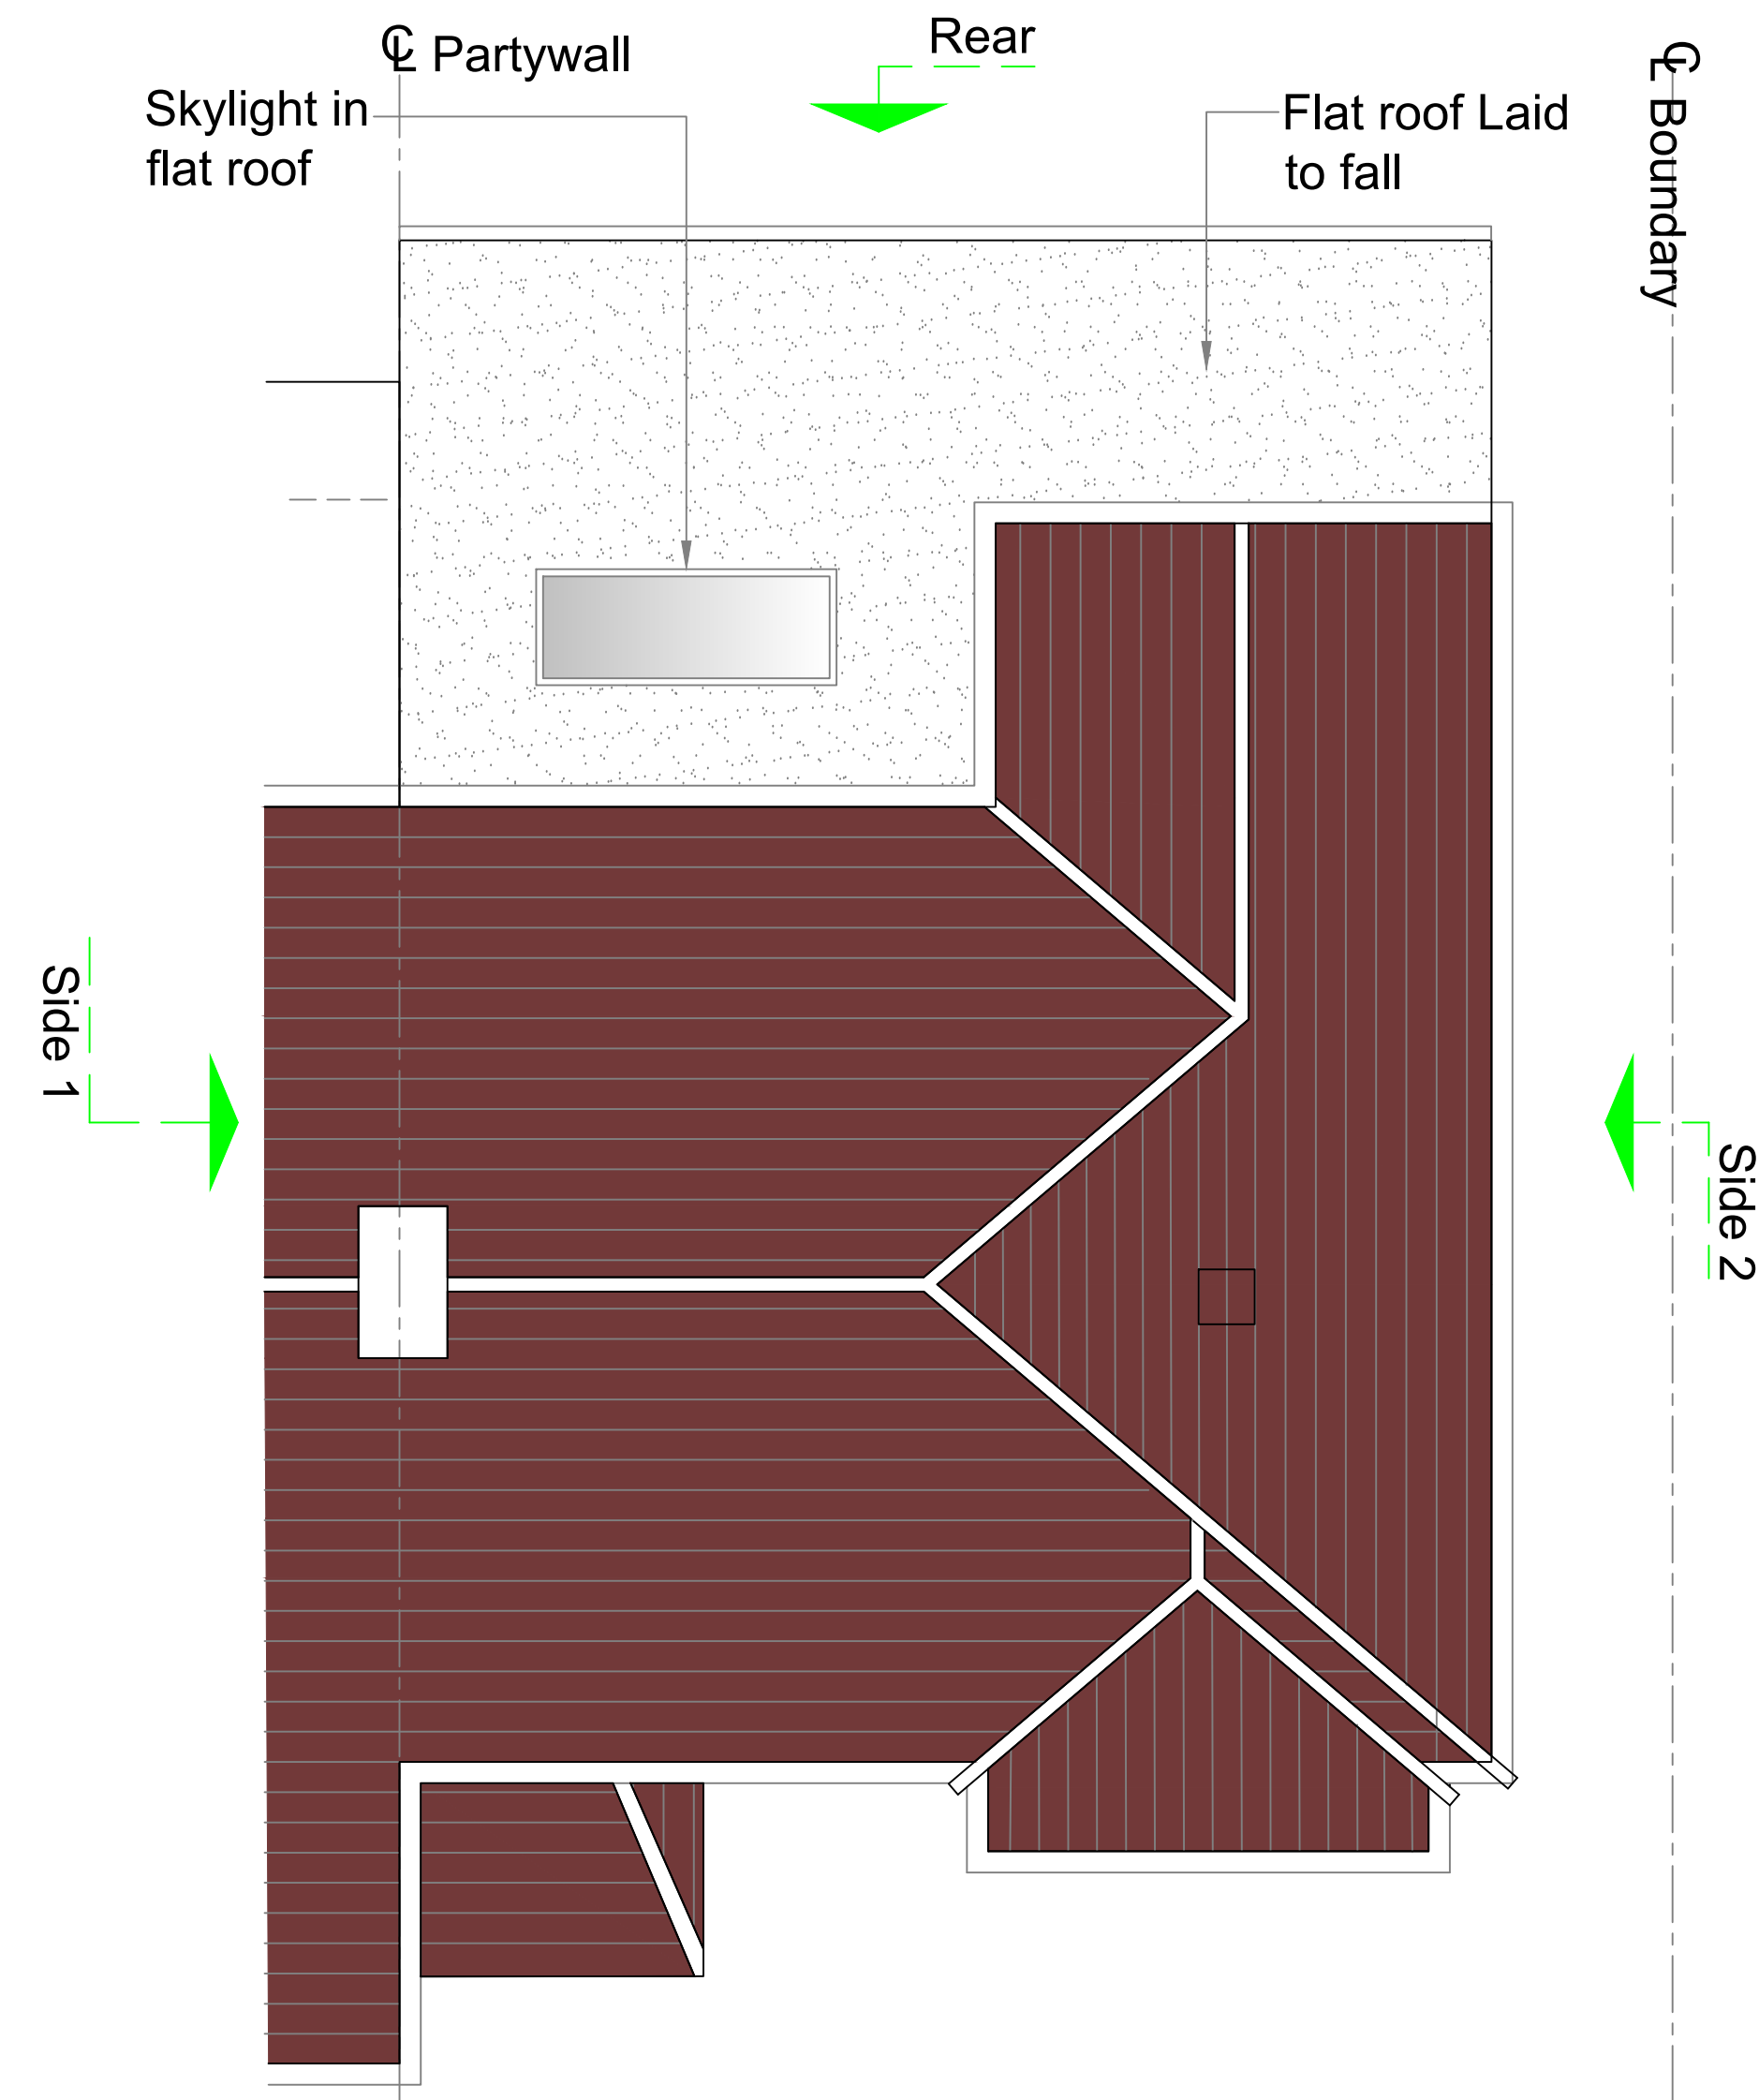
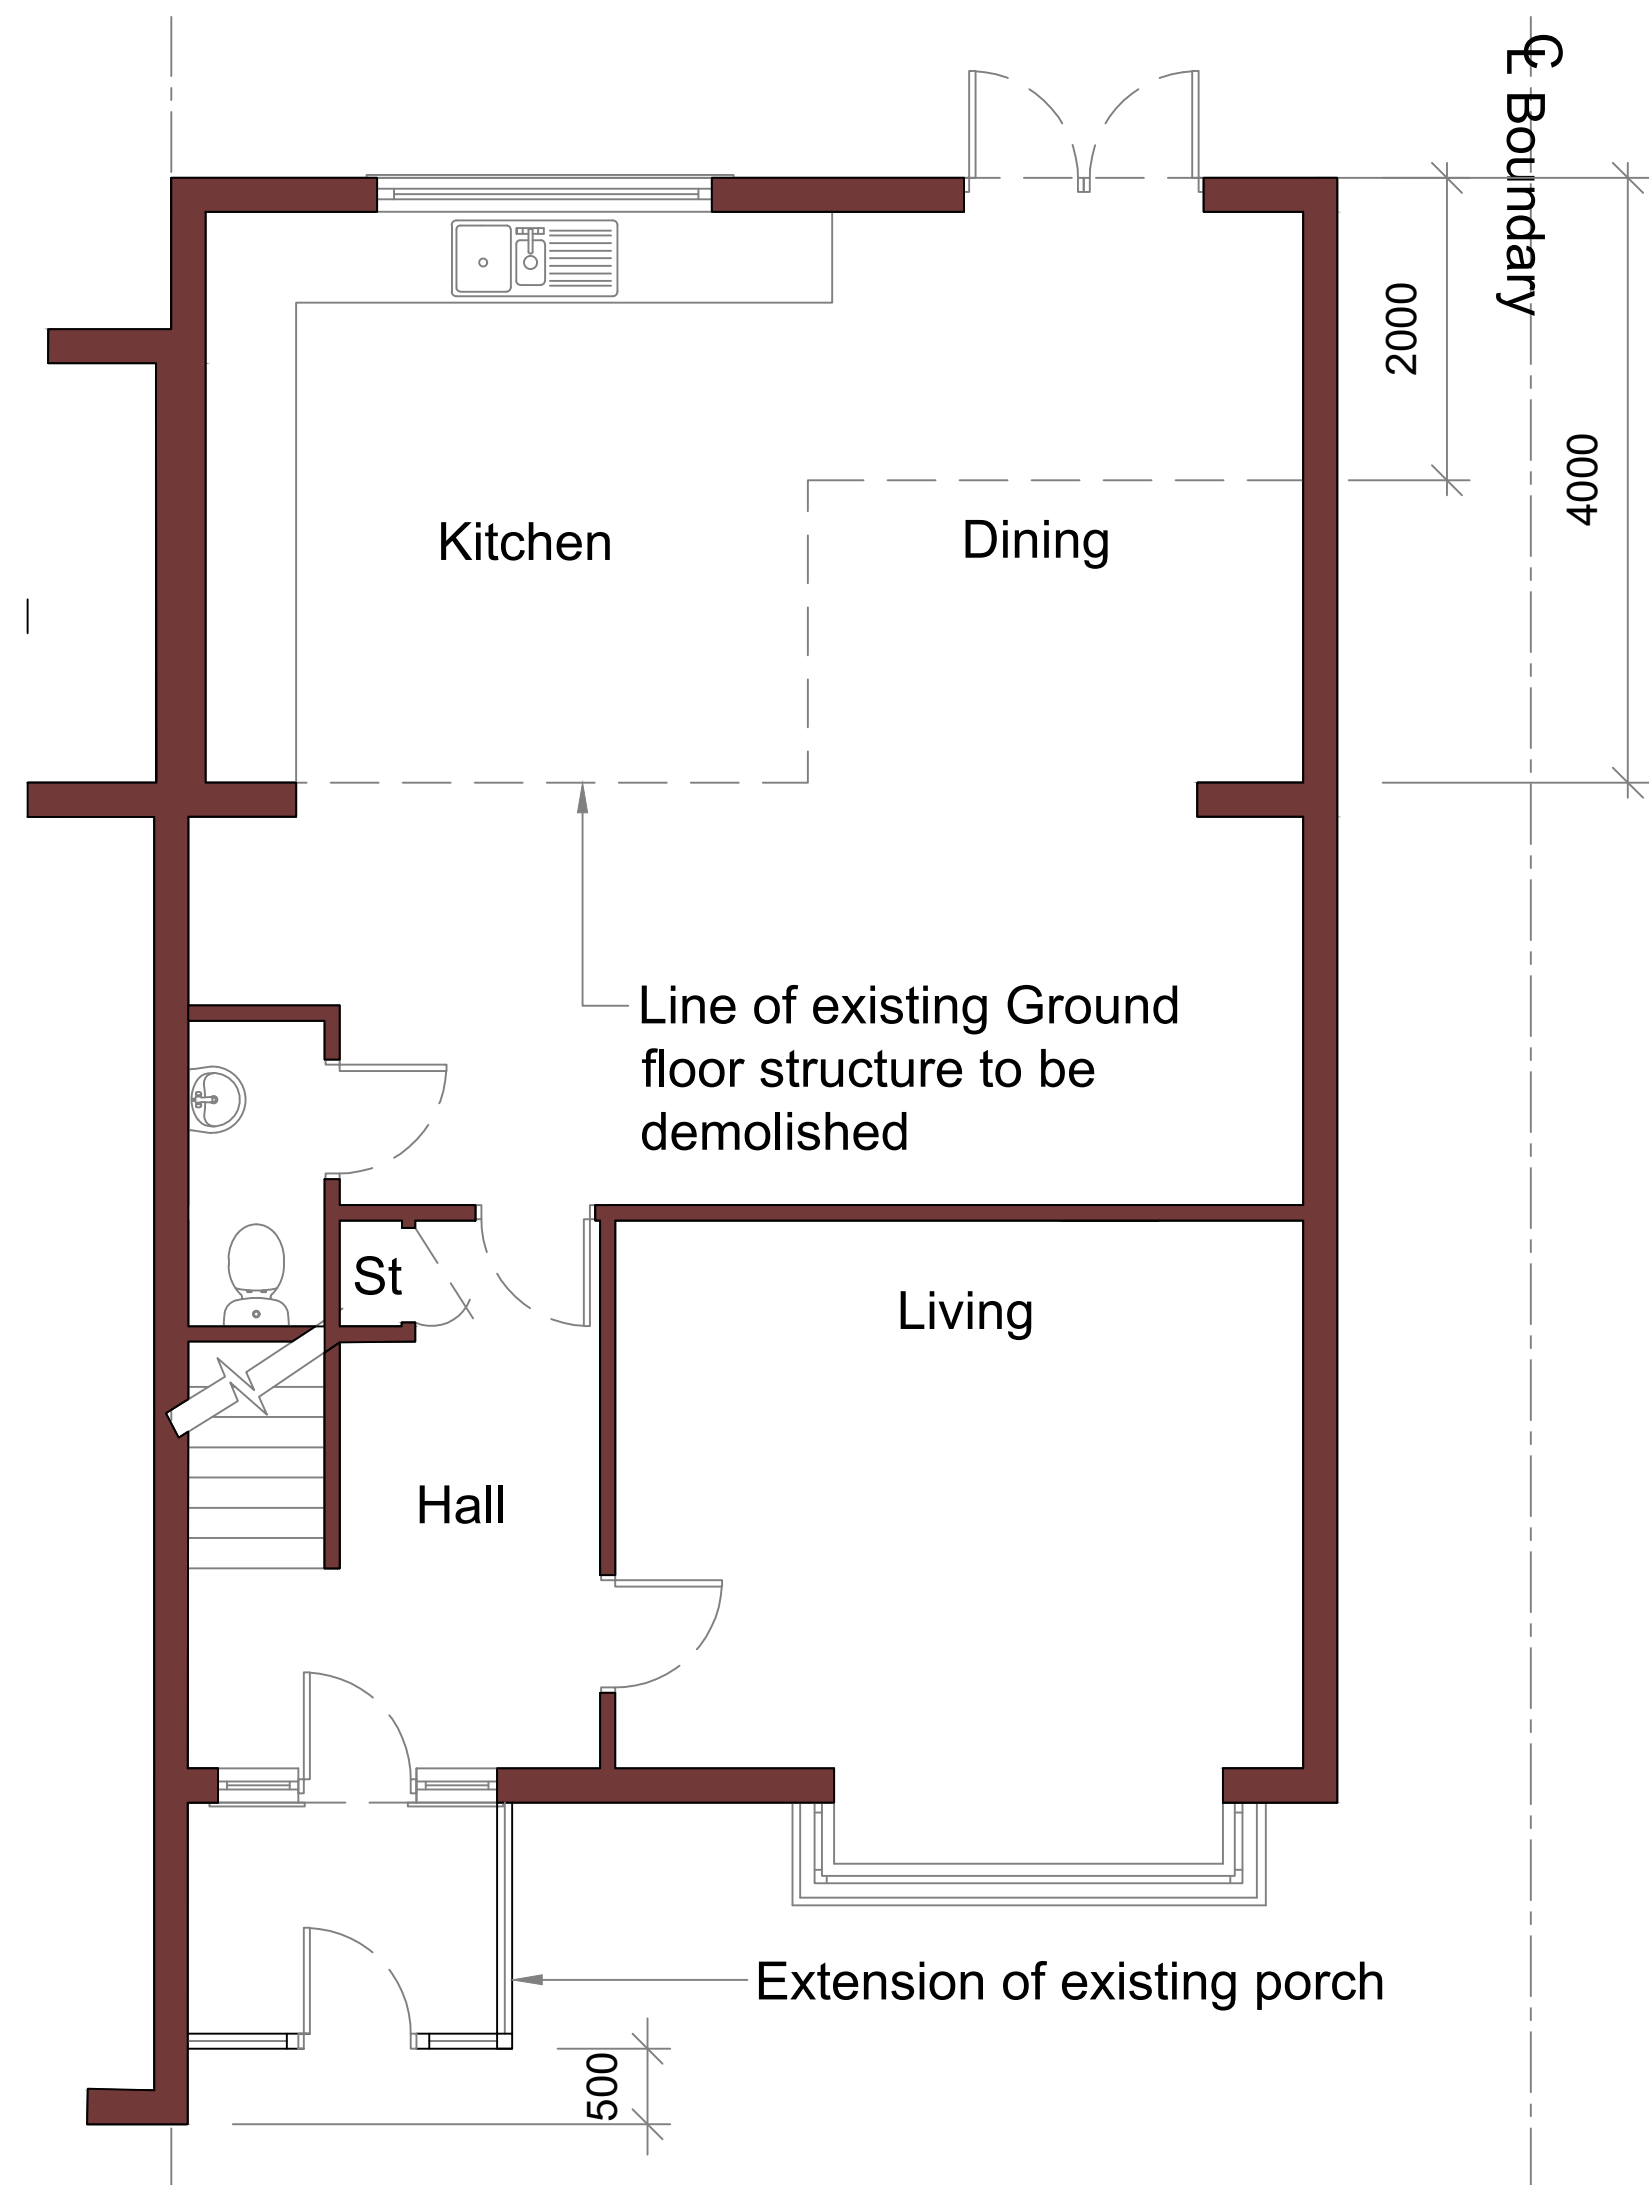


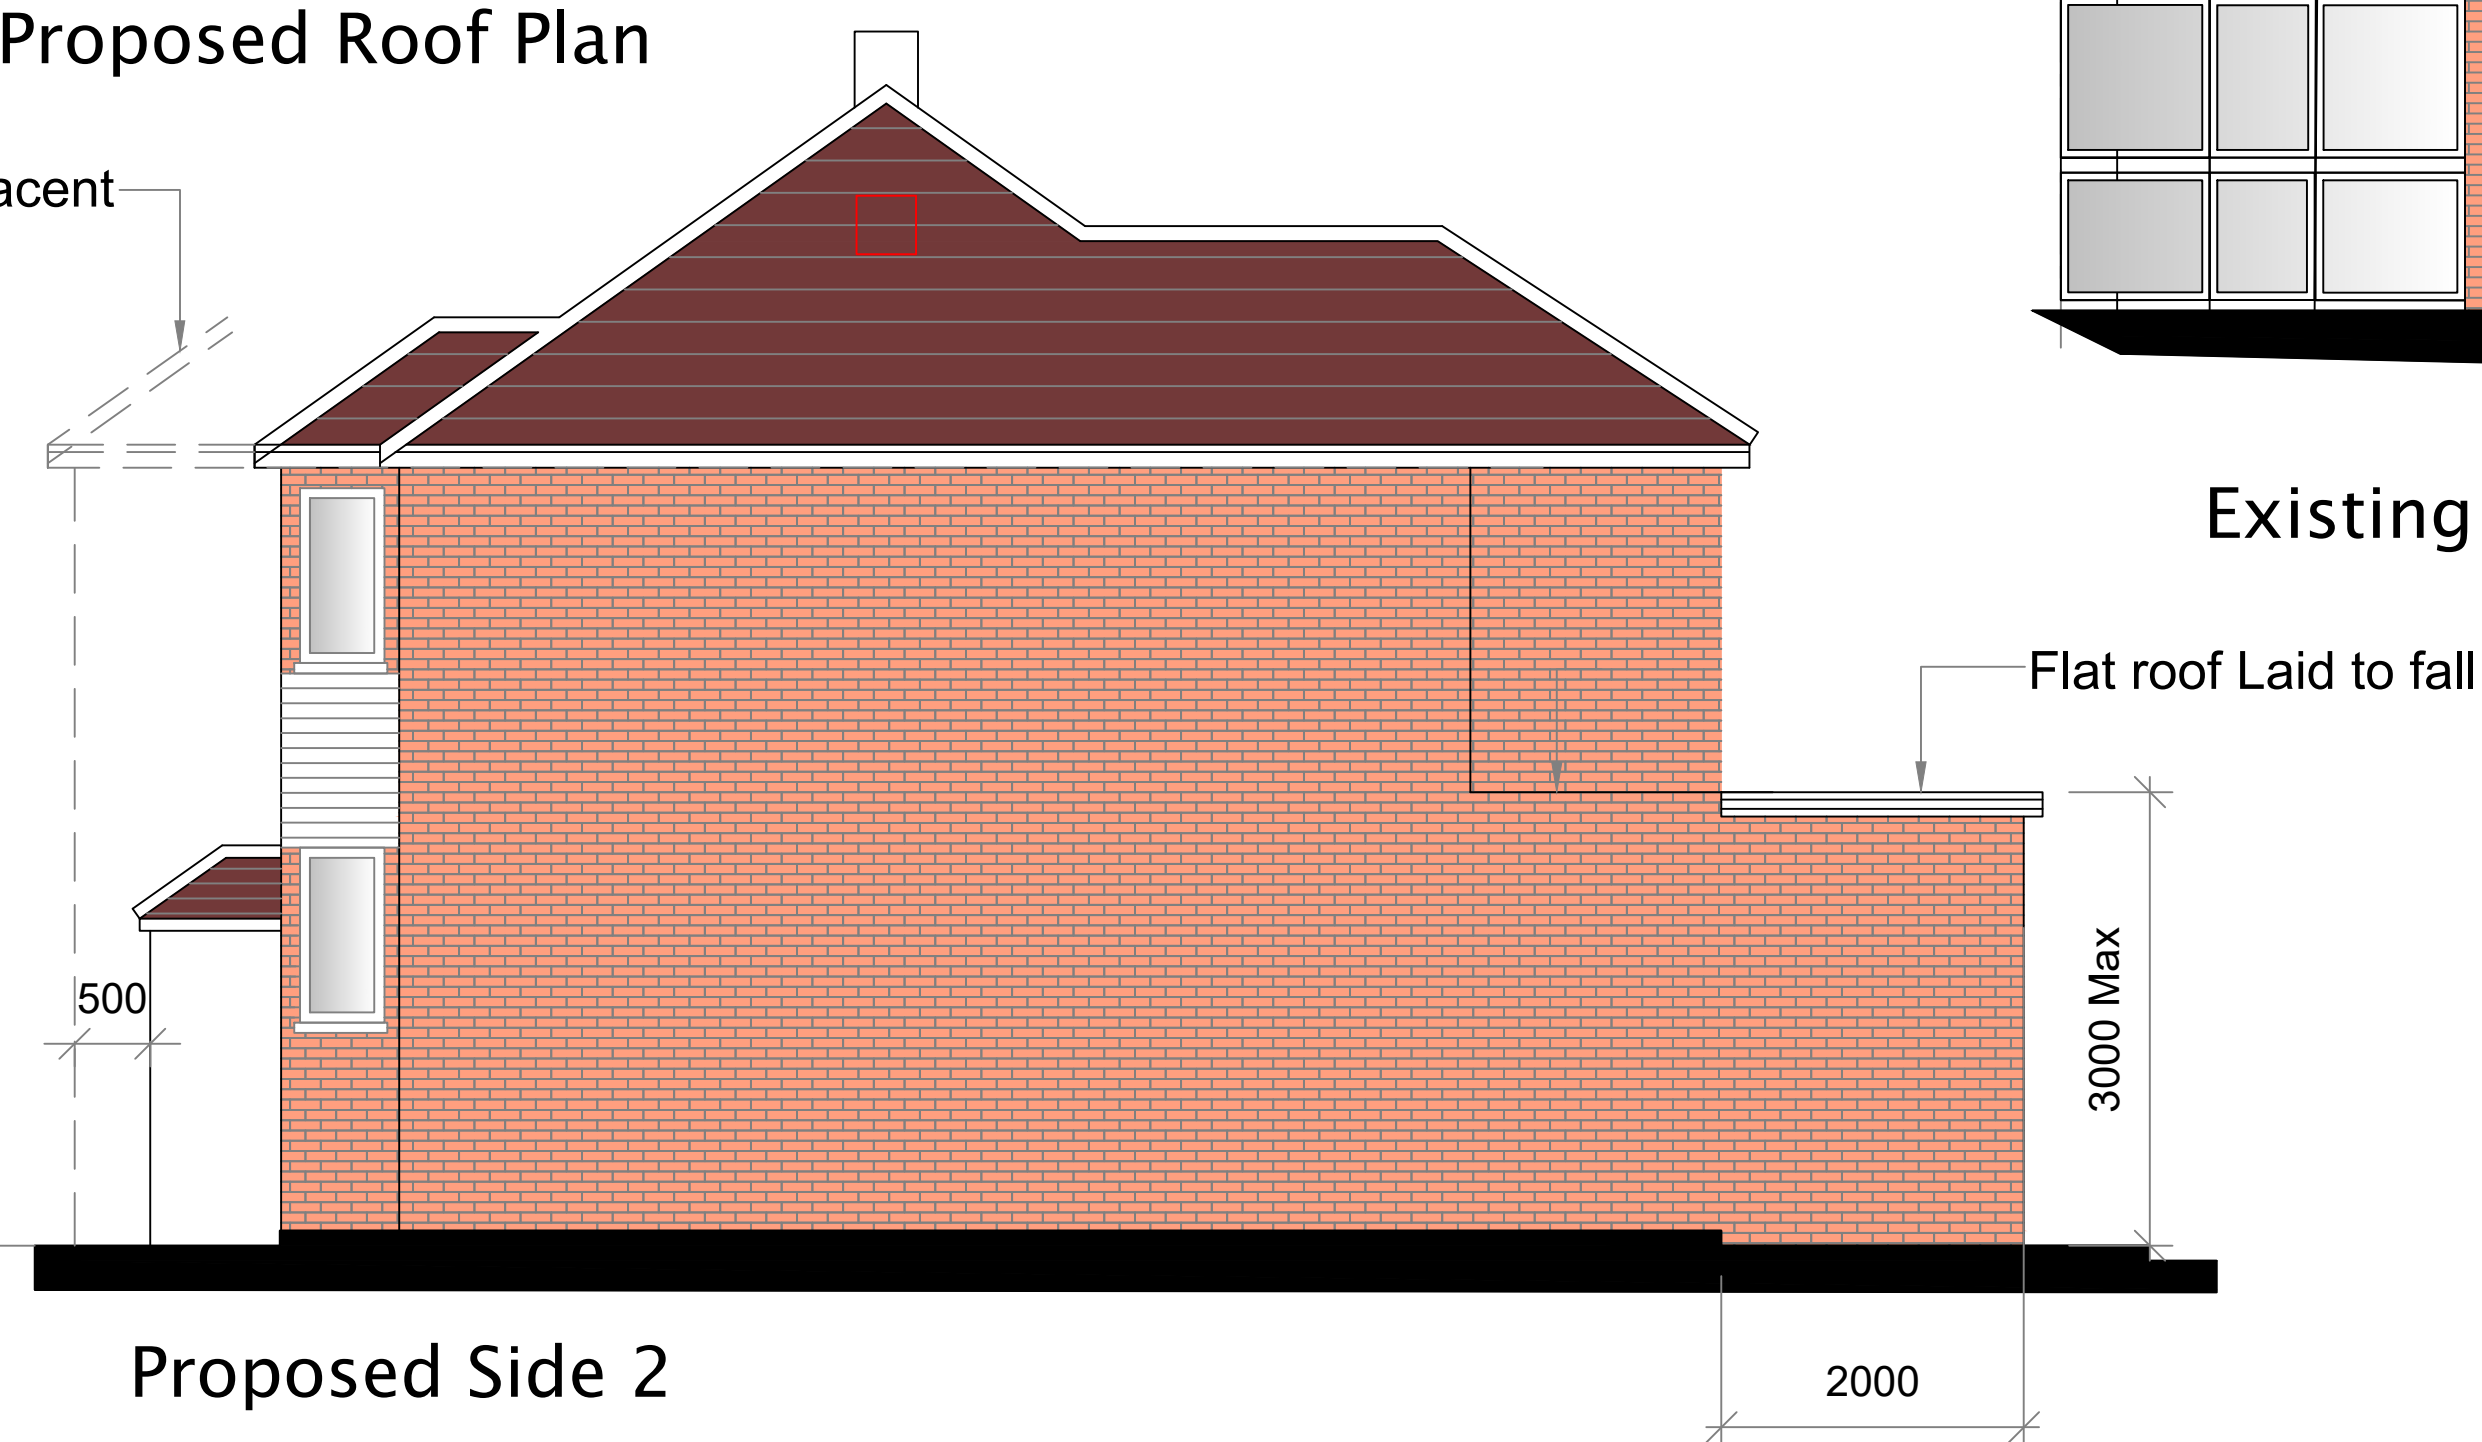

All materials to materials to

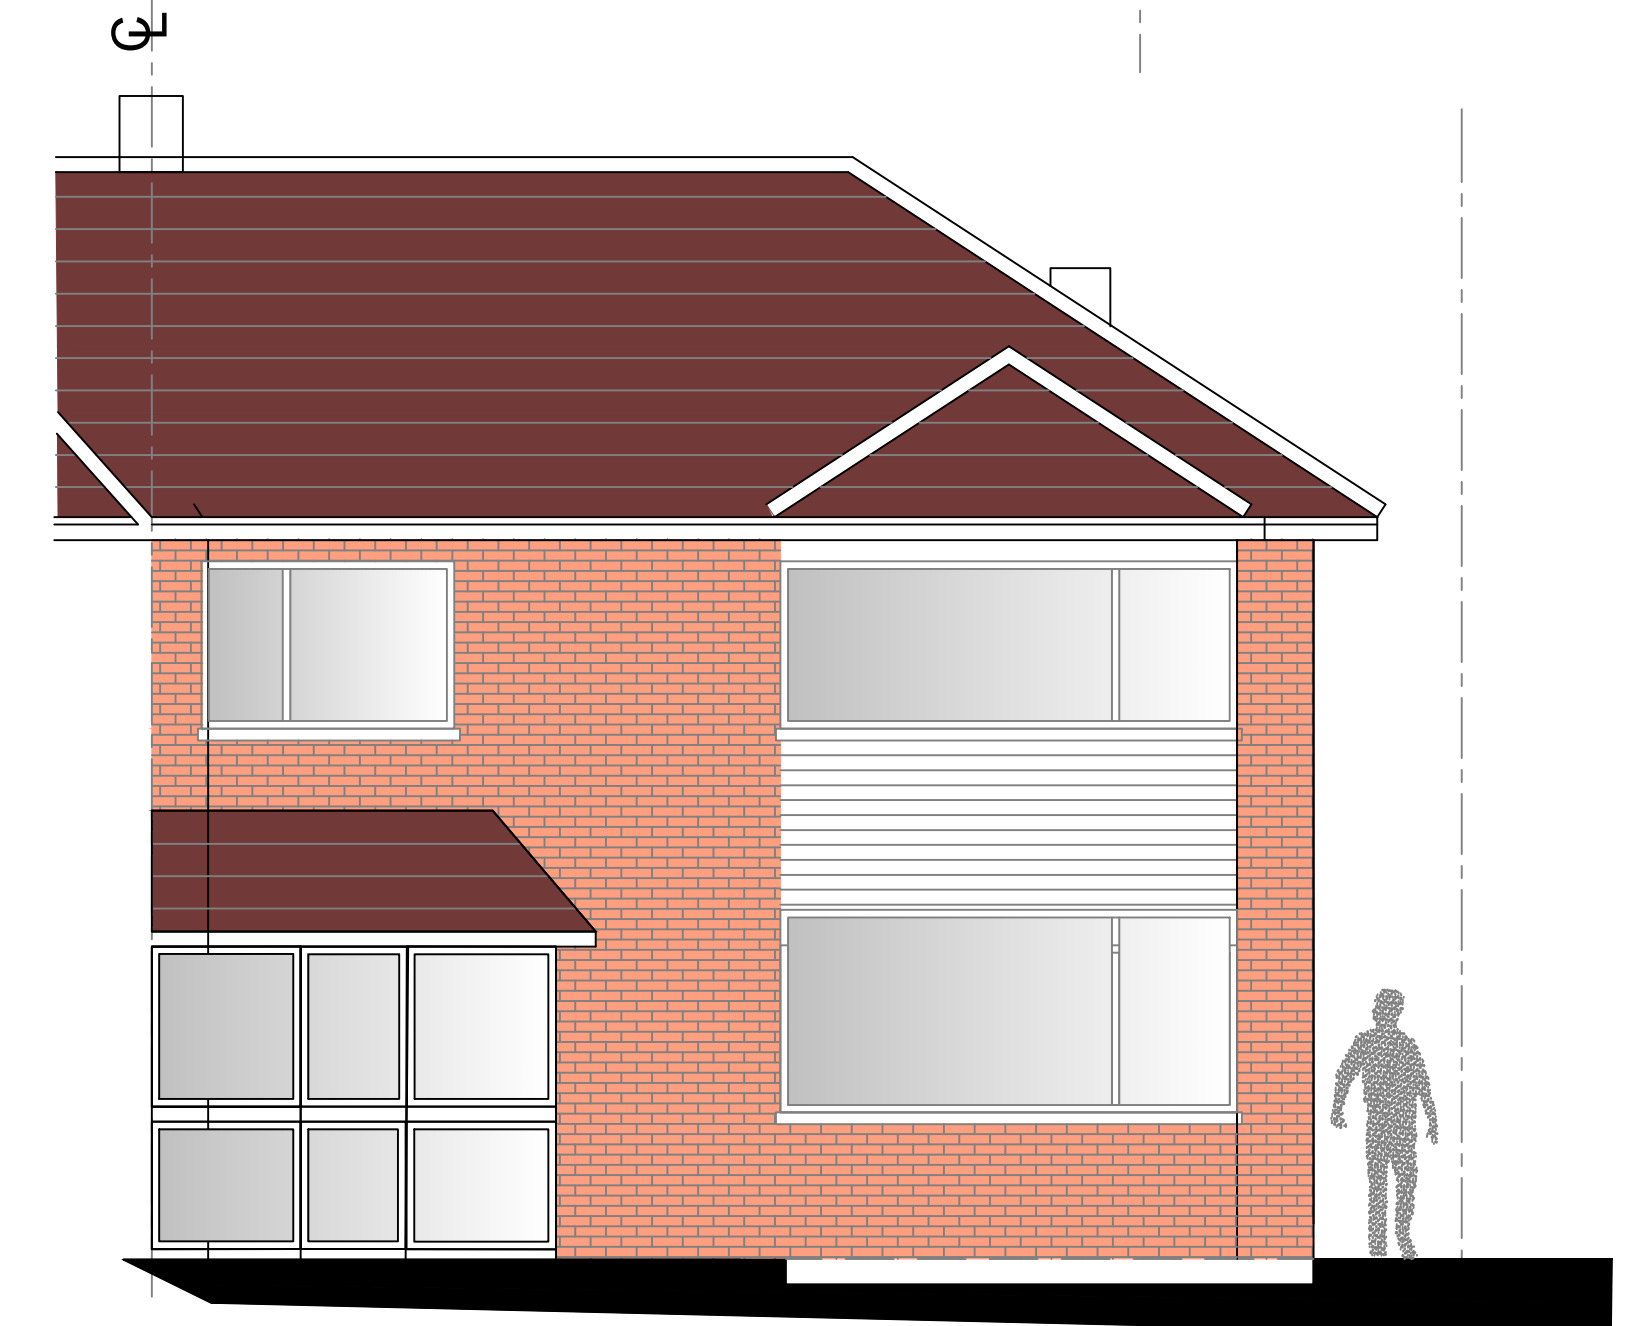

PI	ISSUED TO PLANNING		
Rev		Date	
 IMPERIAL 9A THE PINNACLE - 160 HIGH ROAD - RM6 6PW STRUCTURAL PLANNING LTD 07940121222			
Job Title 4 Marconi Road Gravesend Kent DA11 8LJ			
Drawing Title Proposed Plans			
Scale	1:50 @ A1	Date	
Job No.	51-1000-9	Dwg No.	S04
		Rev	P1