
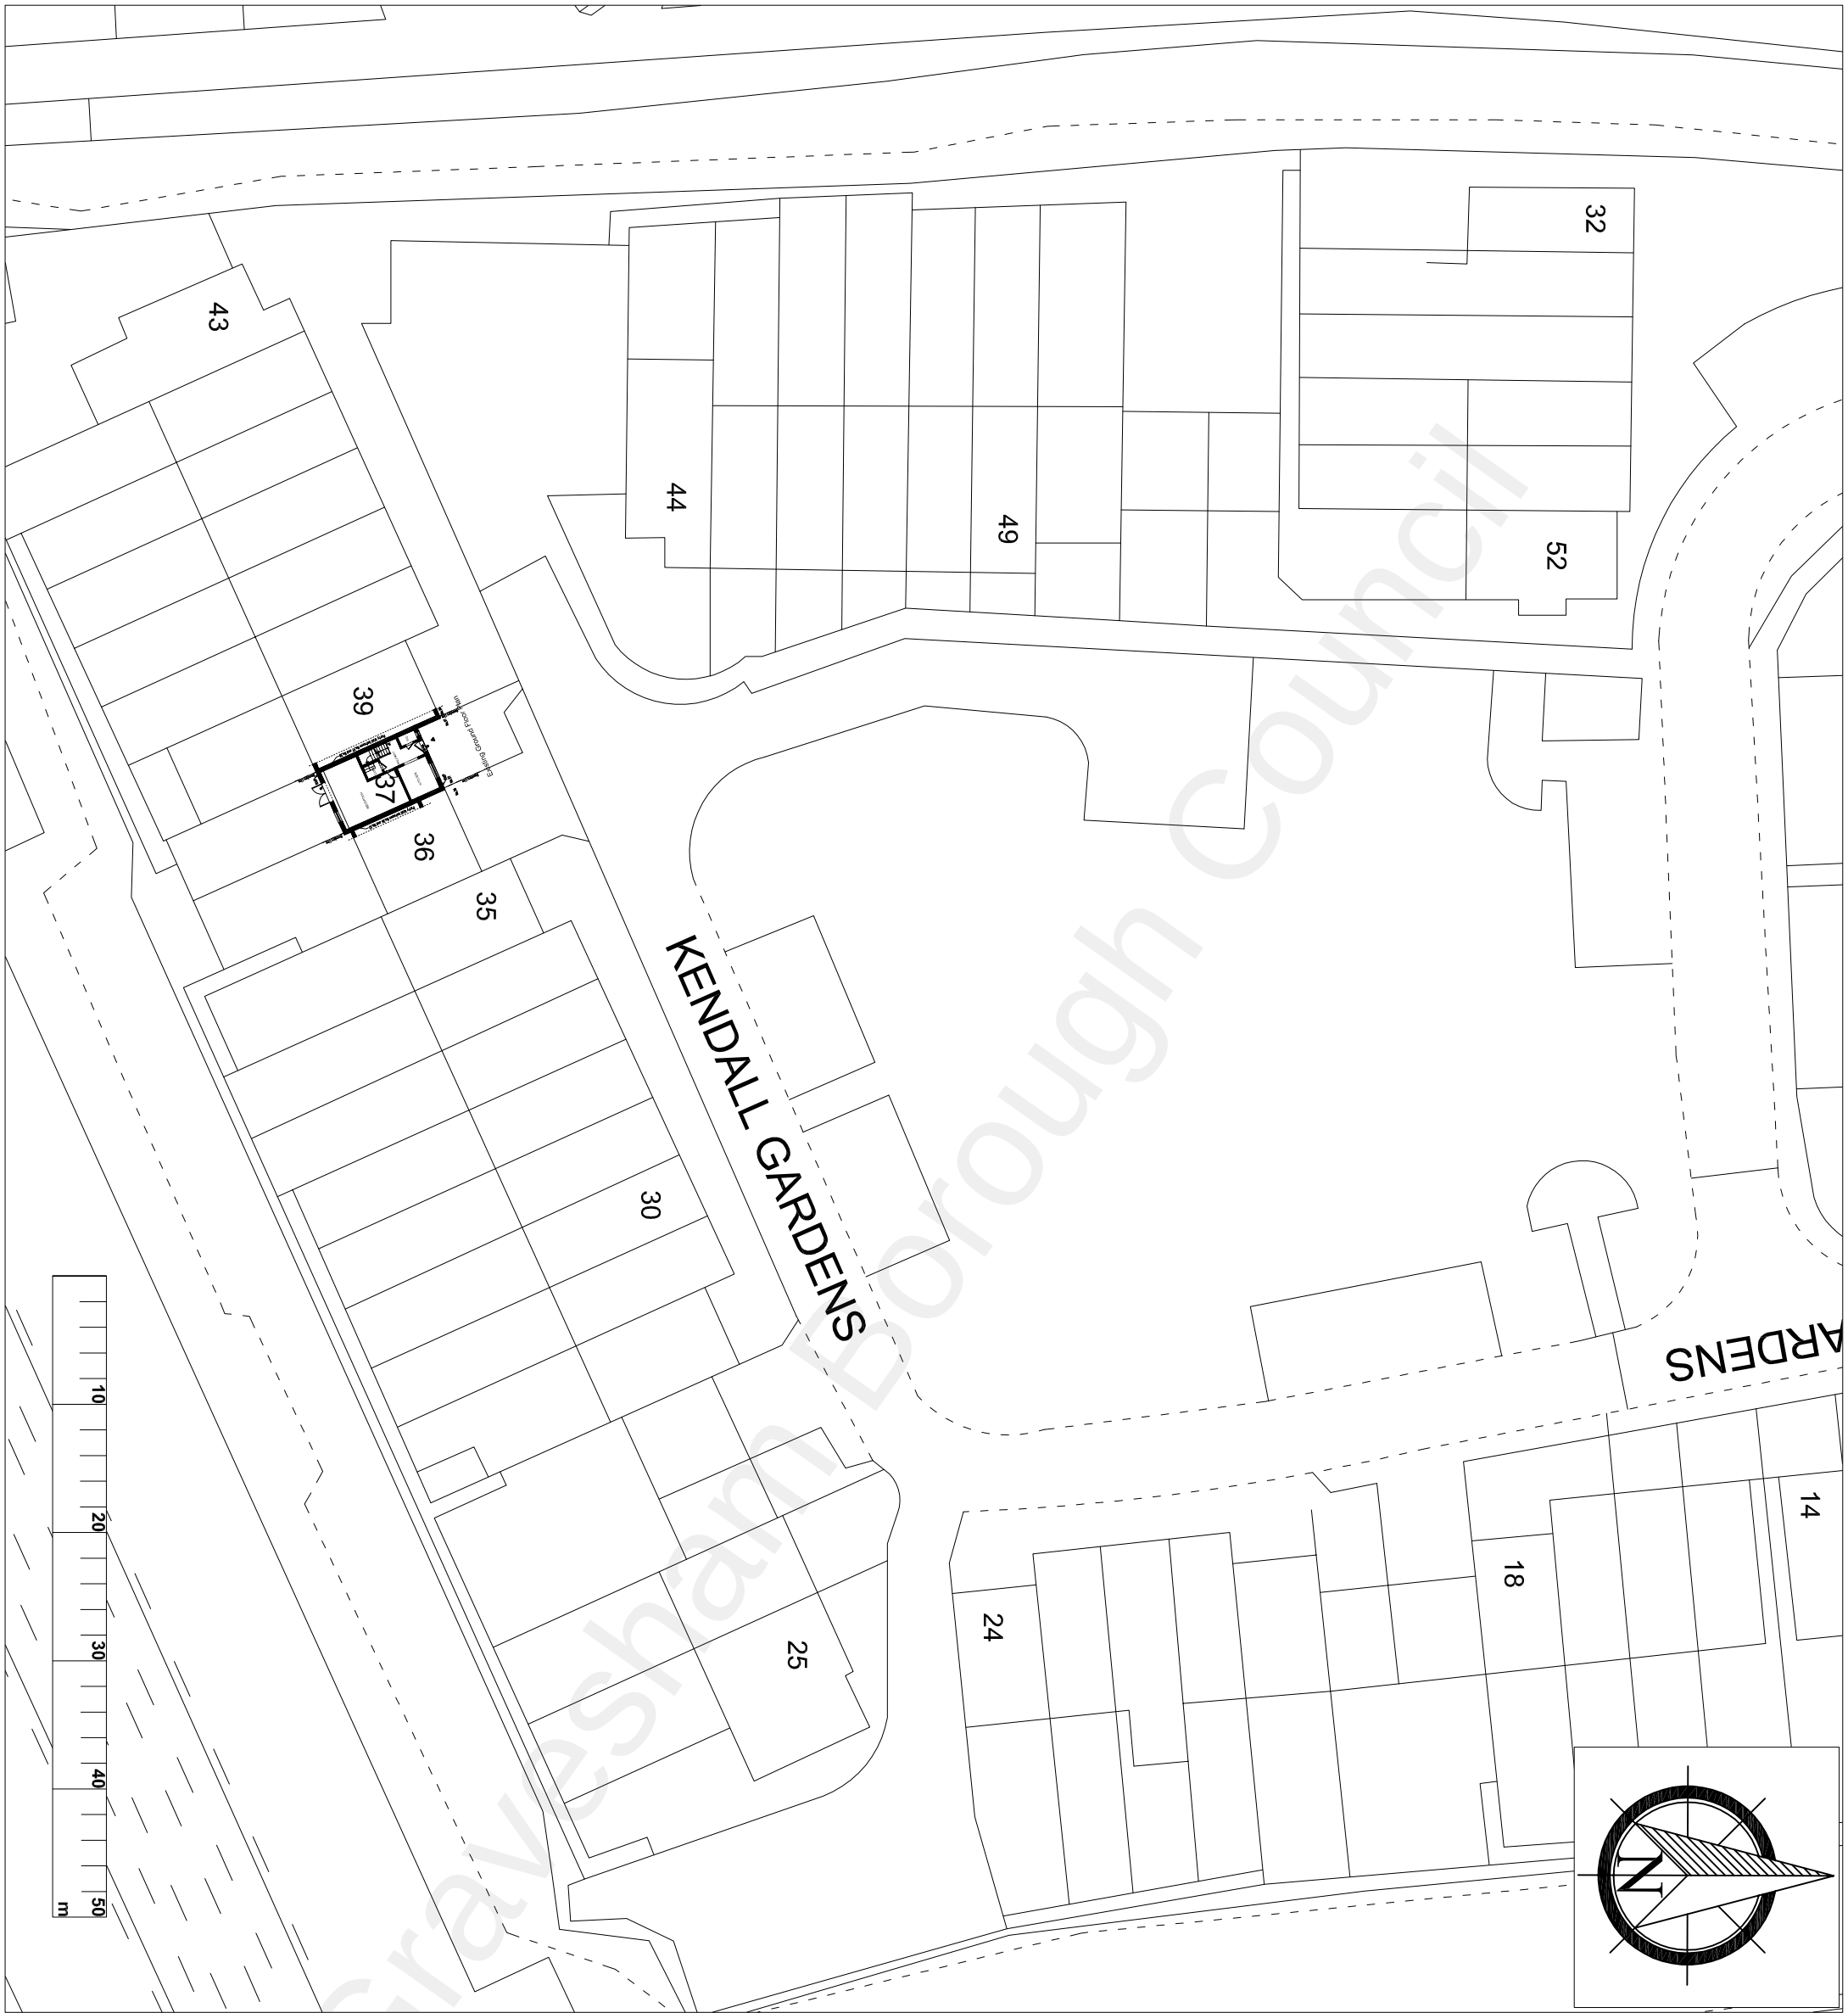


Notes

1. ALL DIMENSIONS ARE IN MILLIMETRES AND LEVELS IN METRES.
2. THIS DRAWING TO BE READ IN CONJUNCTION WITH RELEVANT ARCHITECT'S AND ENGINEER'S DRAWINGS AND SPECIFICATIONS.

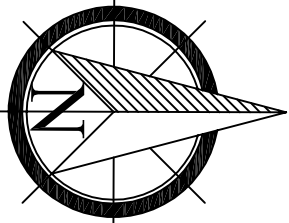

P1	08.12.2021	ST	
Rev.	Date	By	Details of Revision

Client: MR

Project: FRONT PORCH

Address: 37 KENDALL GARDENS, GRAVESEND, DA11 0EE

Title: EXISTING BLOCK PLAN

DESIGN TEAM

8 FARM VALE, BEXLEY, DA5 1NJ

ARCHITECTURAL/CIVIL & STRUCTURAL ENGINEERS

Status: PLANNING

Drawn by	A3@Scales 1:500		
Date	Eng.	Chk.	App'd.
DEC 2021			
File Ref.			

Drawing No.	Sheet No.
04/DT/12/2021	4