



Notes:

- Do not scale from this drawing.
- All dimensions to be verified on site and is in mm.
- Builder to verify all dimensions, heights and levels prior to commencement of work.
- All documents shall be checked to ensure that they are compatible by the contractor before construction commences. In the event of apparent am
- The contractor in preparing his estimate shall visit the site and acquaint himse
- The contractor shall issue all statutory notices to the local Authority during prog

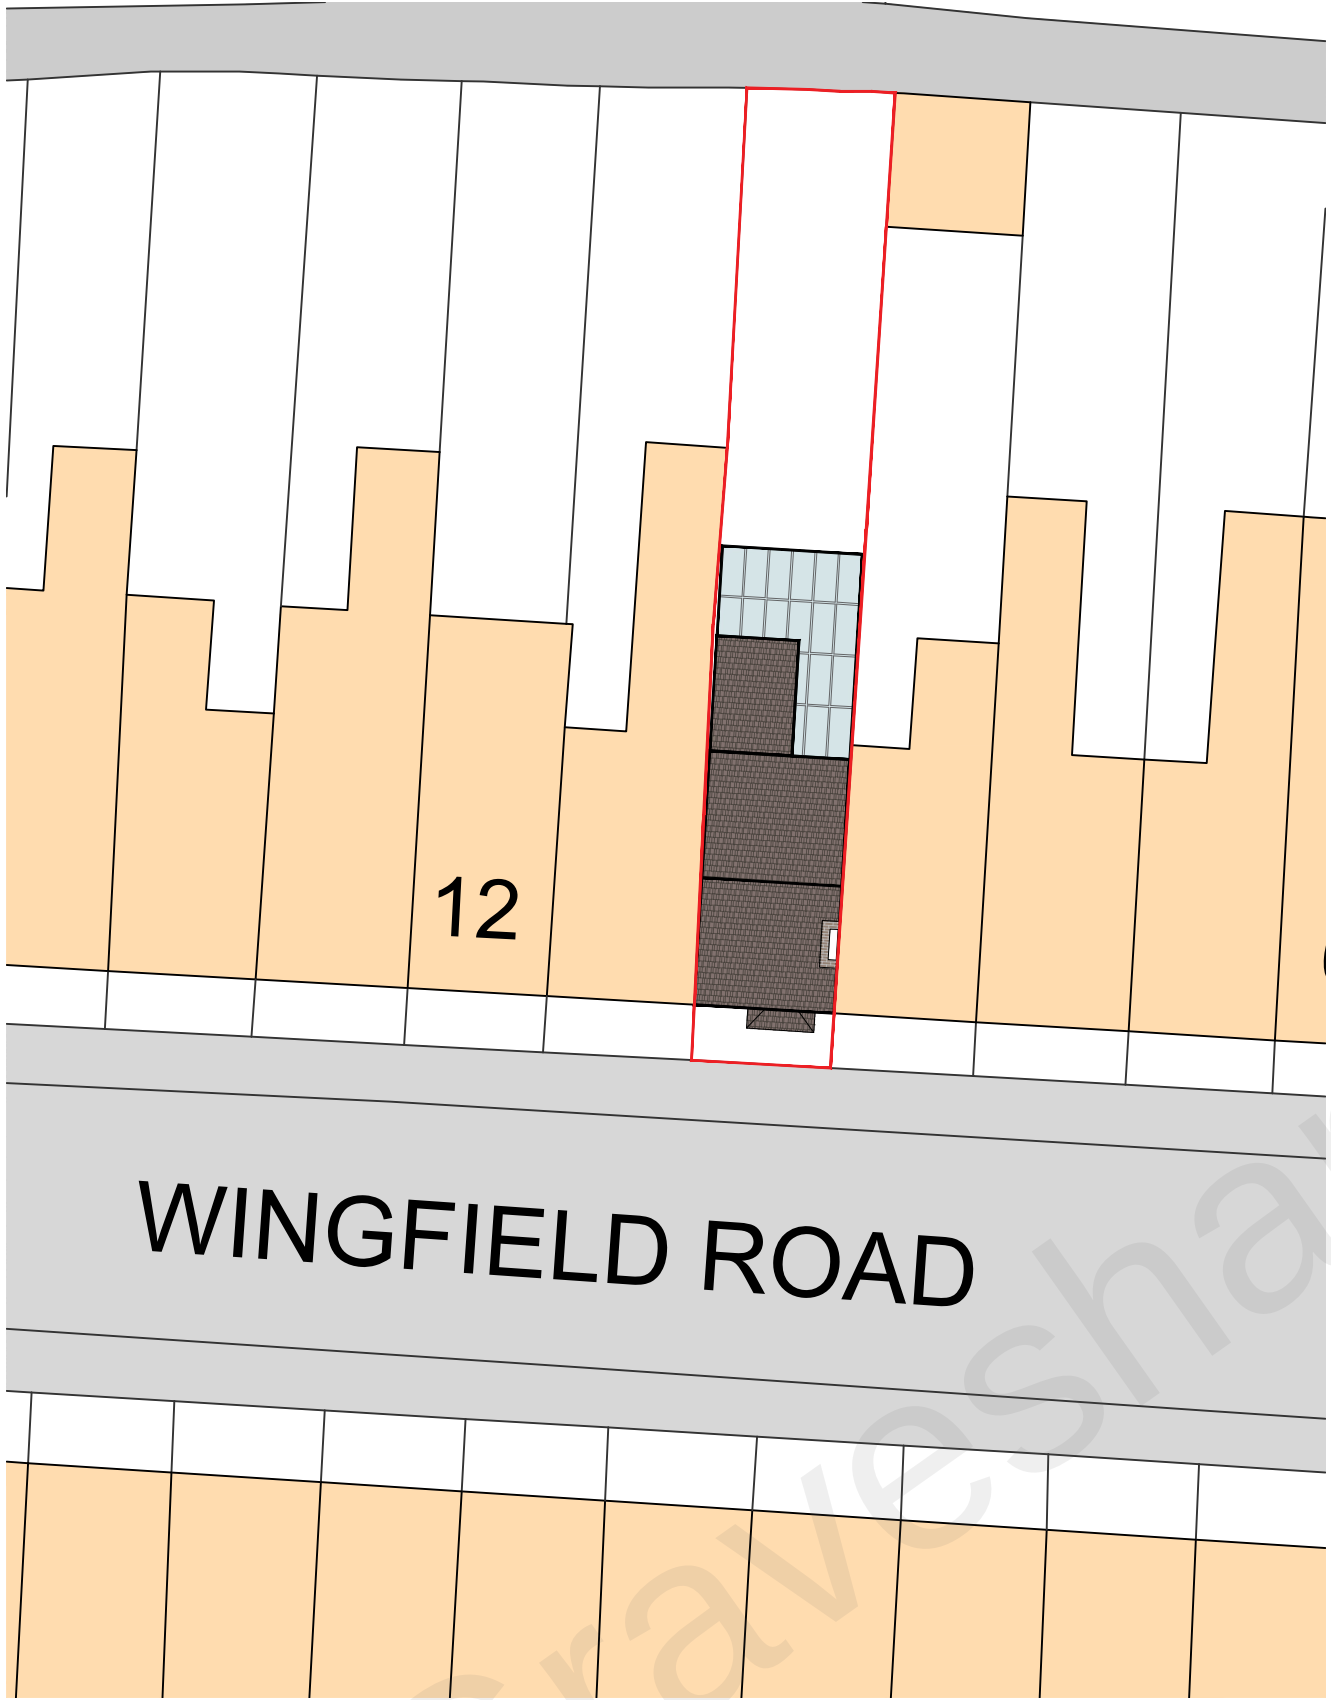

Existing Block Plan 1:200

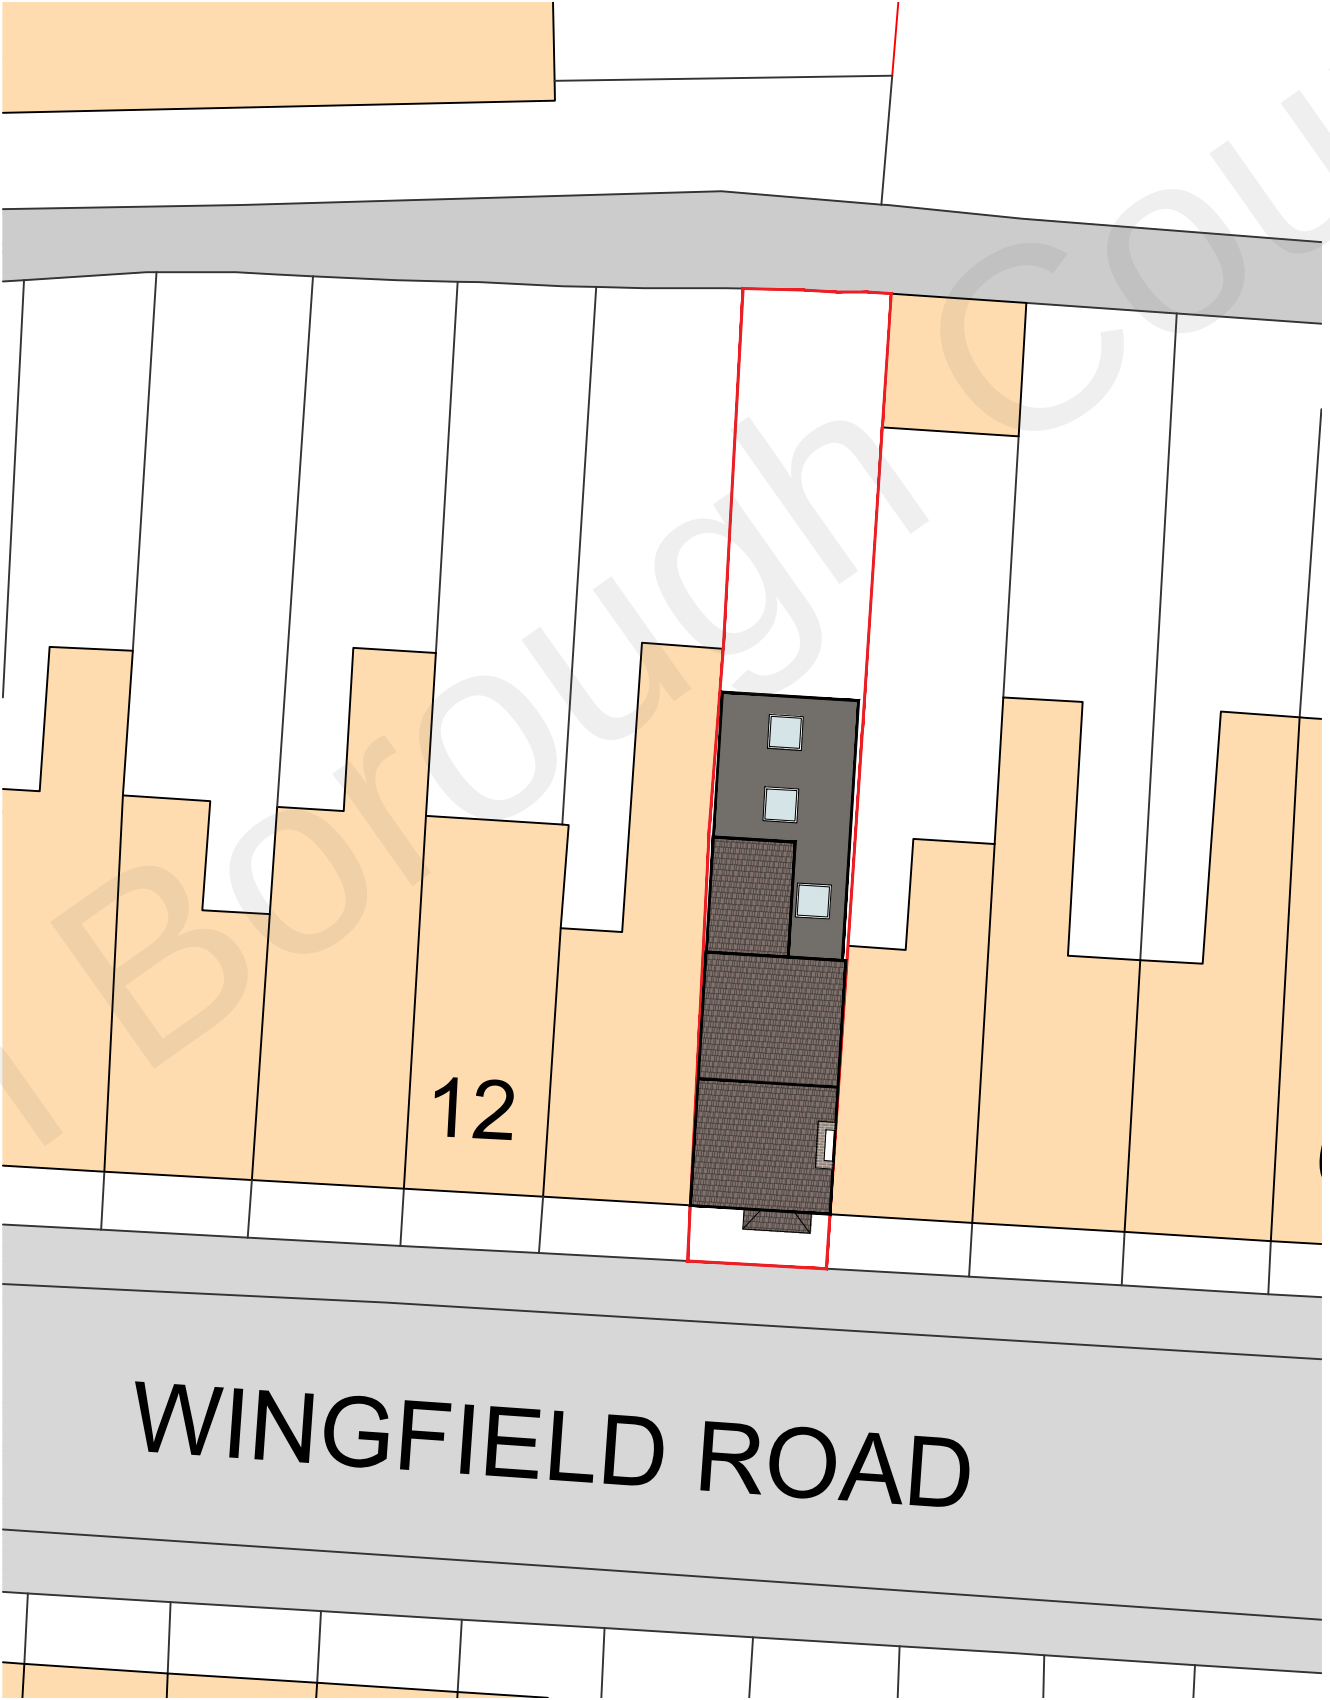

Proposed Block Plan 1:200



Location Plan 1:1250



A	-	-	-/-/-
REV:	DESCRIPTION:	BY:	DATE:
STATUS: PLANNING			

Whitehall Place
47 The Terrace,
Gravesend, Kent
DA12 2DL
01474 247 787
info@barronedwards.co.uk
www.barronedwards.co.uk

SITE:	10 Wingfield Road Gravesend Kent DA12 1BS		
TITLE:	Location Plan Existing Block Plan Proposed Block Plan		

Scale 1:200



Scale 1:1250



SCALE AT A2: 1:1250, 1:200	DATE: 13.07.22	DRAWN: SA
PROJECT NO: 220703-A	DRAWING NO: 001	REVISION: A