

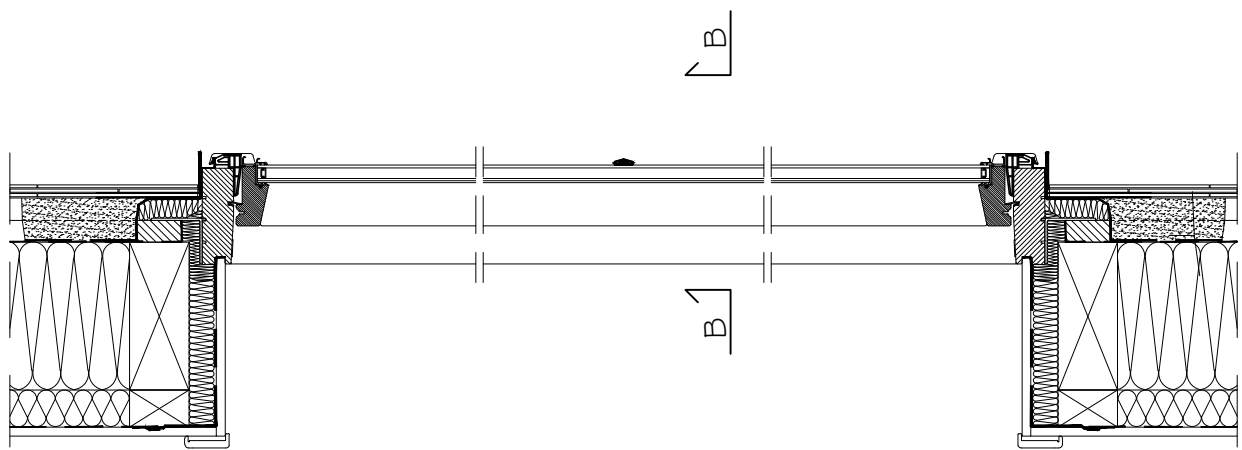


Proposed conservation AOV roof light

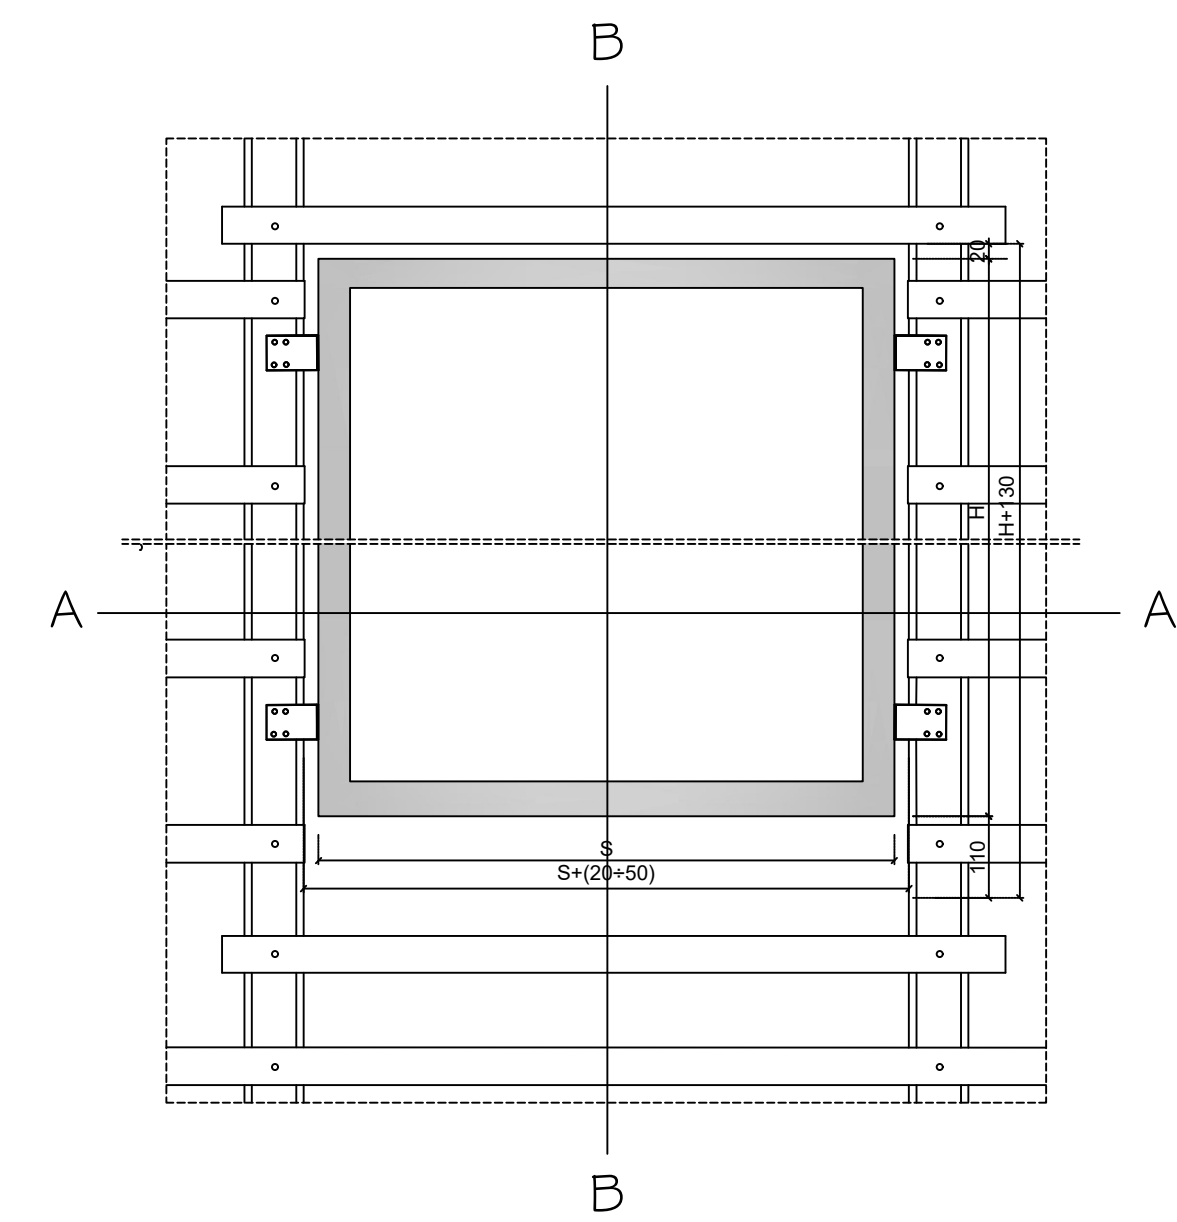

Horizontal section A-A

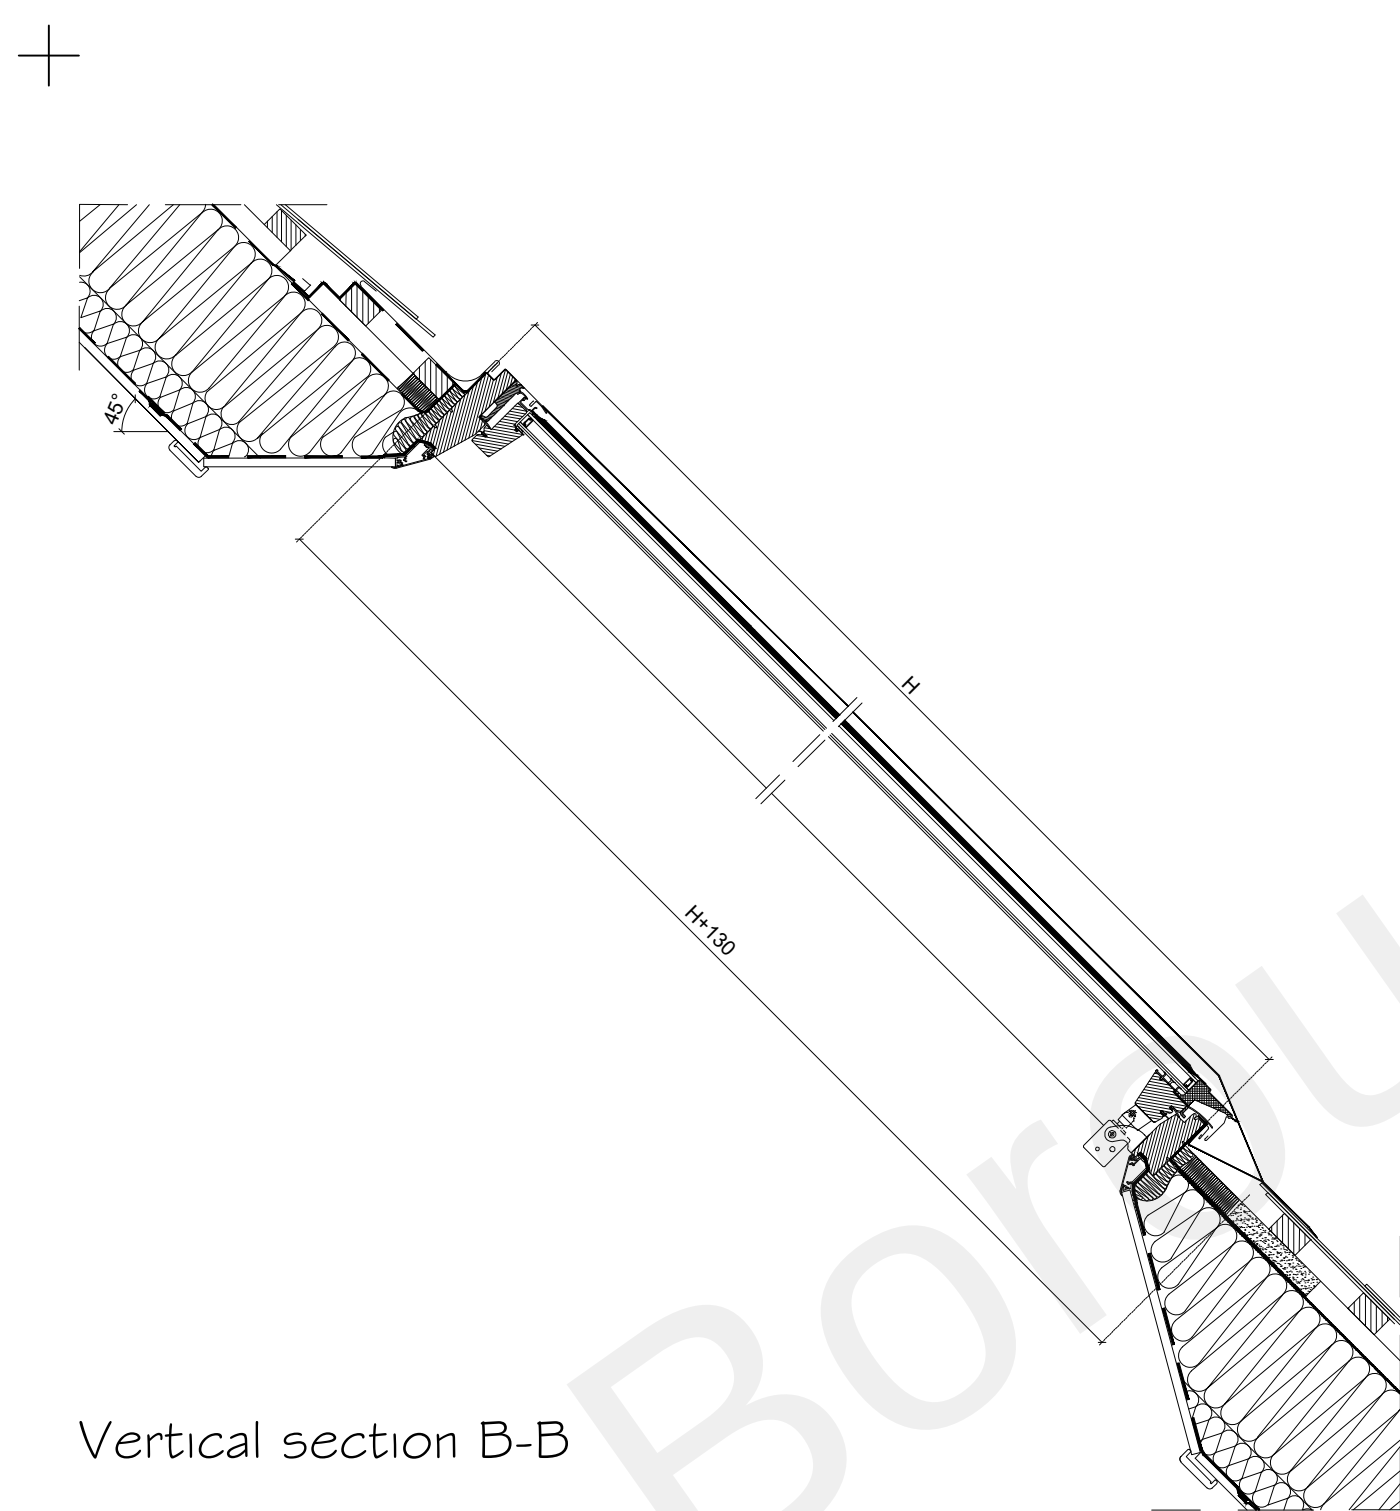

Vertical section B-B

Copyright Synergy Planning & Property Consultants Ltd Suite 6 Laser Quay Mariner City Estate Rochester Kent ME2 4HU		
Client		
S Rana & A Asghar		
Address		
6 Berkley Crescent Gravesend Kent and 48 Harmer Street Gravesend Kent		
Drawing title		
AOV roof light detail		
Scale		
NTS		
Date	September 2022	Drawn by
Drawing No	20/297/13	