


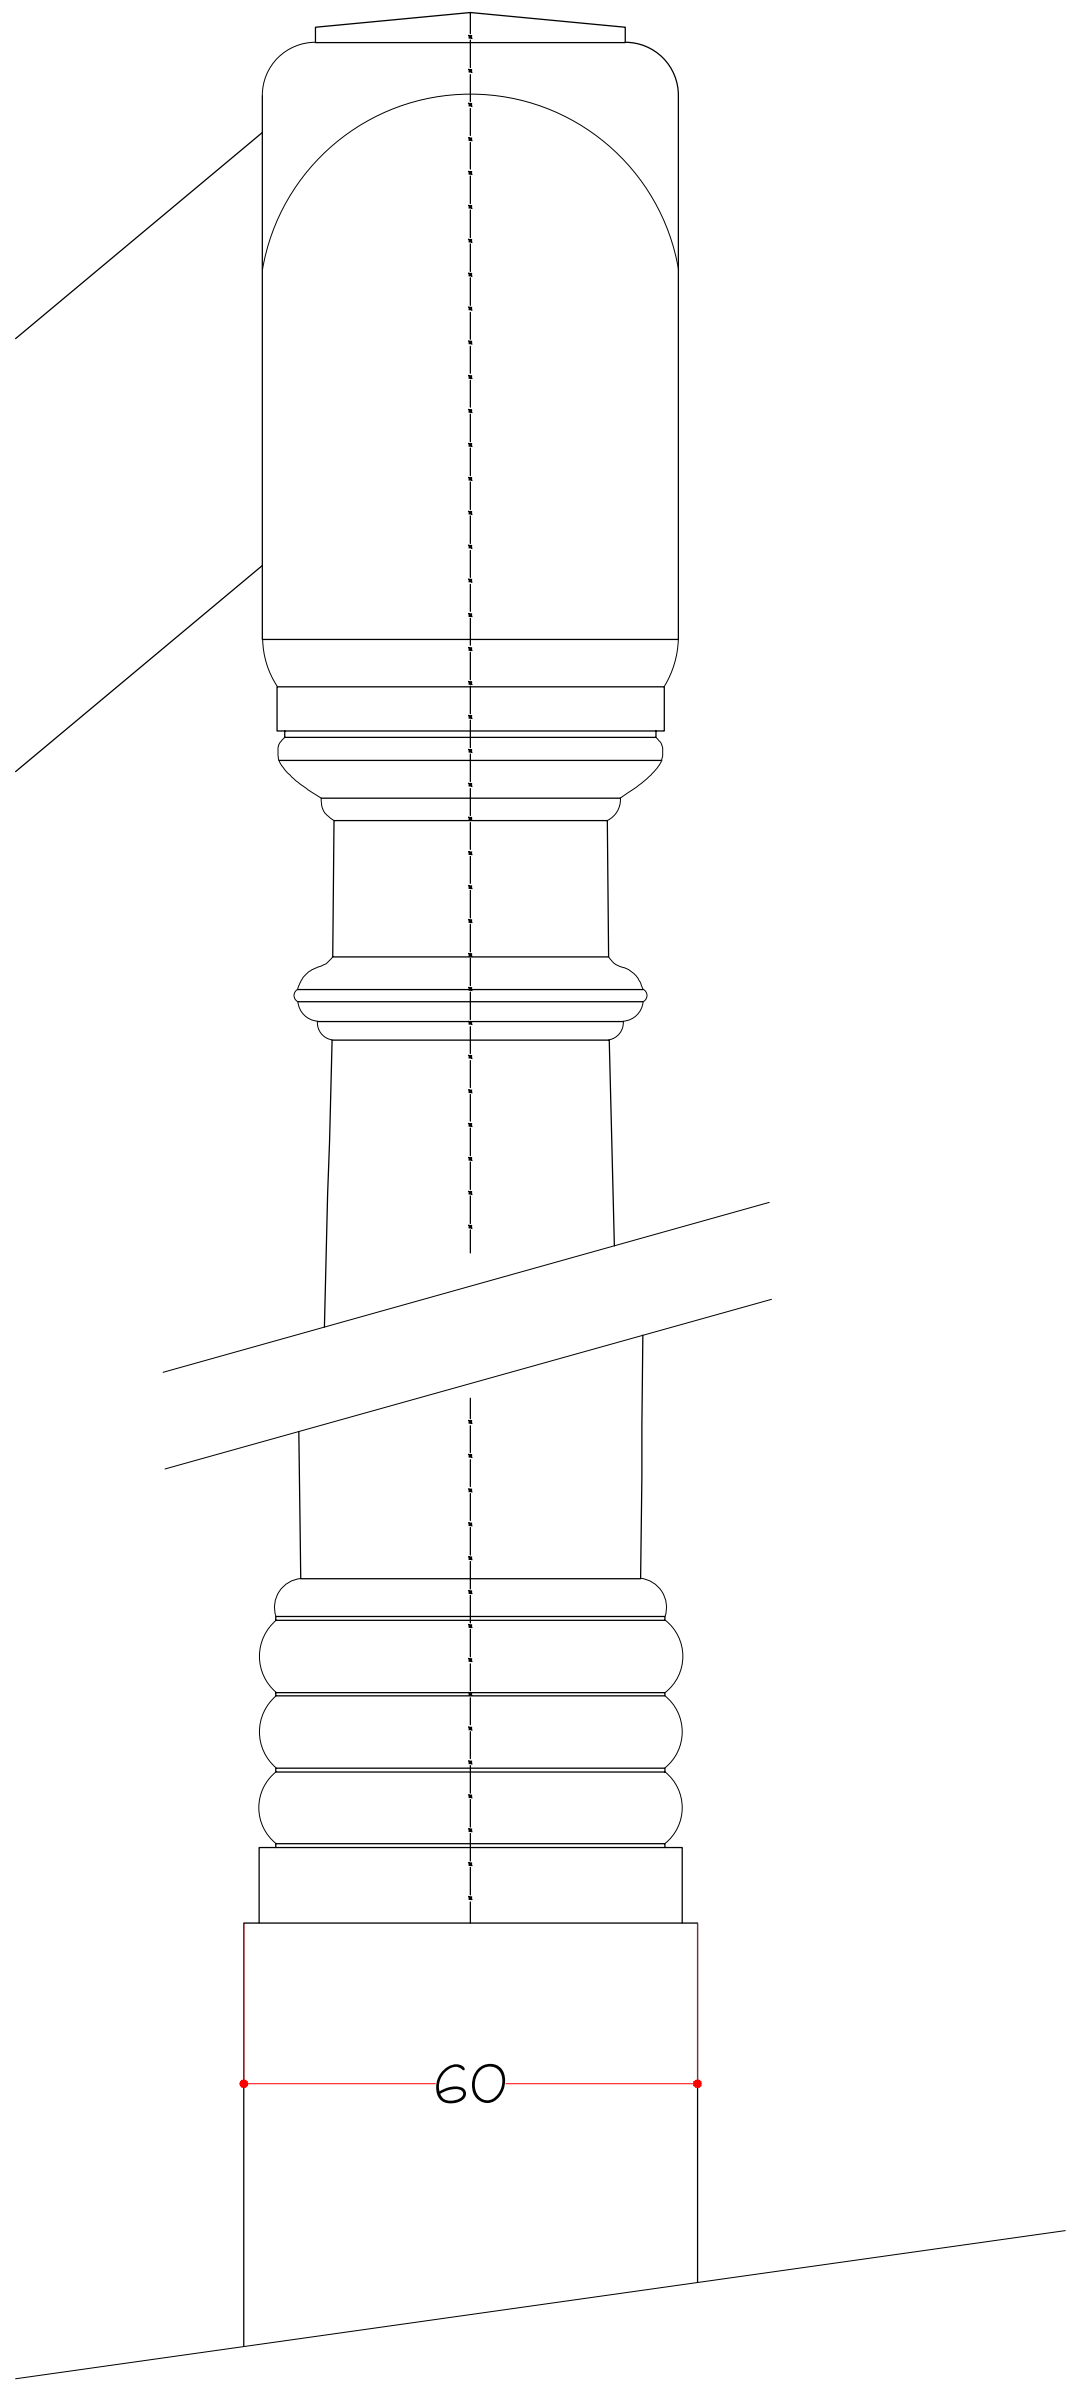
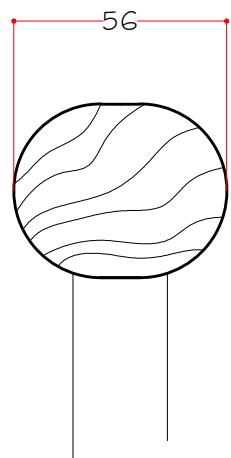


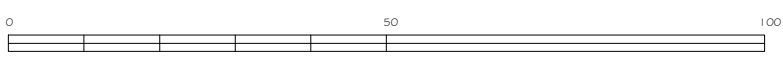



Newel post
Scale 1:1

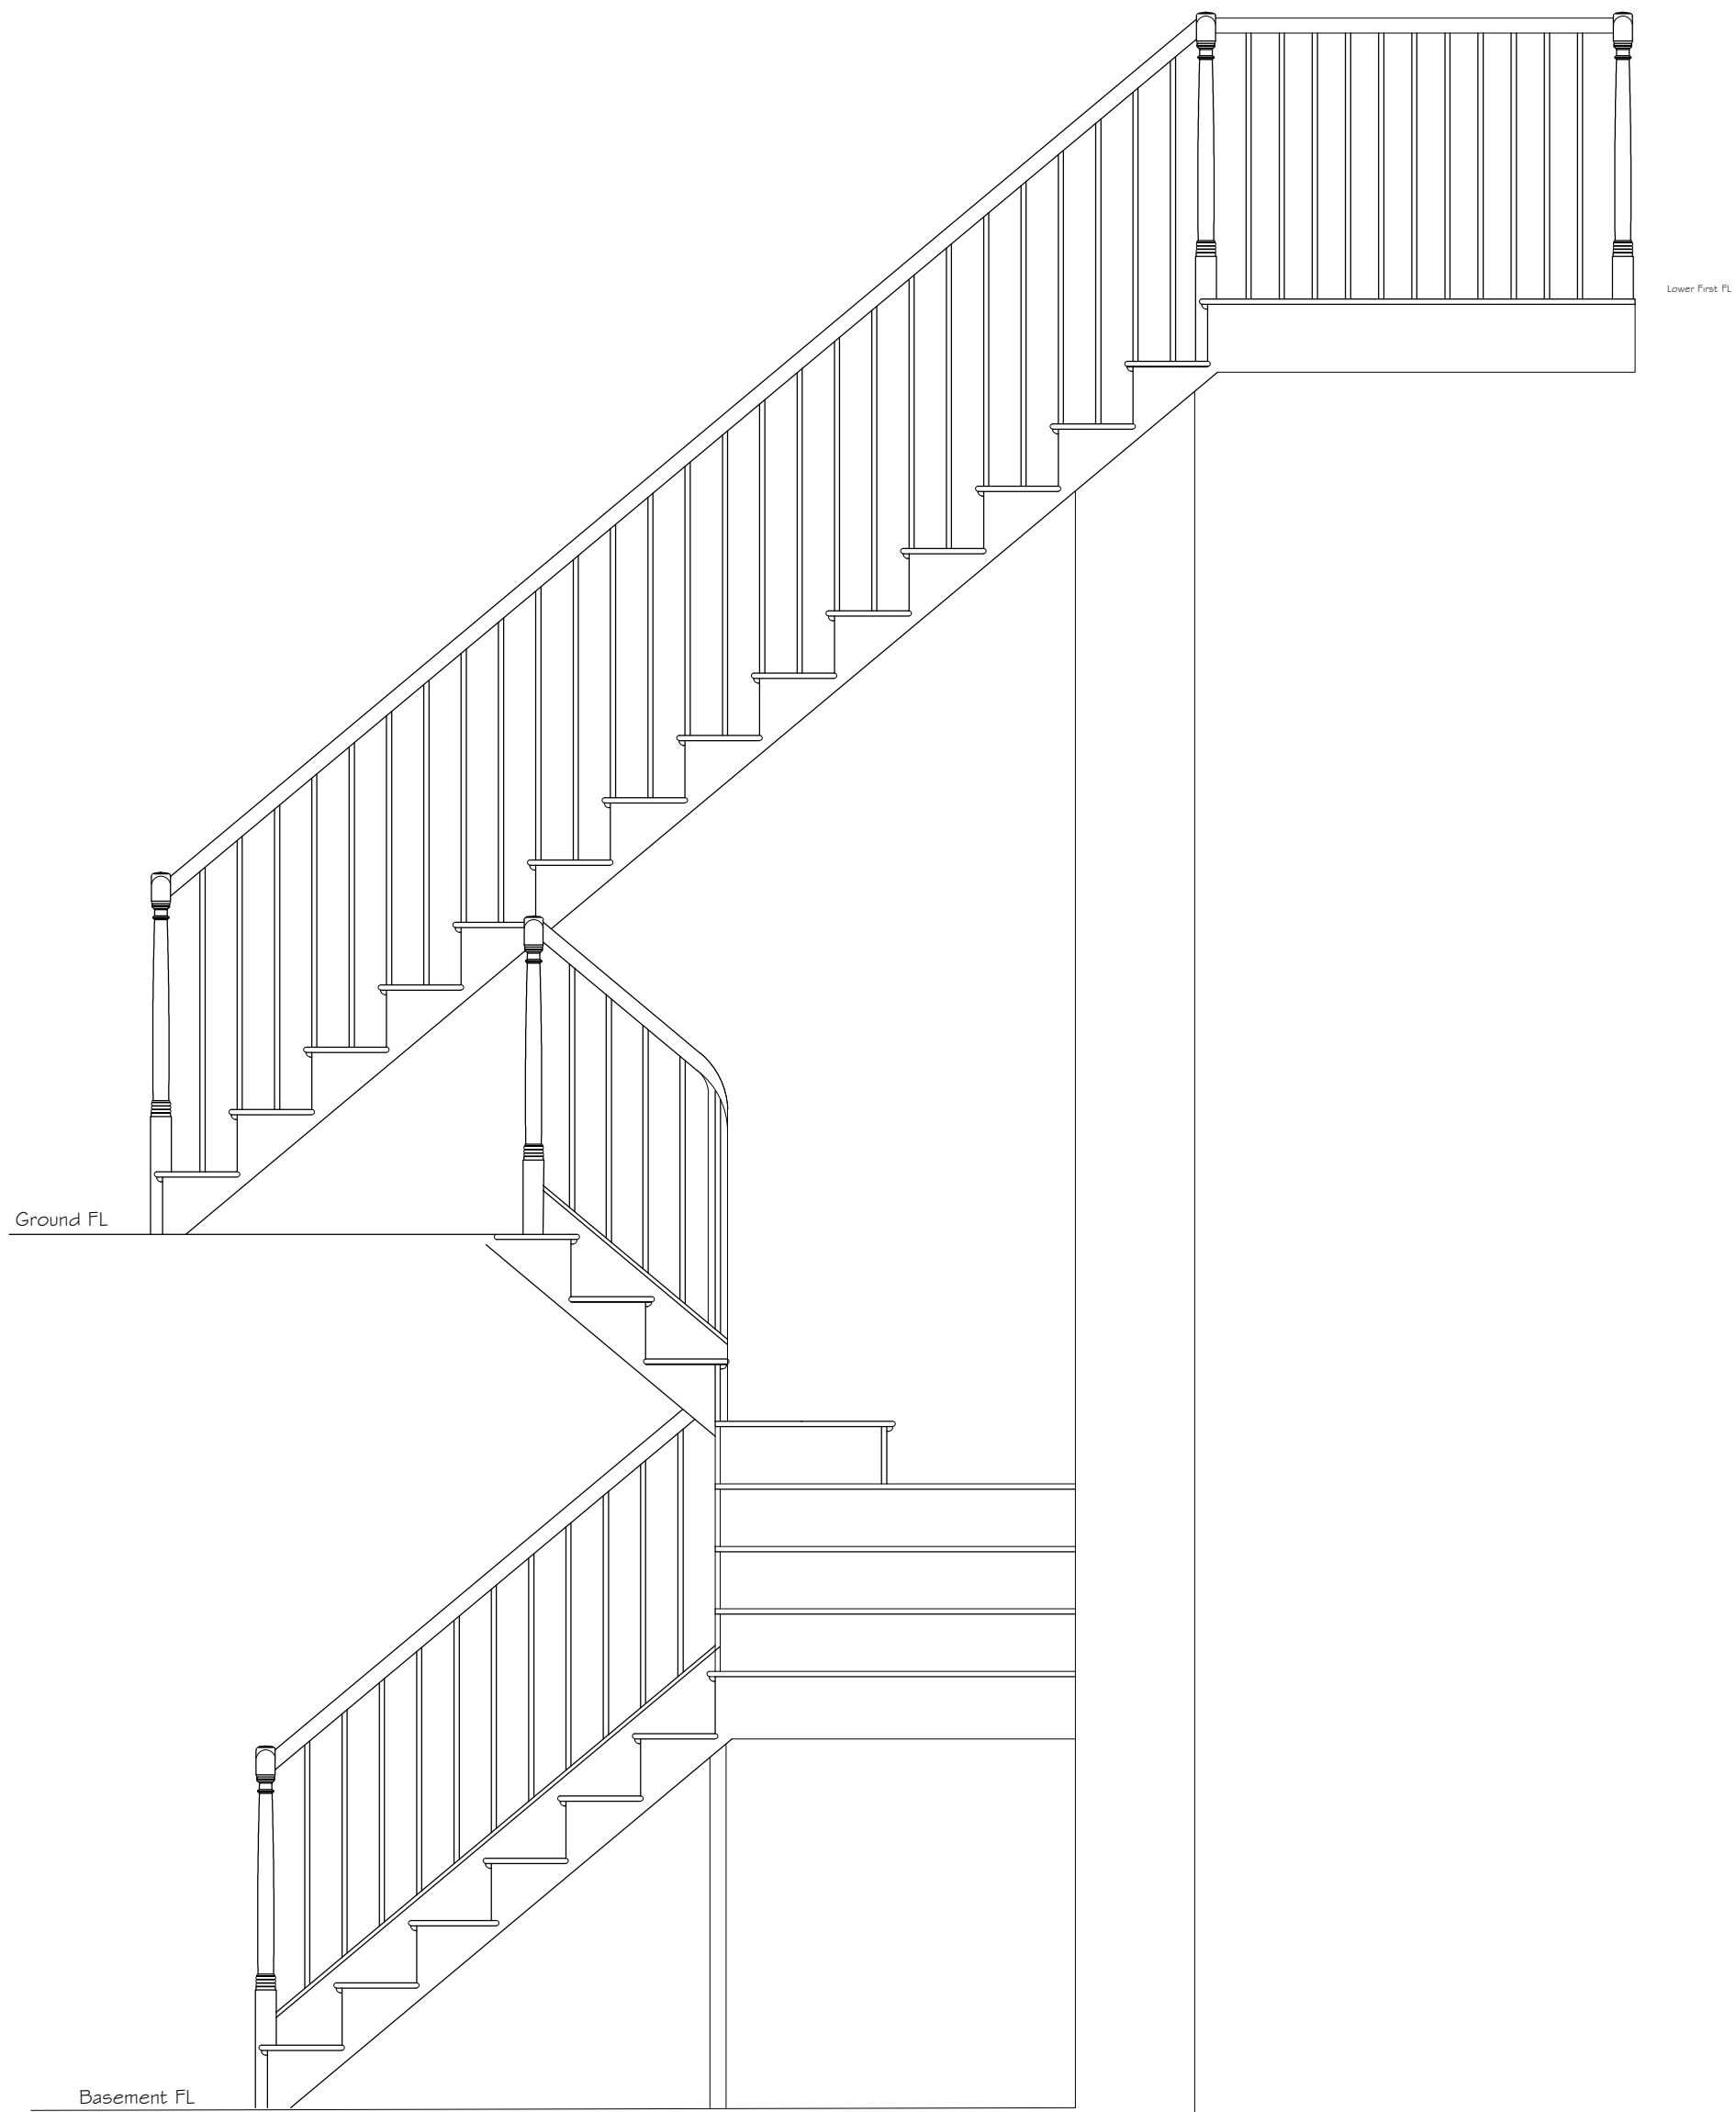


Hand rail section
Scale 1:2

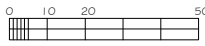


Proposed staircase ground to first floor
Scale 1:20

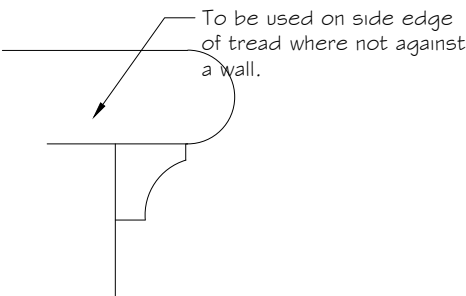 



Stair nosing
from second
to third floor
Scale 1:2

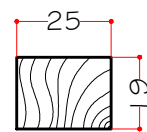

Spindle section
Scale 1:2

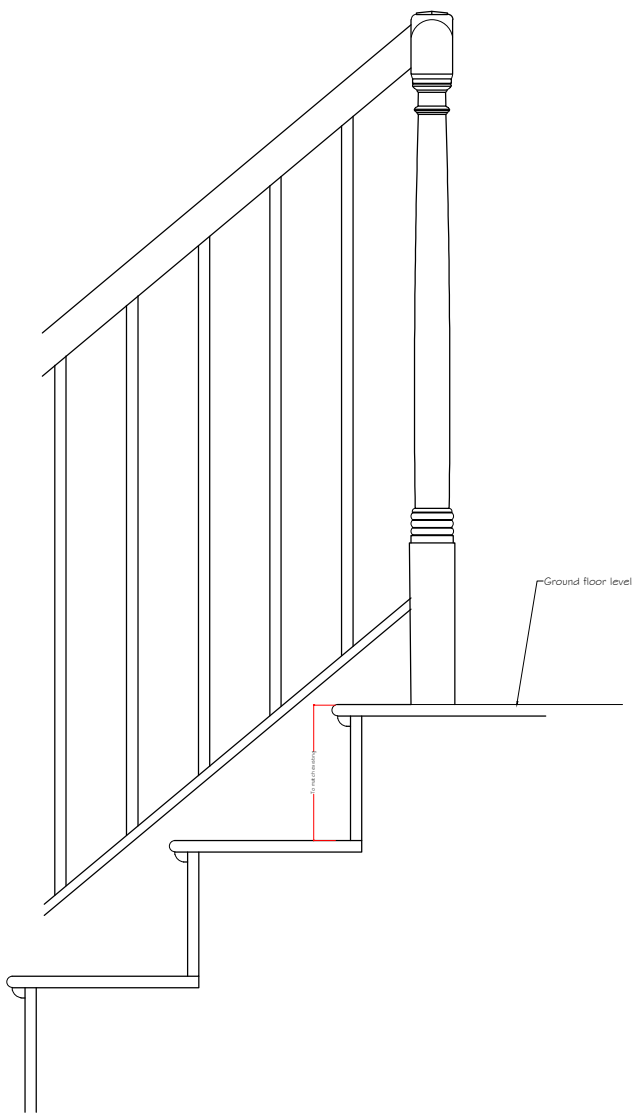

Proposed staircase at
ground floor to basement
Scale 1:10

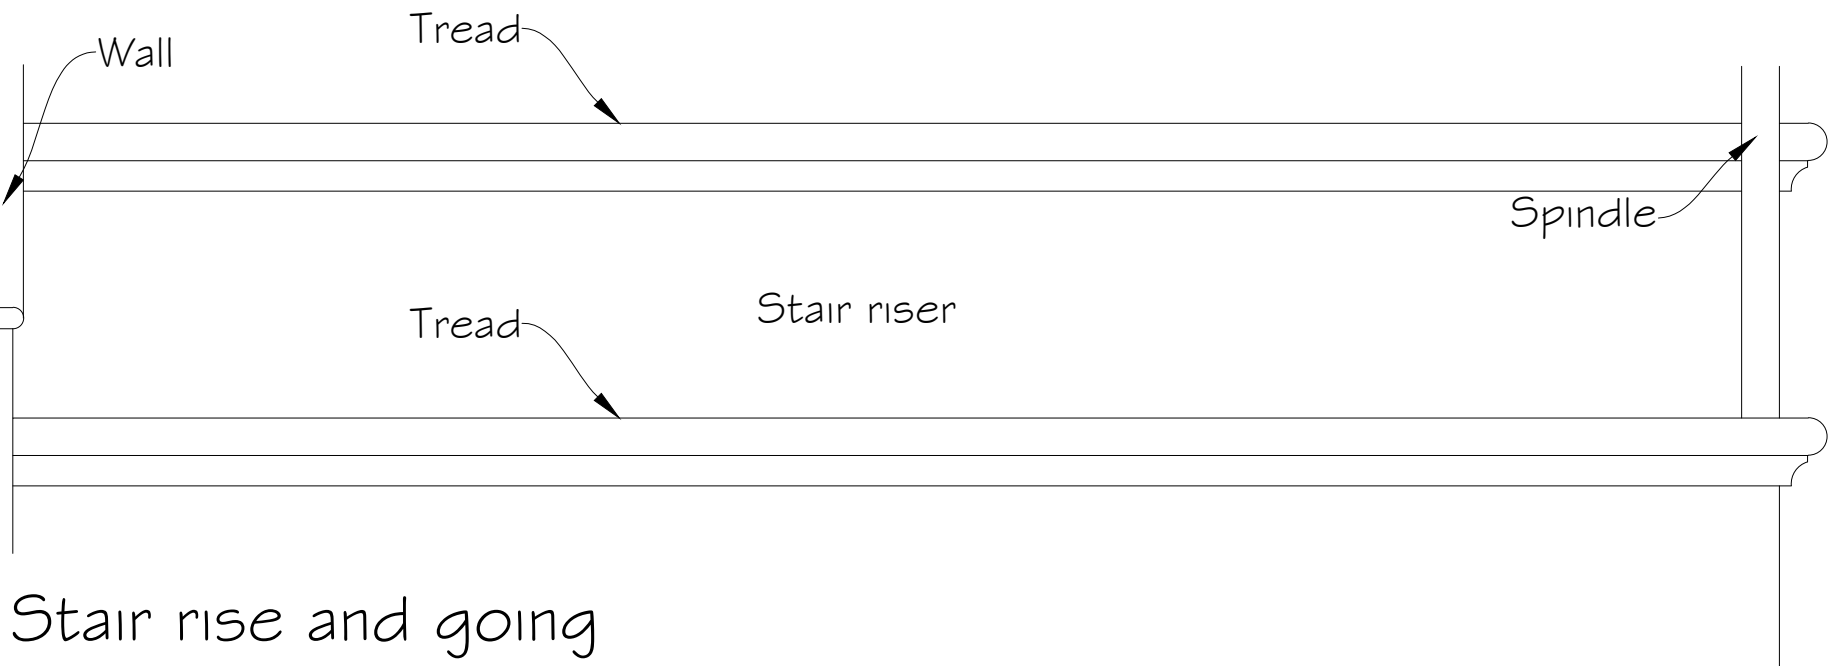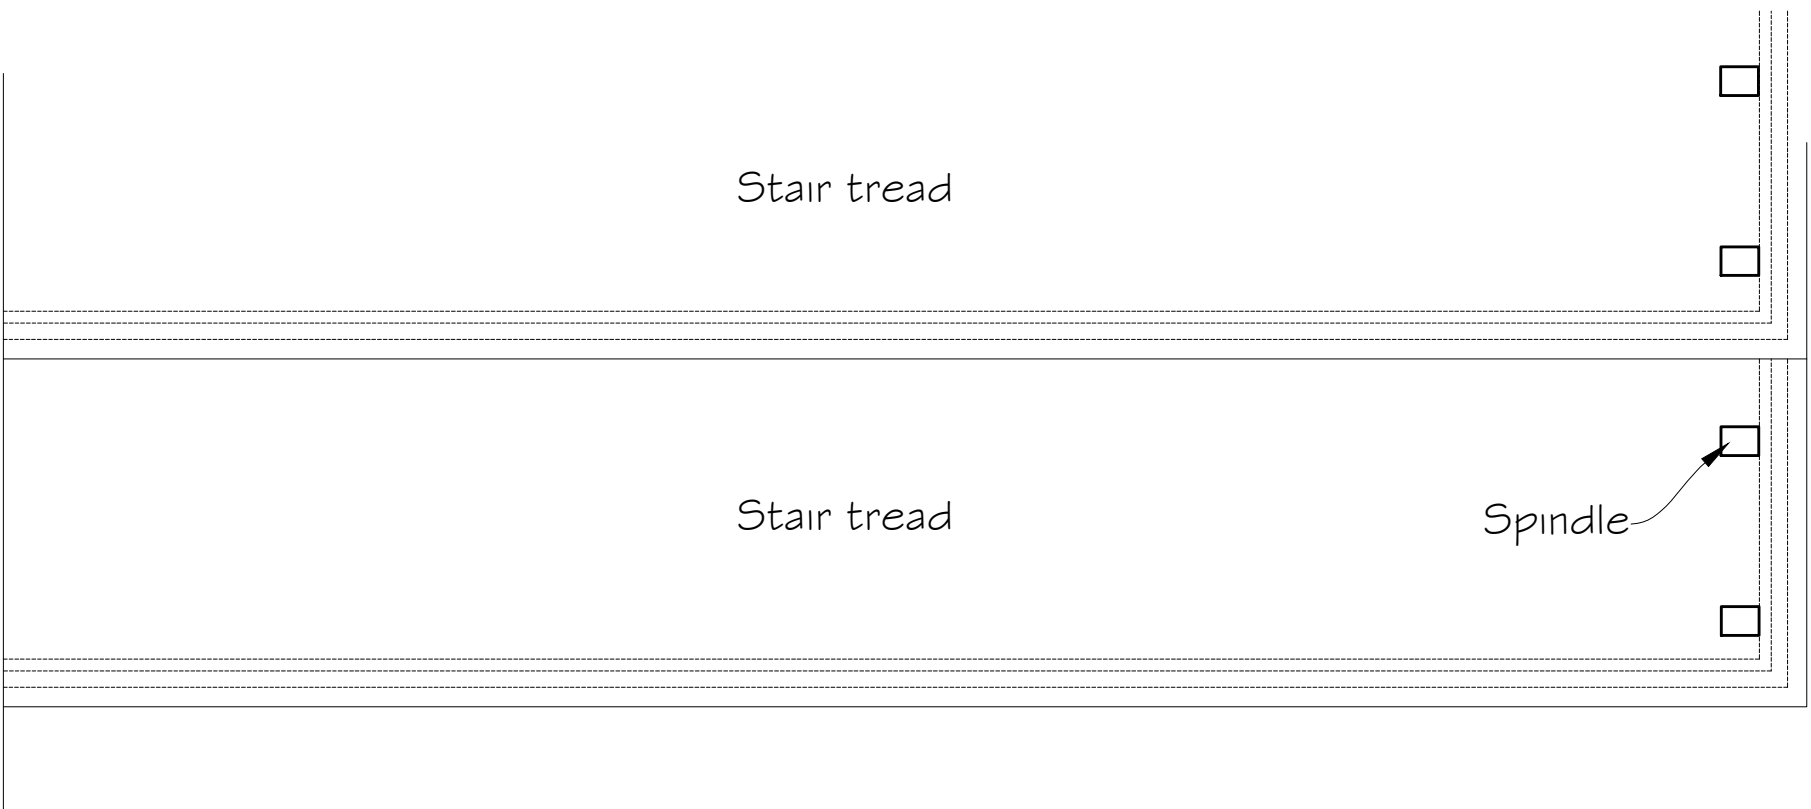

Stair rise and going



Rev A- amended details. 21 September 2022

Synergy Planning & Property Consultants Ltd Suite 6 Laser Quay Mariner City Estate Rochester Kent ME2 4HU	
Client	S Rana & A Asghar
Address	6 Berkley Crescent Gravesend Kent and 48 Harmer Street Gravesend Kent
Drawing title	Joinary details
Scale	1:2/1:5/1:10/1:20 at A1
Date	9 May 2022
Drawn by	
Drawing No	20/297/010
	A