

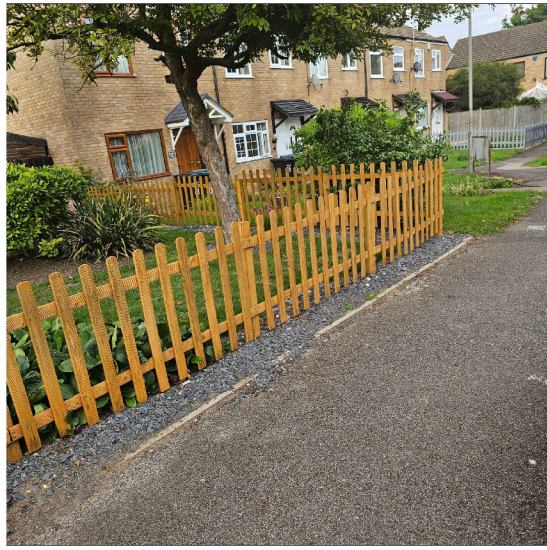


Site Photos

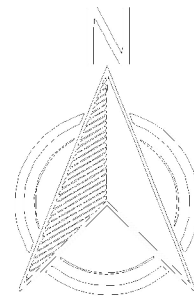

Existing and Proposed Plan Scale 1:200

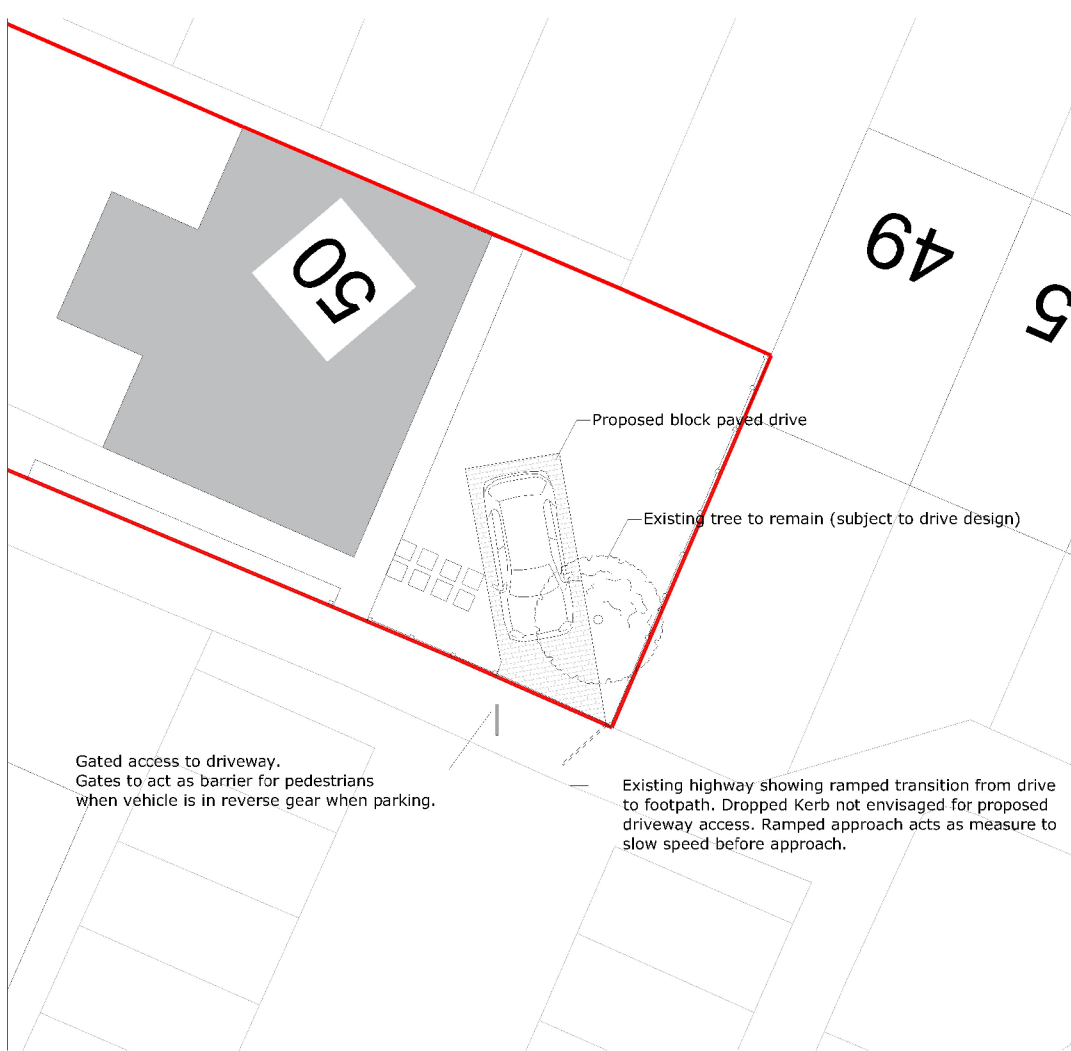

Location Plan Scale 1:1000



Rev	Date	Description
Project Title		
50 Cobdene Gravesend Kent DA12 5JB		
Drawing Title		
Proposed Driveway		
Scale	Date	Client
NTS @A3	July 2025	PL
Drawing No	Rev	
Blake-1000		

