


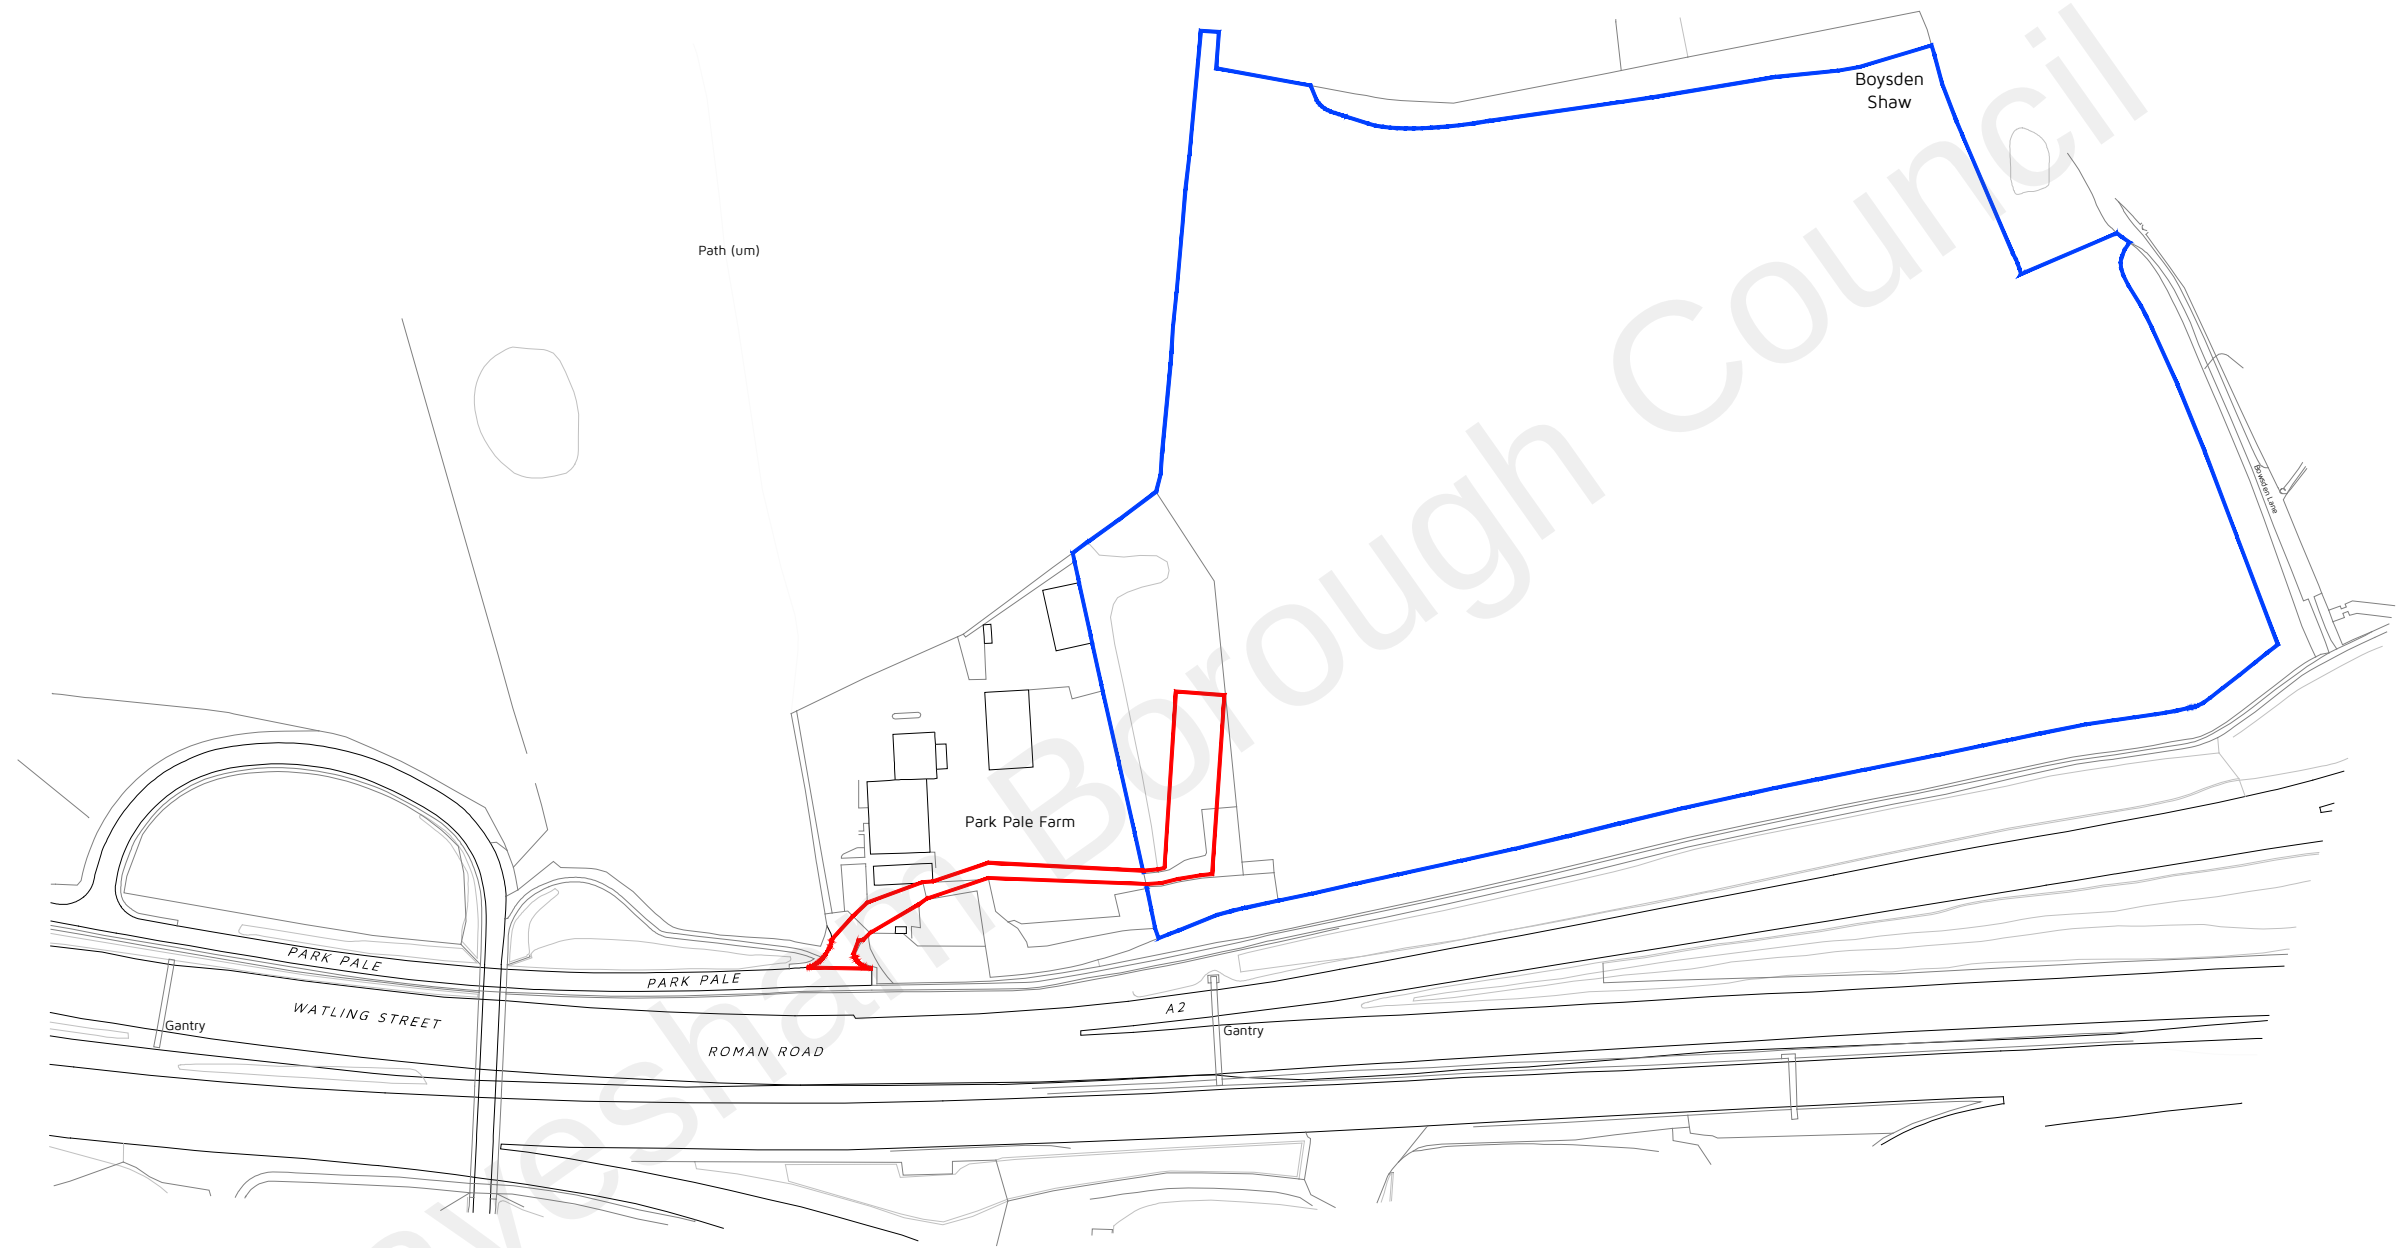

Site Location Plan
1:1250 @ A3

20 0 20 40 60 80 100
Metres (1:2500)



Site Area: 0.16 Ha **Applicant Ownership Area:** 7.97 Ha



Application Boundary

Applicant Ownership

Rev: Reason:

Date:

Client:

J & B MARTIN

Project:

HARLEX HAULAGE SERVICES LTD, PARK PALE,
SHORNE, ROCHESTER, KENT, ME2 3UD

Title:

SITE LOCATION PLAN

Drawing:

DHA/15790/01

Rev:

Scale:

1:2500

Date:

JULY 2021



Eclipse House, Eclipse Park, Sittingbourne Road
Maidstone, Kent. ME14 3EN

t: 01622 776226 f: 01622 776227
e: info@dhaplanning.co.uk w: www.dhaplanning.co.uk

No reproduction by any method of any part of this document
is permitted without the consent of the copyright holders.
Produced for Town and Country planning purposes only.

© Crown Copyright 2019. All rights reserved. Licence Number: 100031961

CAD Reference: DHA_15790_HARLEX_MM02

A3