




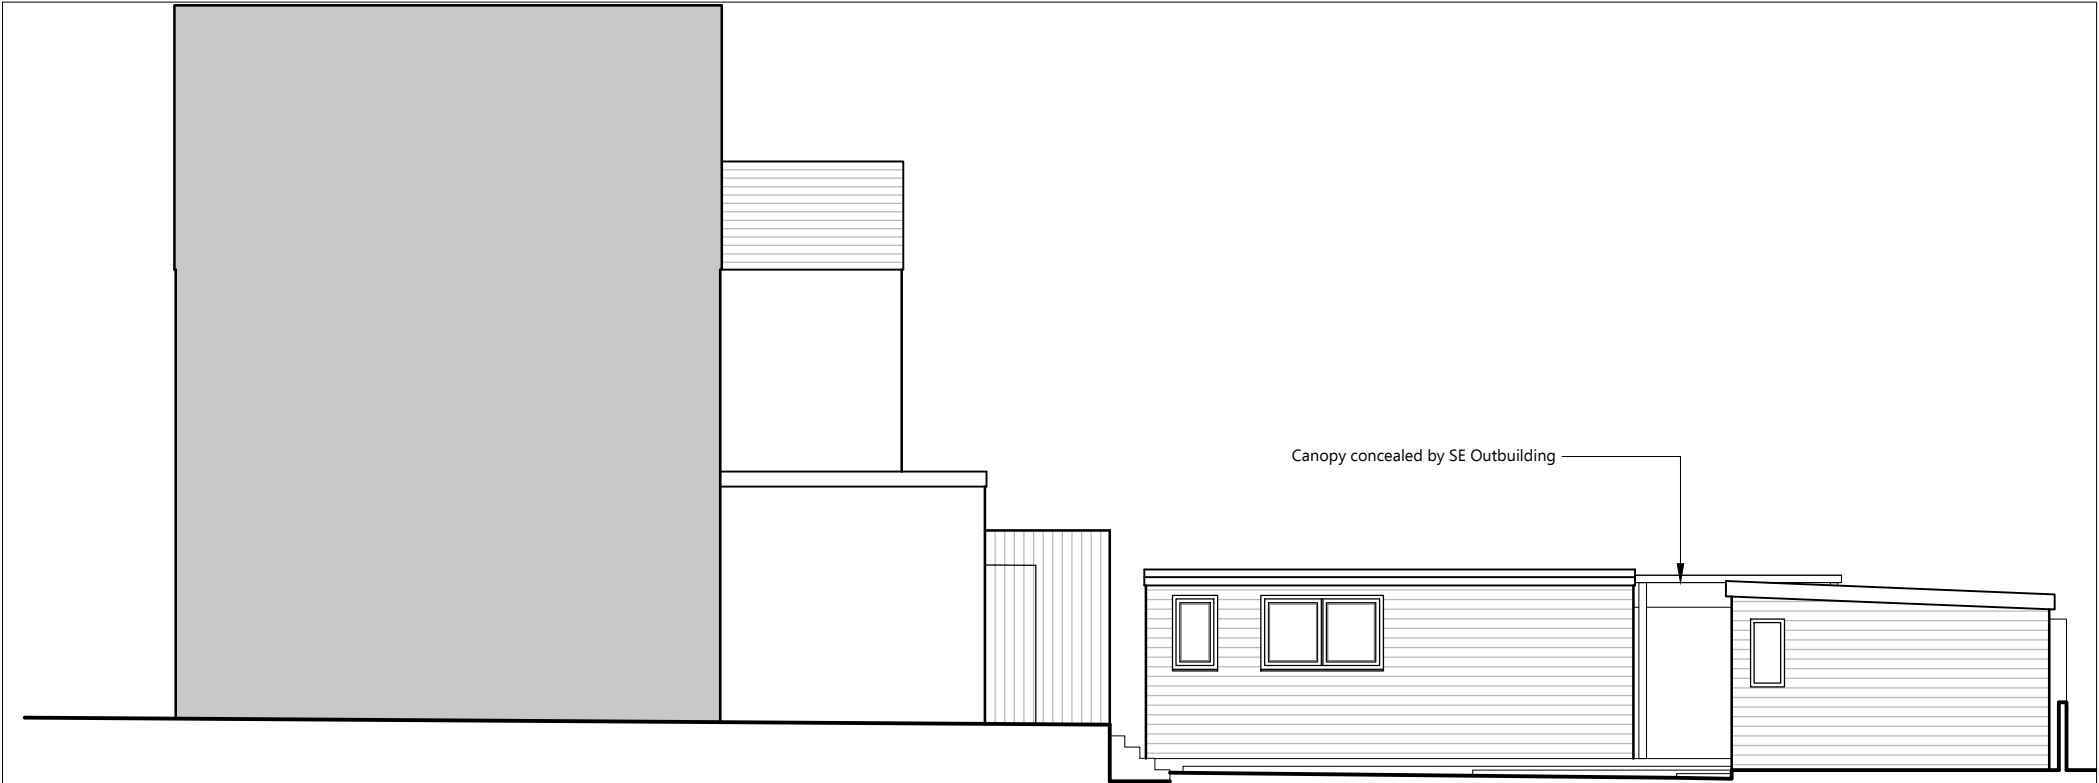


Side Elevation - A-A

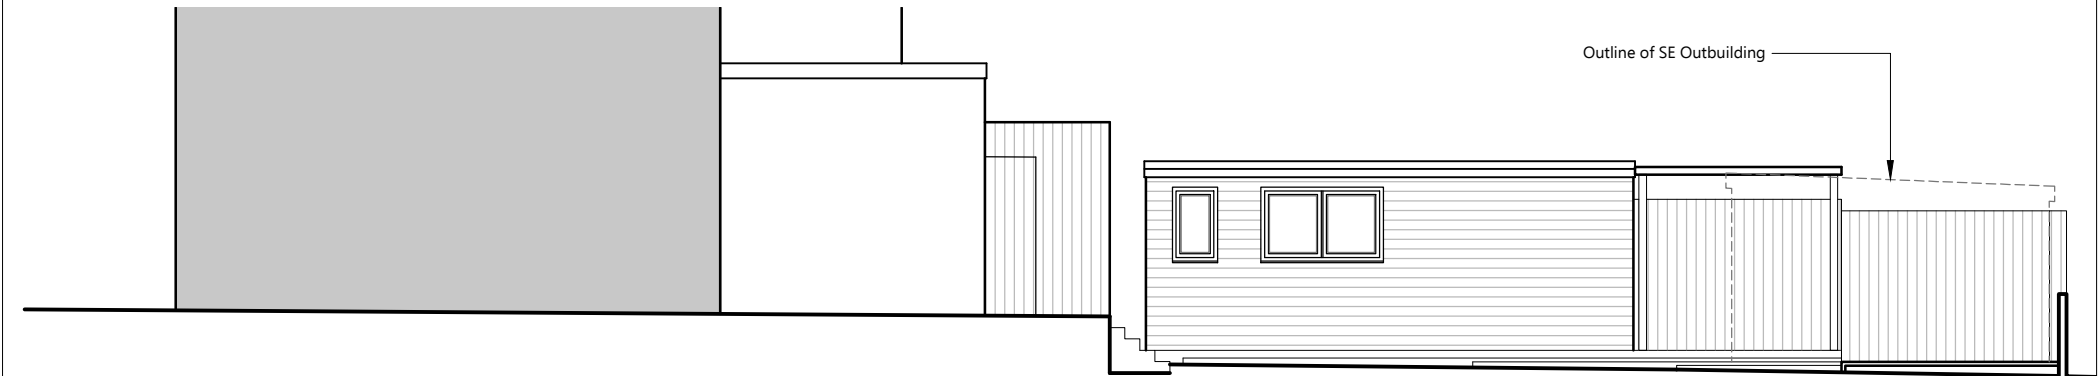

Side Elevation - Beyond South-East Outbuilding - B-B

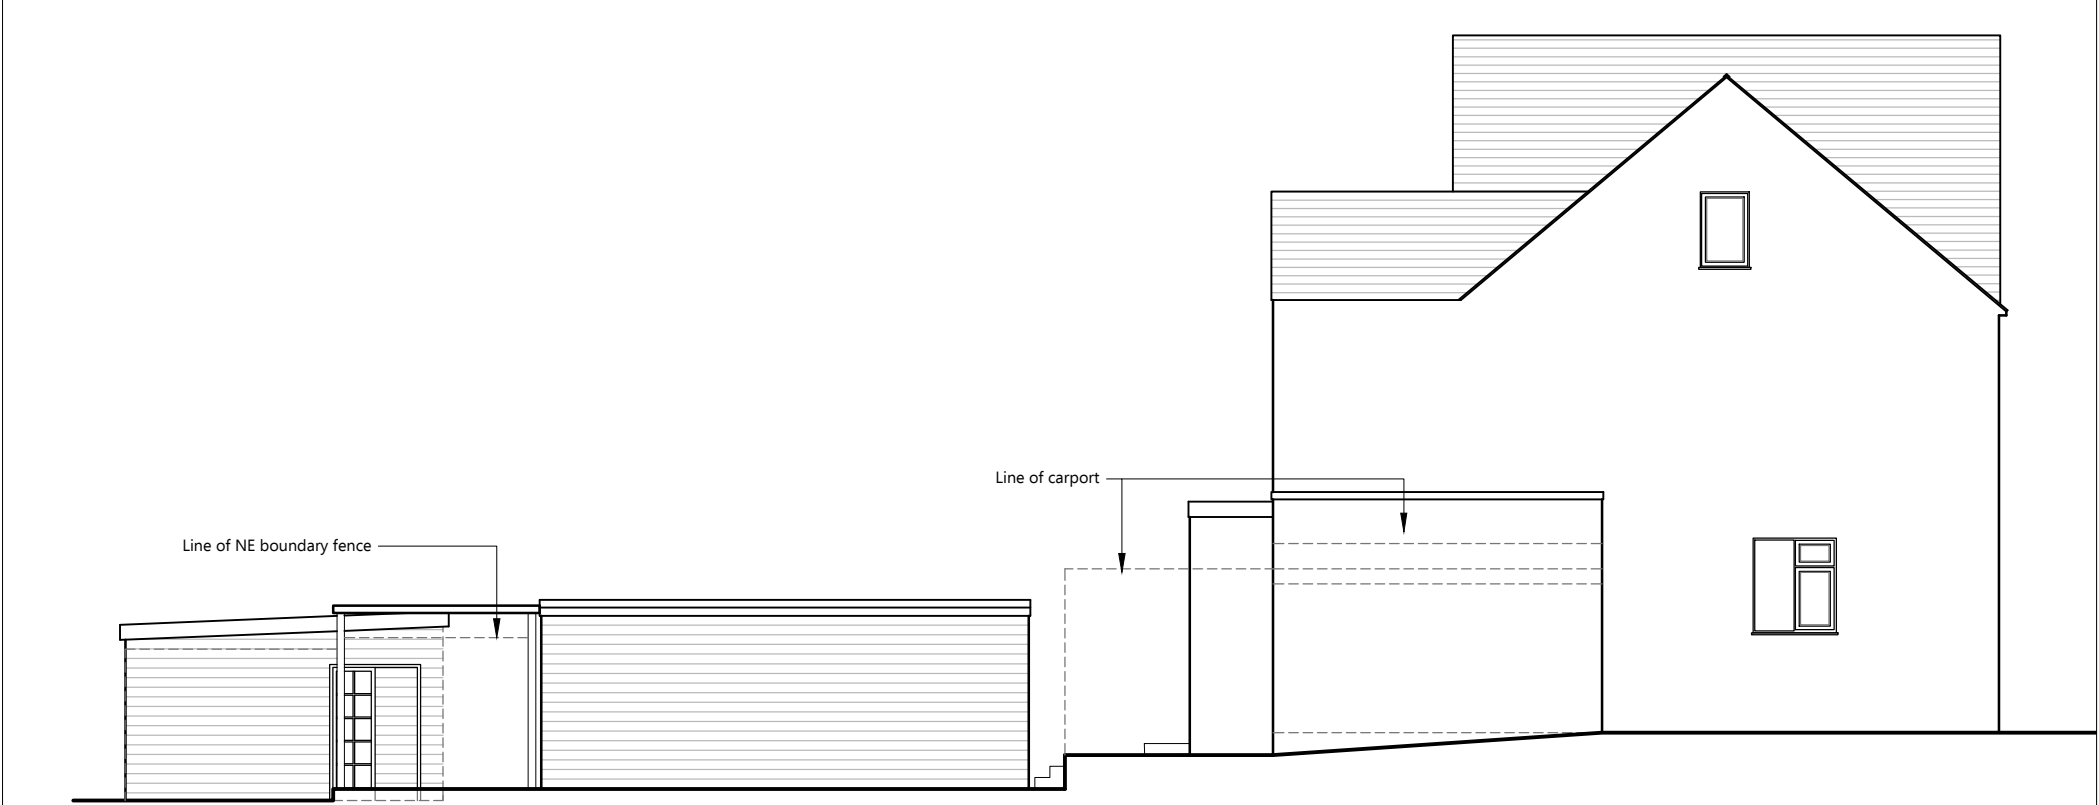

Side Elevation - C-C

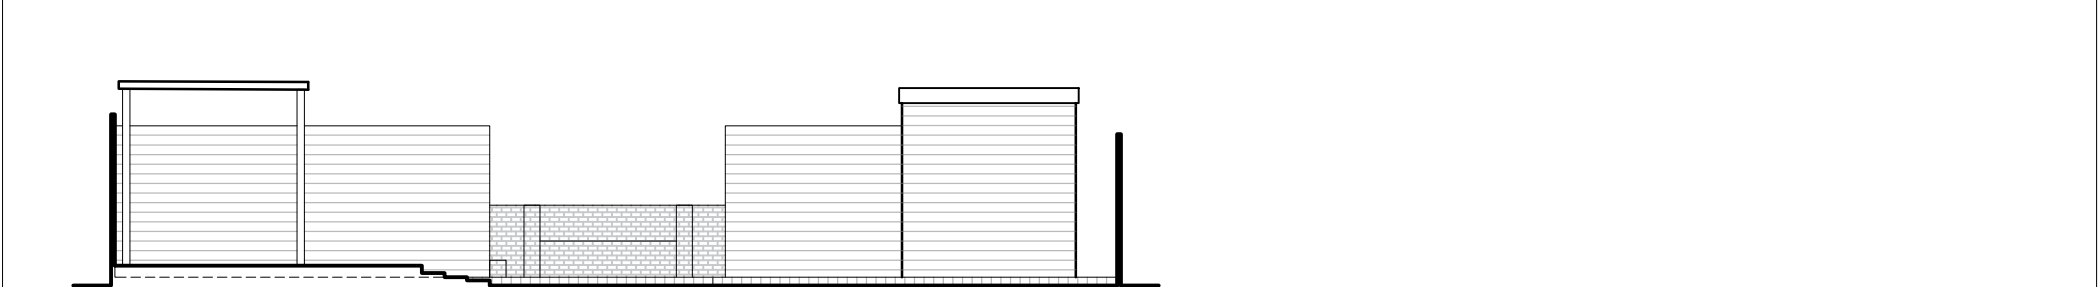

Rear Garden - Decking Elevation - D-D

02	006 Existing Elevations	1:100	01m5m10m
----	-------------------------	-------	----------

NOTES

Legal Info

1. ©Macintosh Davies Ltd. Drawing not for construction. Do not scale from this drawing in either paper or digital form. Use written dimensions only. All dimensions are given in millimeters unless otherwise stated.

2. All survey information by others. Check all dimensions on site. Site boundaries to be confirmed by client solicitors with reference to title deeds.

3. This drawing is intended for use by the commissioning client only. Macintosh Davies Ltd do not assume any liability to any third party for the information herein.

REVISIONS		
A	02/07/26	KL
Amendments to outdoor decking		
B	02/07/26	LB
Additional elevations to show extent of outbuildings		

JOB TITLE			
4 Monkreed Villas, Longfield, DA3 7AR			
DWG TITLE			
Existing Elevations			
DATE	BY	CHECKED BY	A3
23/07/26	LB	RND	
DWG NO.	REV.	STATUS	
M206(02)006	B	Preliminary	

macintoshdavies
architects

You define, We design

Studio C
Quayside House
Chatham Maritime
Kent
ME4 4QZ

01634 963317


RIBA Chartered Practice No. 2005593