


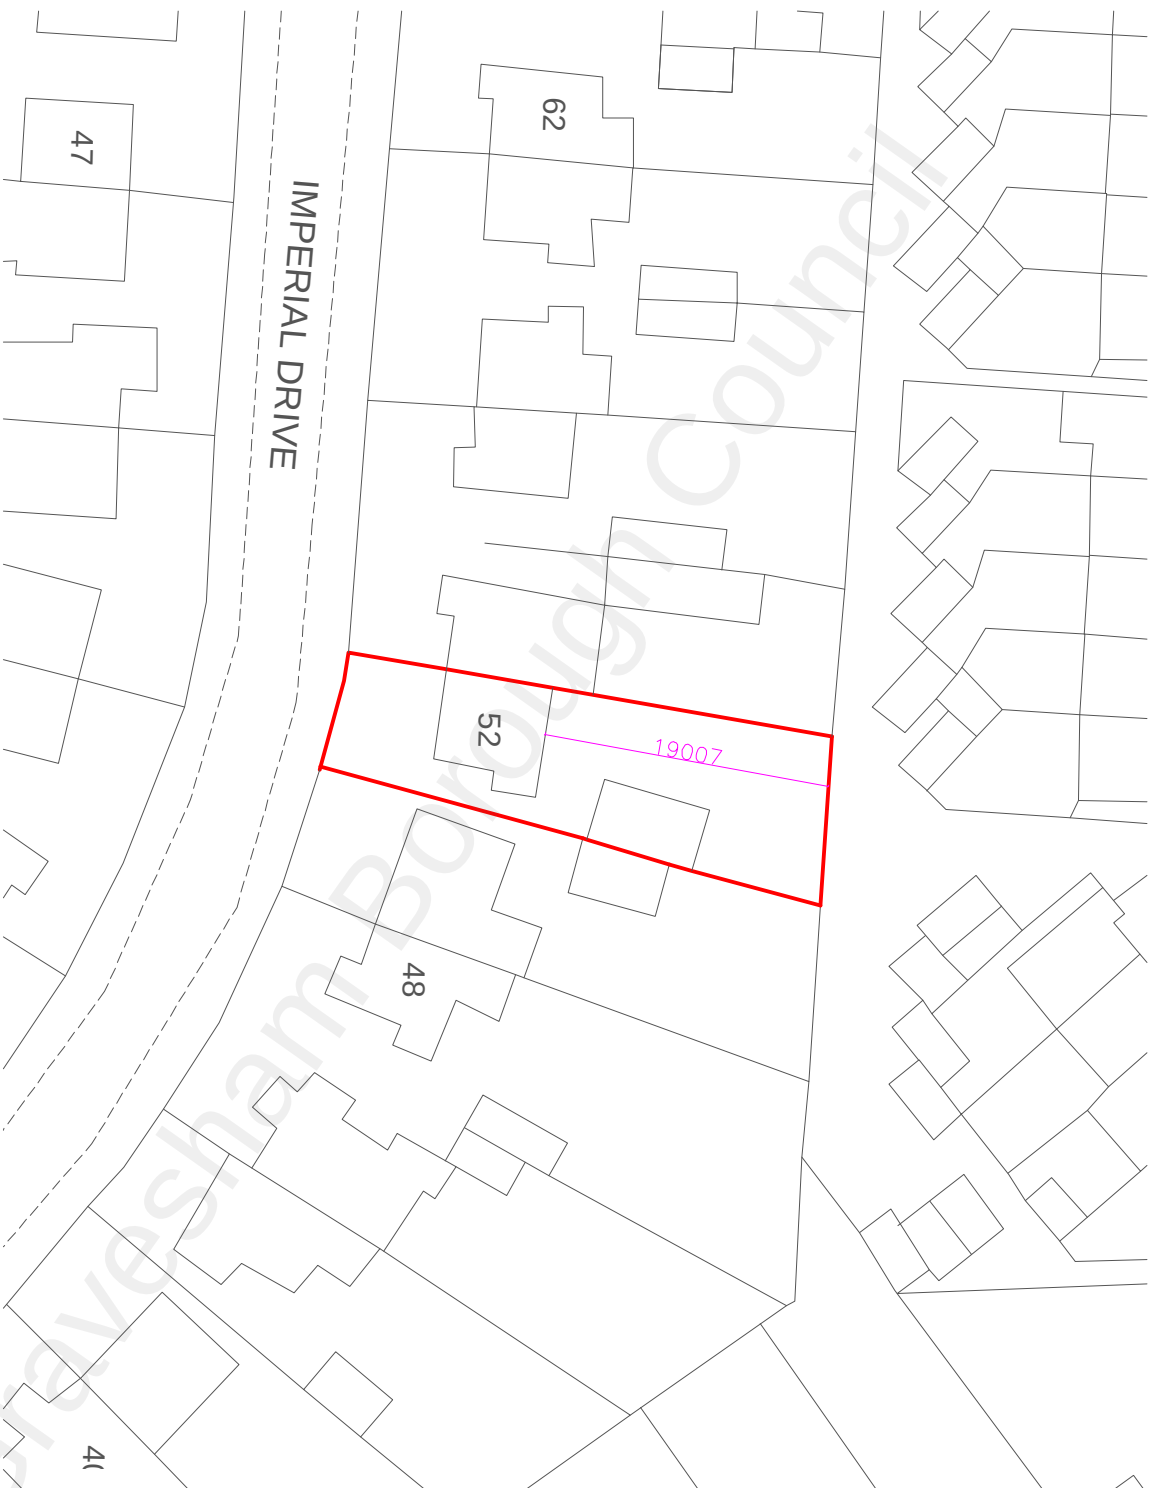

Scale Reference (1:500):



JOB		CLIENT		
52 IMPERIAL DRIVE		MR & MRS NISBET		
DRG TITLE	SCALE	DATE	DRG NO.	REV
EXISTING BLOCK PLAN	1:500 (@A4)	JAN 2022	01_PA_009	
DRAWN AB				