


32 Orchard Drive Block Plan

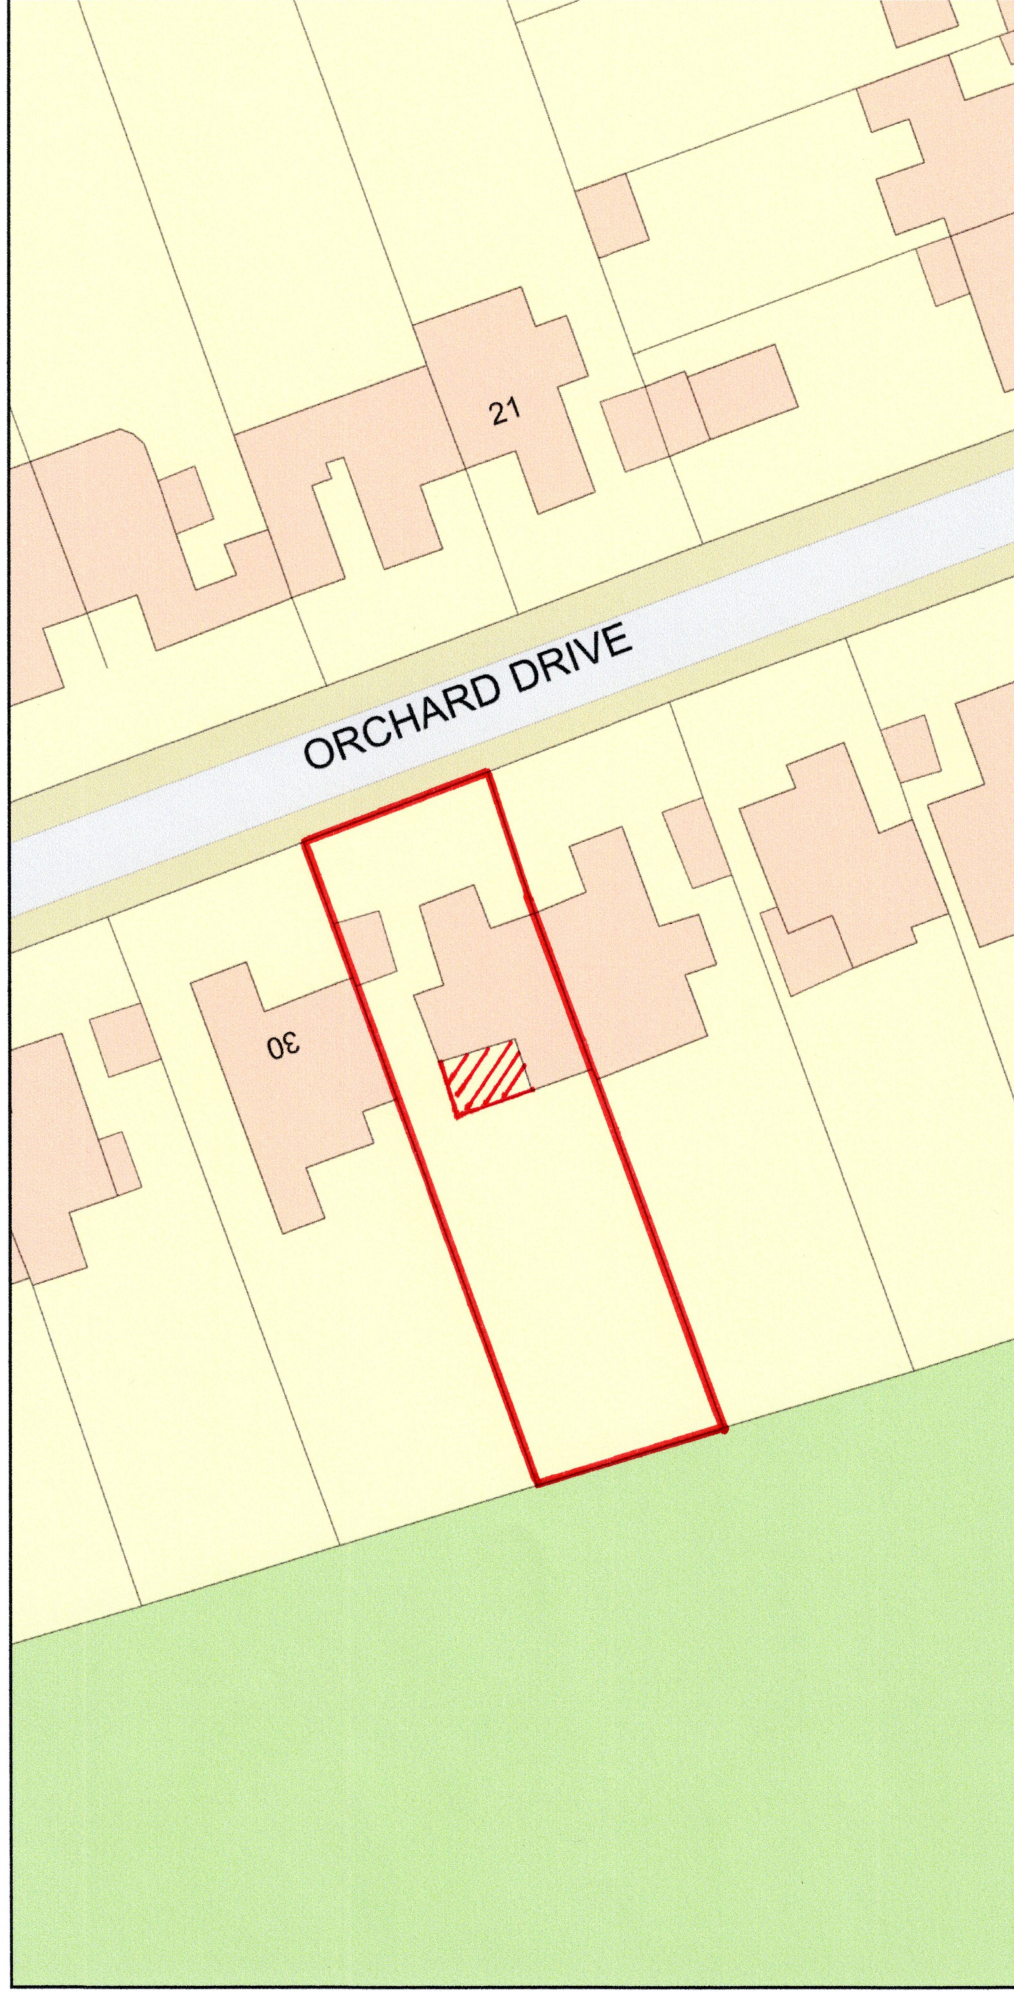

Plan Produced for: Nova Construction

Date Produced: 14 May 2024

Plan Reference Number: TQRQM24135102600155

Scale: 1:500 @ A4

© Crown copyright and database rights 2023 OS 100042766