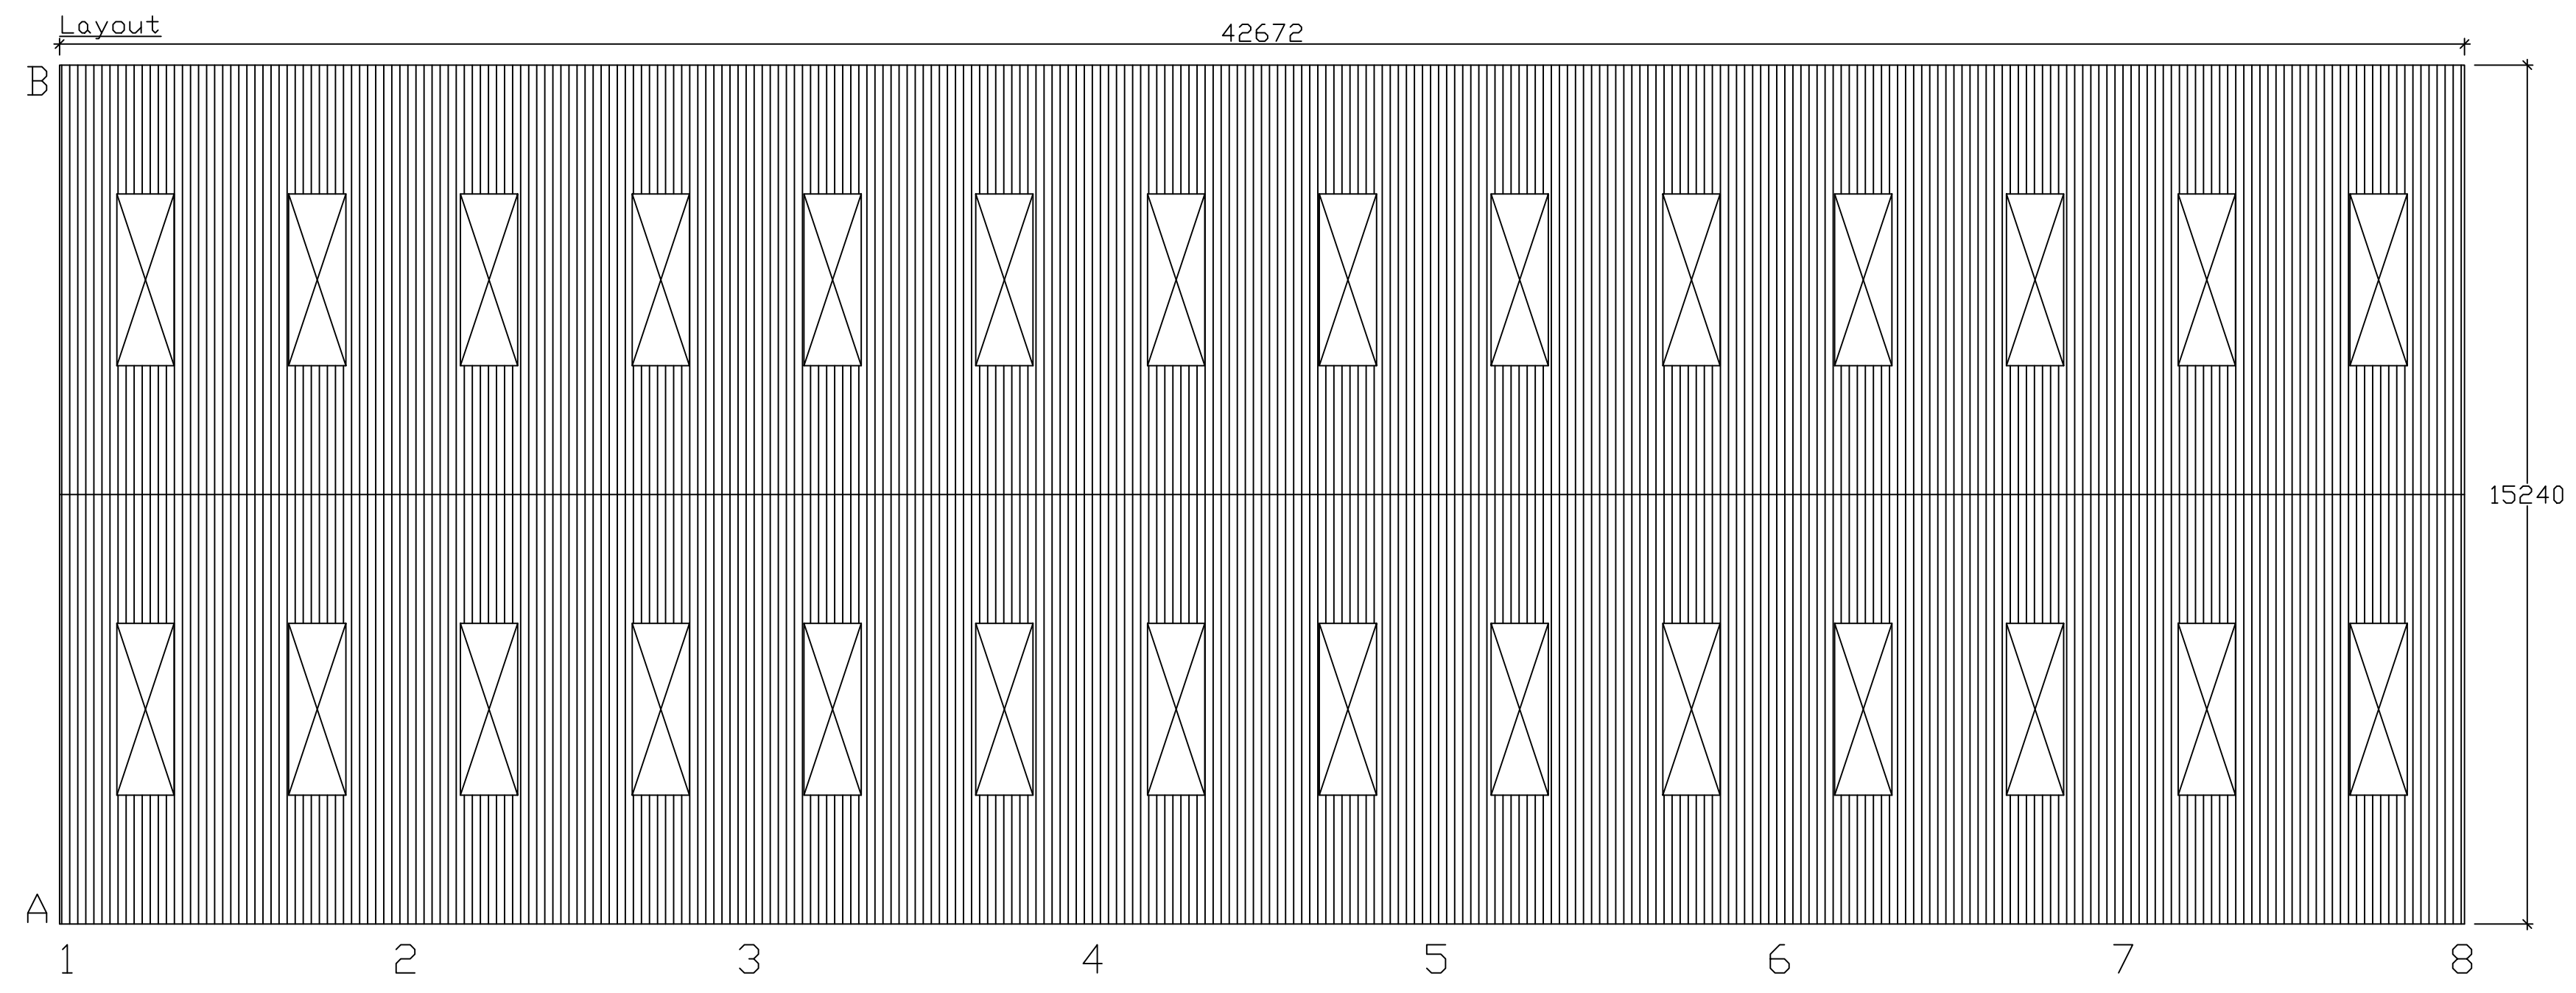
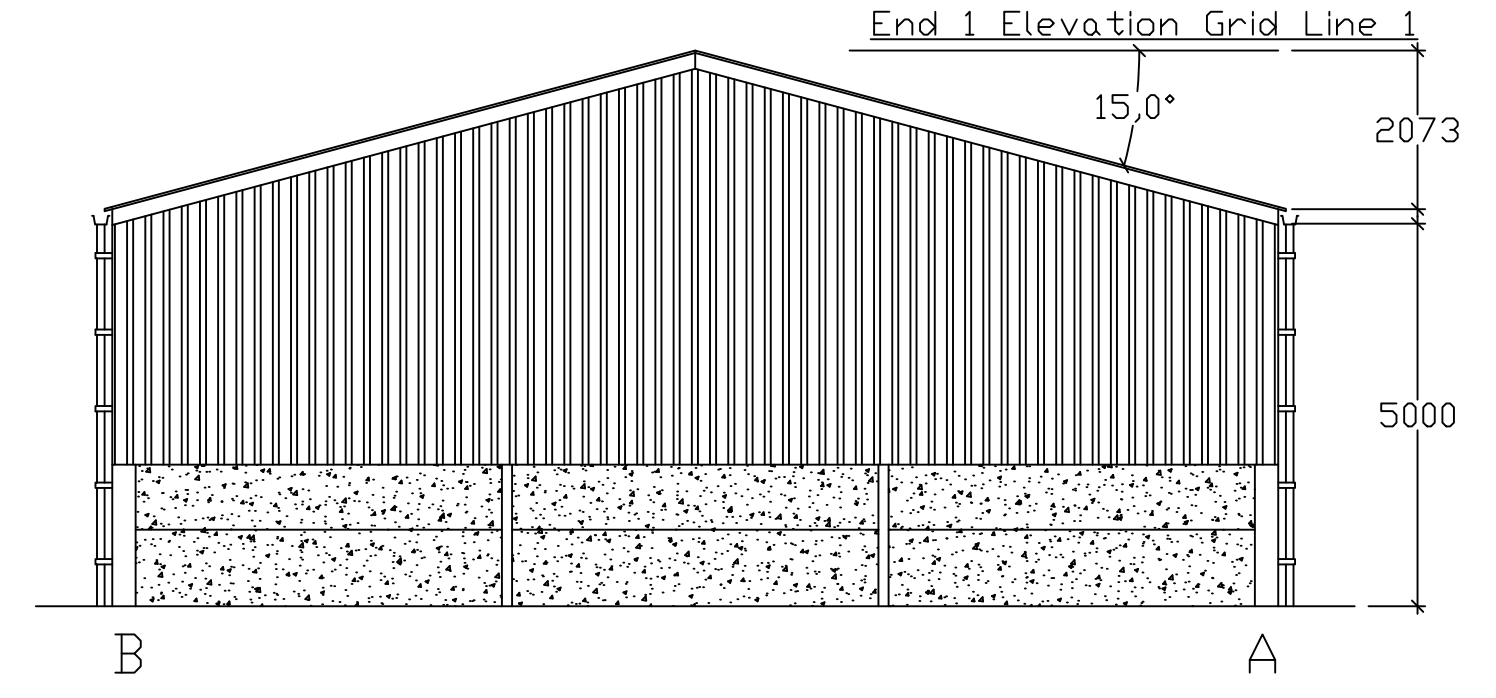
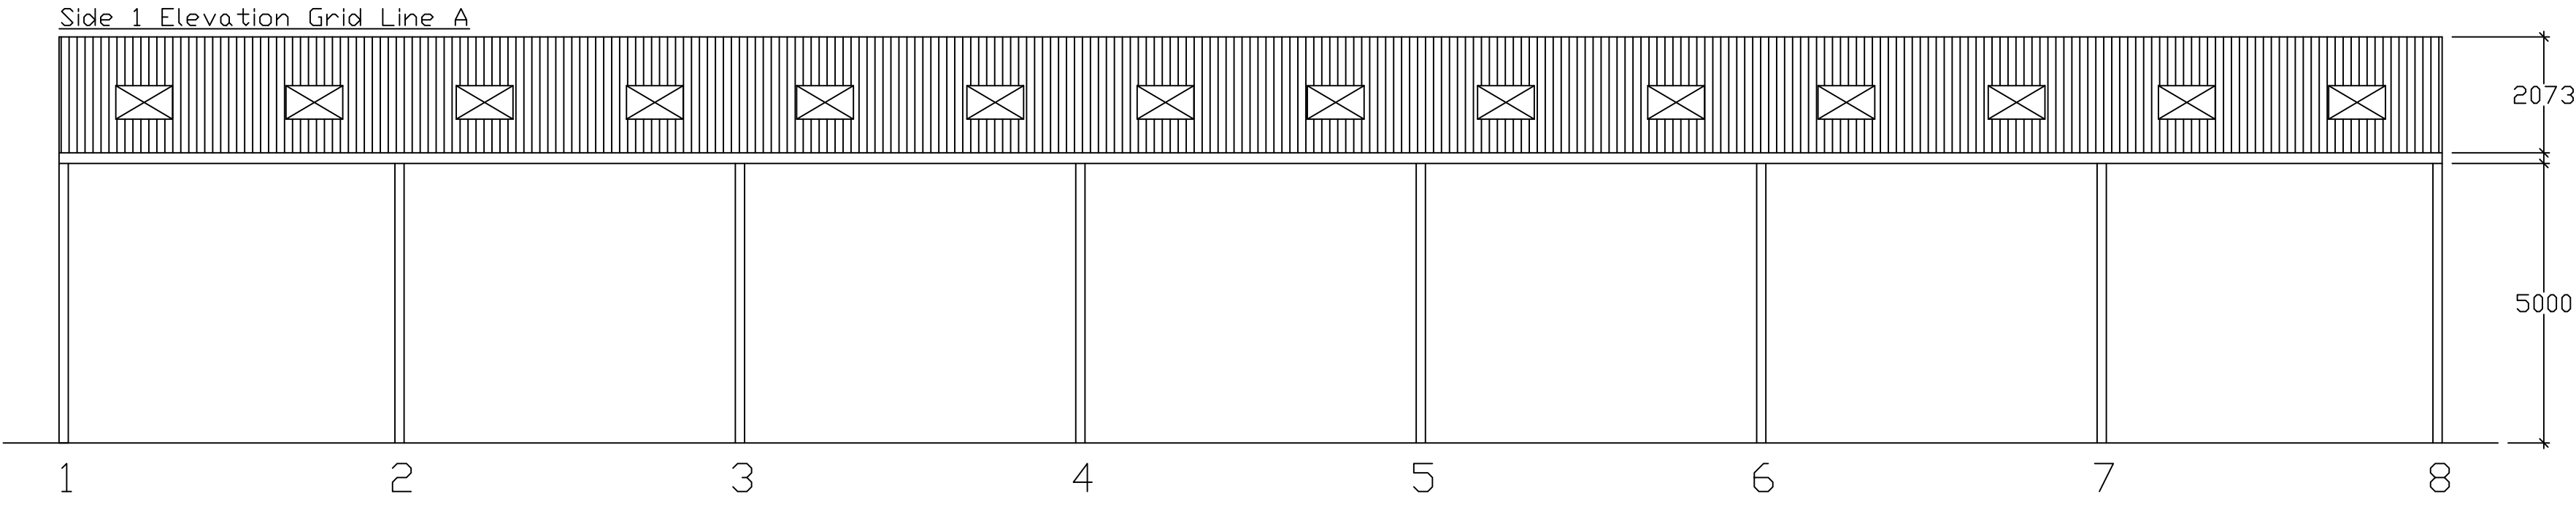
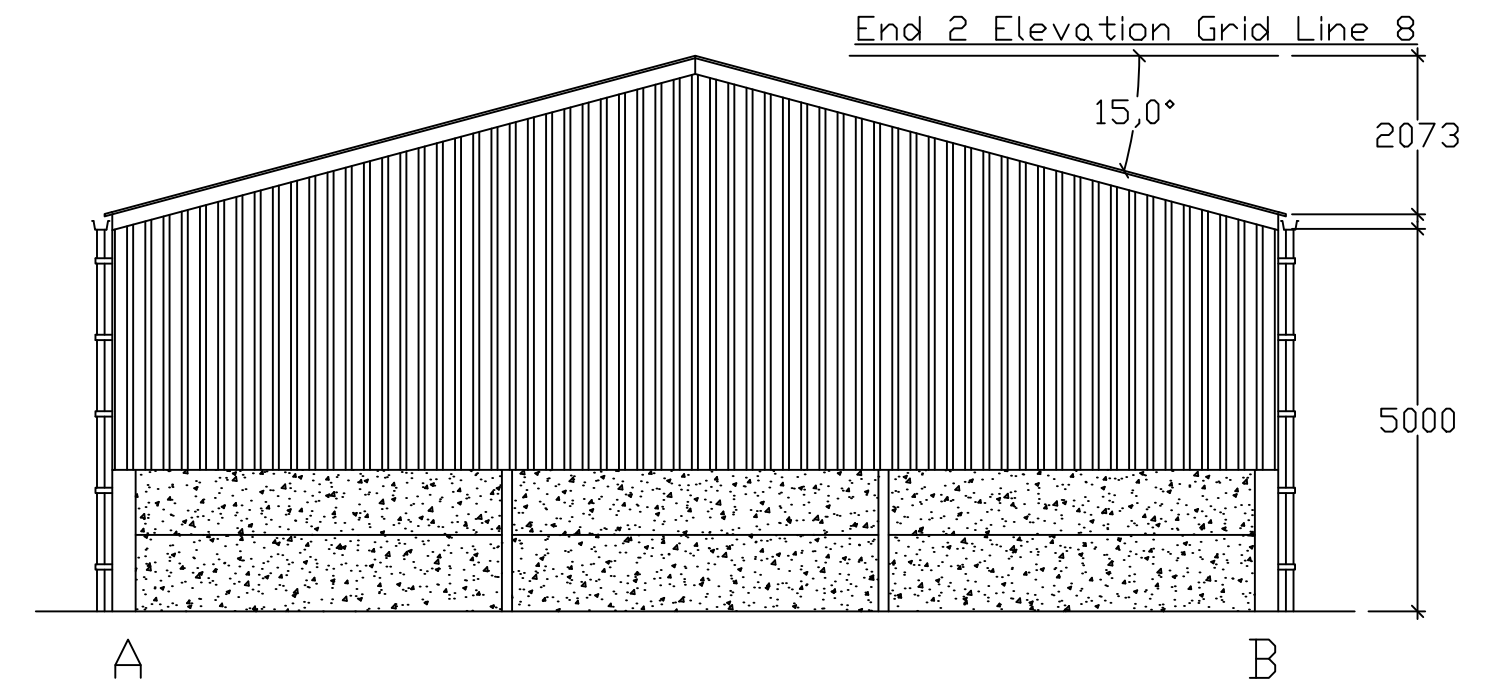
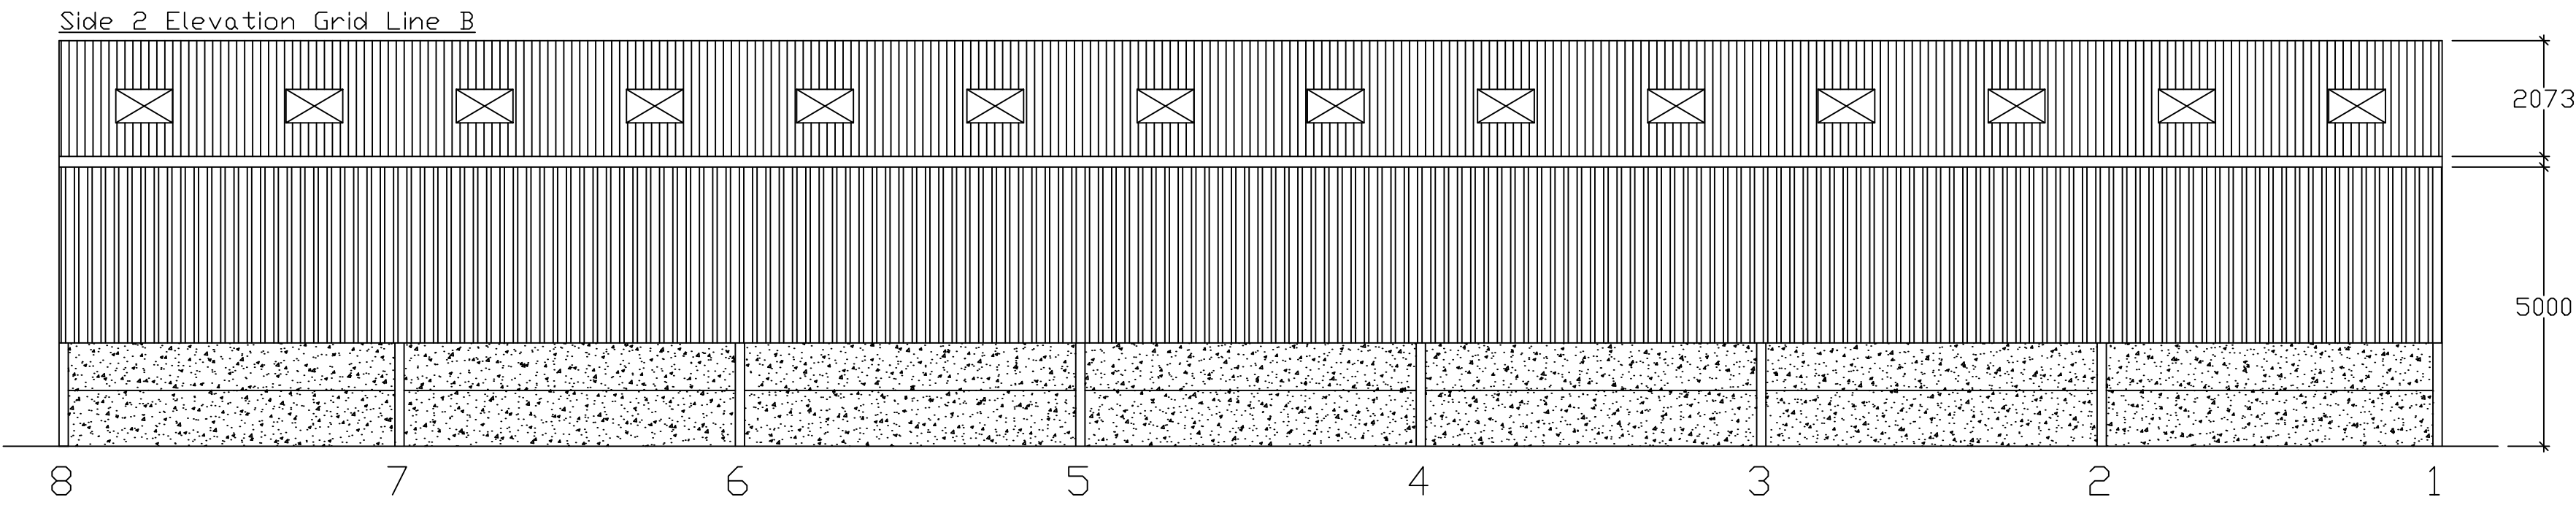


This Drawing is for Planning and Aesthetic purposes Only!
Sizes subject to change due to Structural Calculation
DO NOT INSTALL BASES TO THIS PLAN

CLIENT: Andrew Carlaw ADDRESS: DA13 0DE			
PROPOSED:	AGRICULTURAL		
SIZE:	25/06/2024		
DRAWN BY:	JAKE HANSON		
SCALE:	1/100	DWG NO:	24-26280
REV:		DATE:	25/06/2024

GRAHAM HEATH
CONSTRUCTION^{ltd}

GRAHAM HEATH CONSTRUCTION LTD
THE CREAMERY
WRENBURY INDUSTRIAL ESTATE
STATION ROAD
WRENBURY
NR NANTWICH
CHESHIRE, CW5 8EX
TEL: 01270 781158
FAX: 01270 781165