




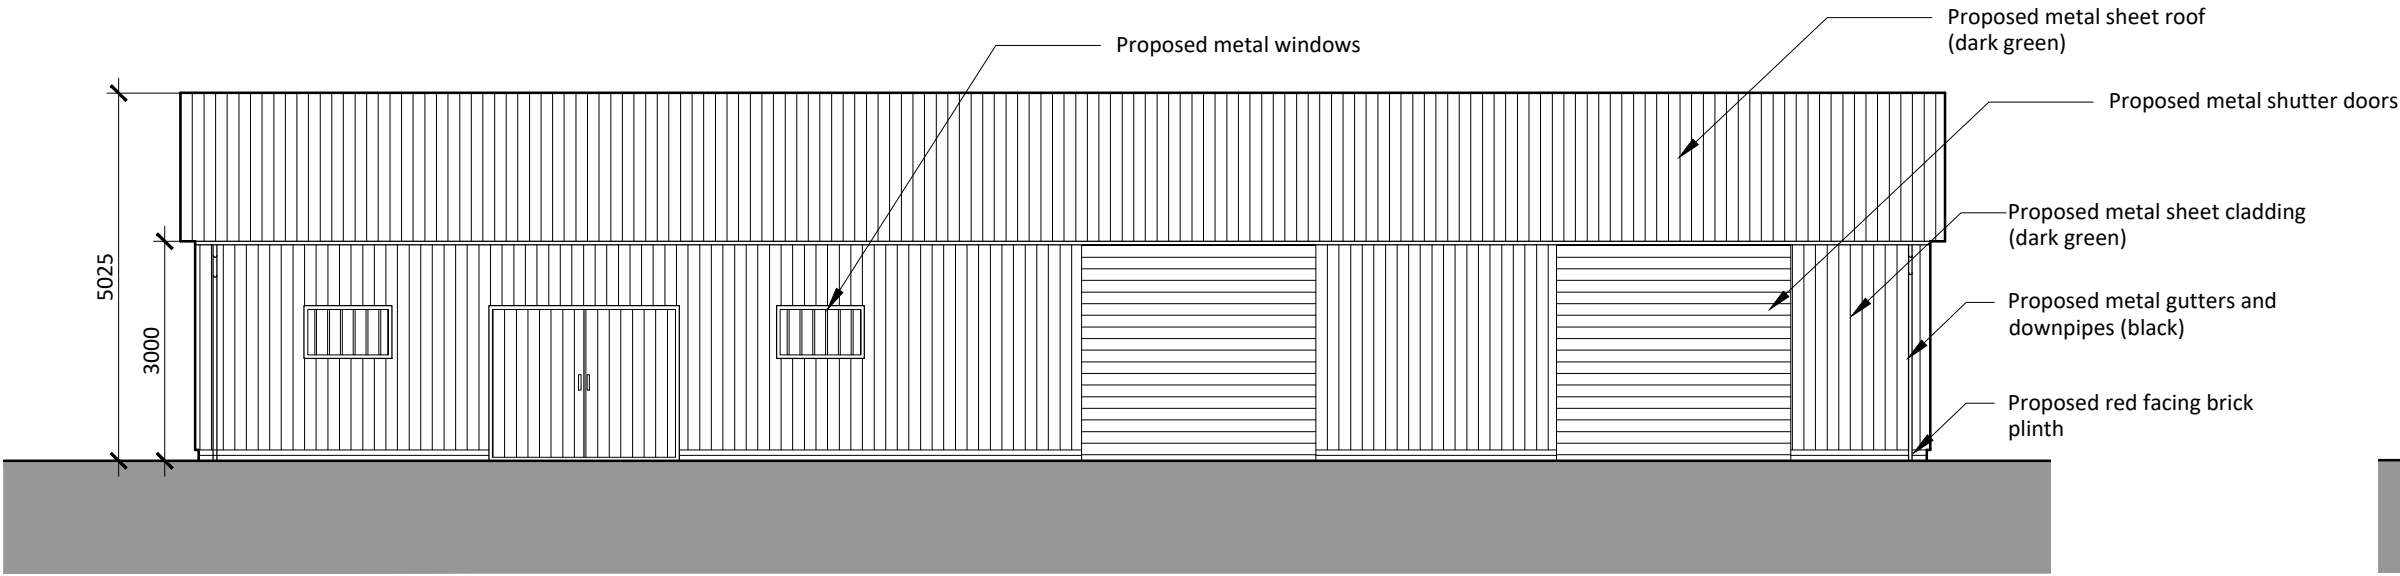


Proposed Front (North) Elevation
1:100

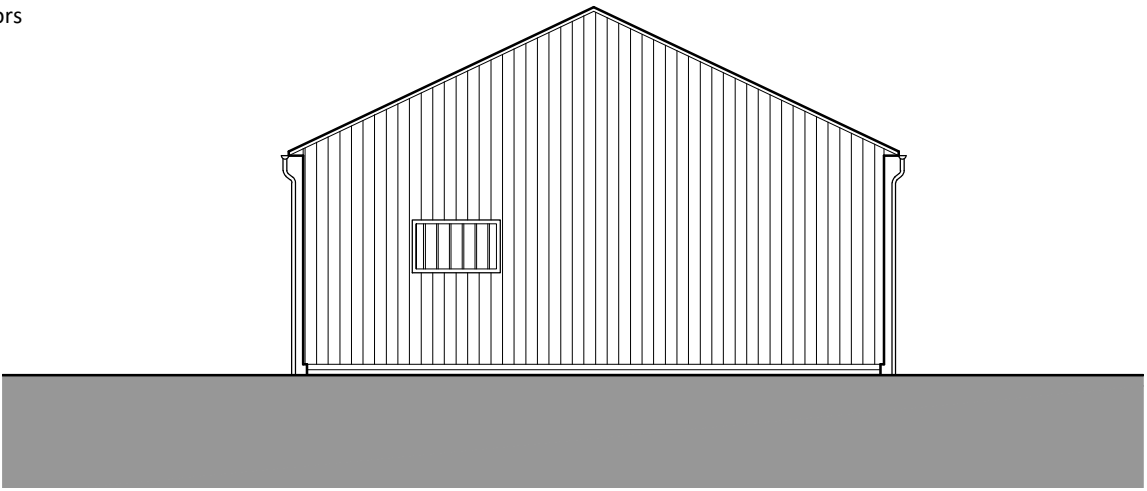

Proposed Side (East) Elevation
1:100

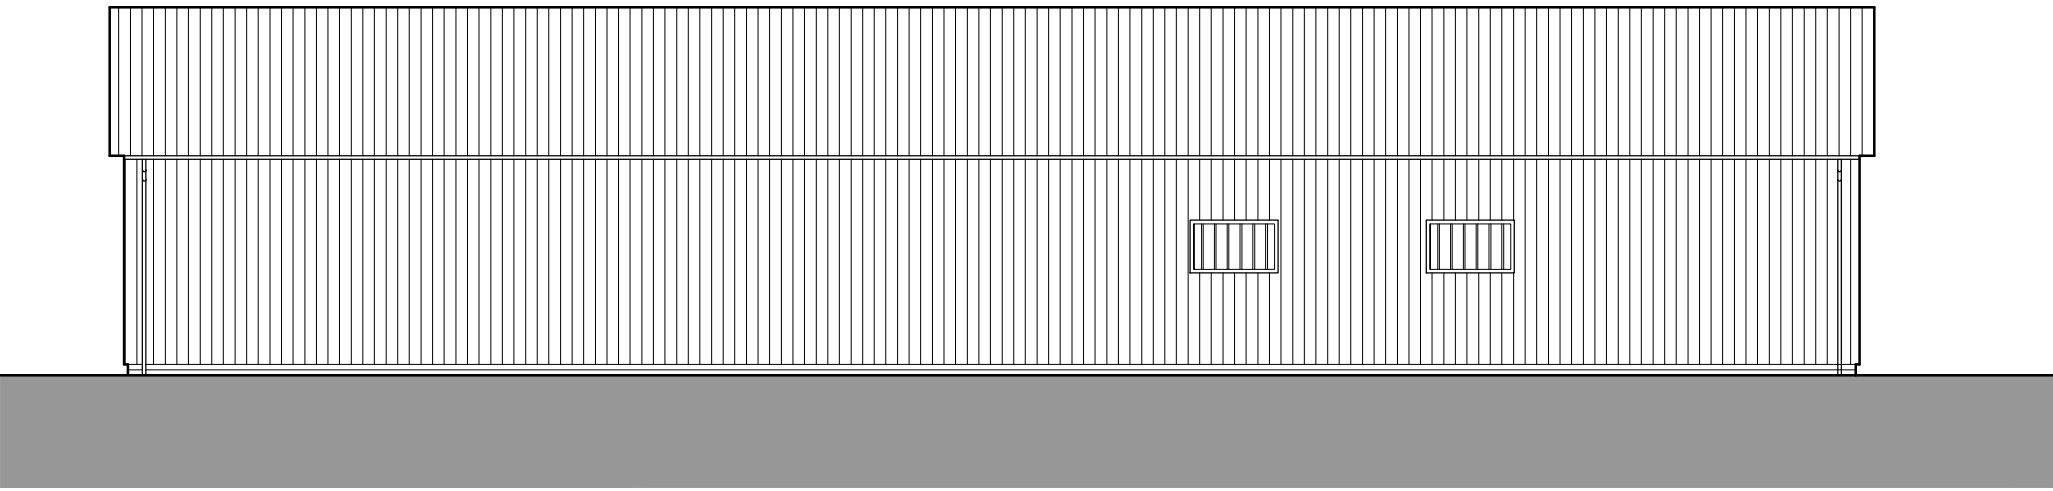

Proposed Rear (South) Elevation
1:100

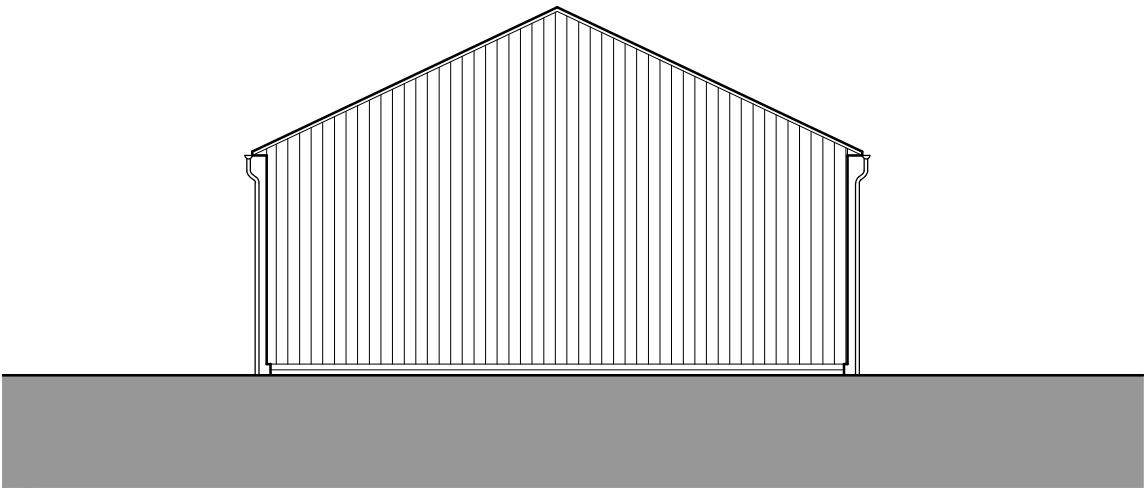

Proposed Side (West) Elevation
1:100



2 The Parade, Ash Road, Hartley
Longfield, Kent DA3 8BG
Tel: 01474 703705
www.grahamsimpkinplanning.co.uk
Email: webmail@grahamsimpkinplanning.co.uk

Project Title Warren Farm, Swillers Lane, Shorne, DA12 3ED		Job No 3722
Drawing Title Proposed Barn Elevations		Drawing No 06
		Revision -
Date 27.01.2023		Checked by SC
Scale 1:100 @ A2	Note	
0 1 2 3 4 5 6 1:100 metres		