




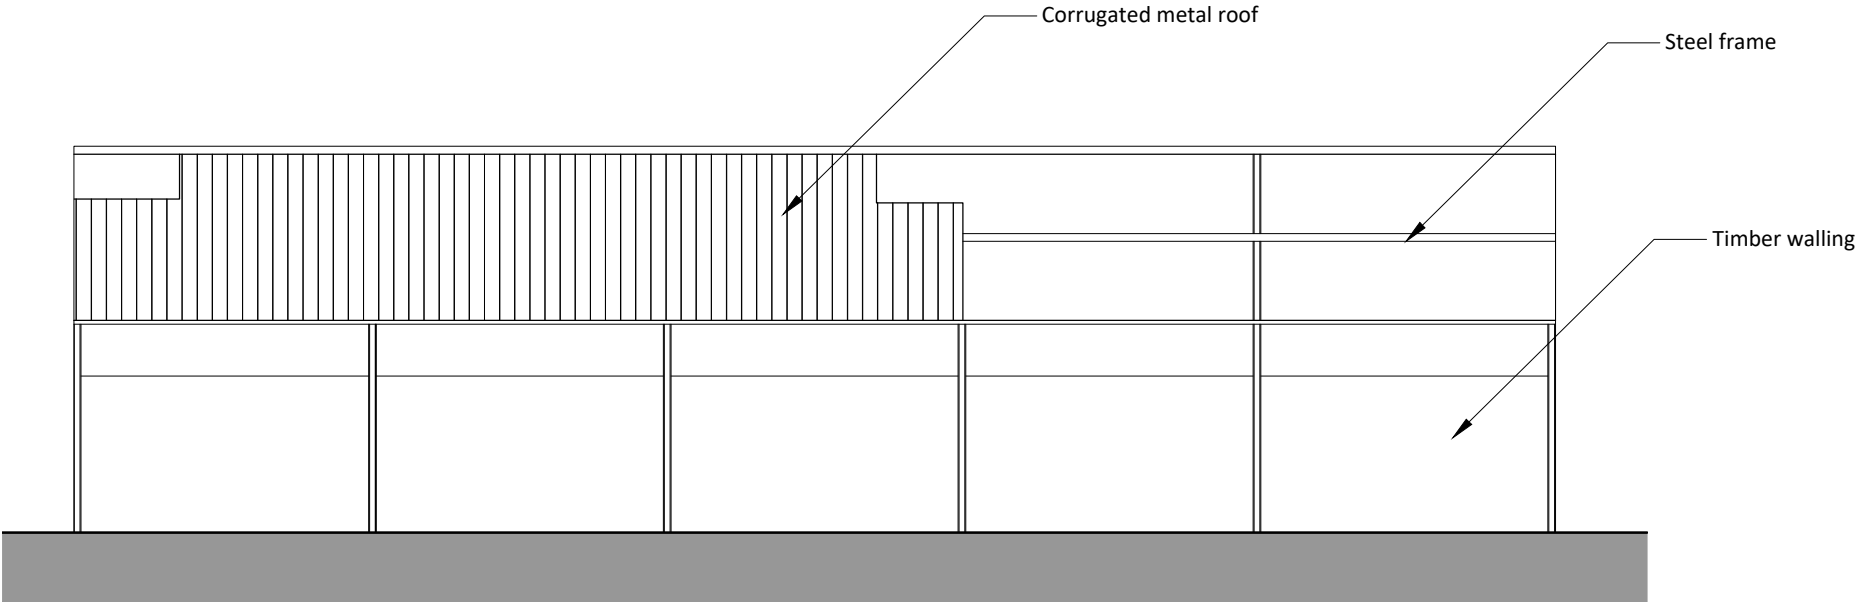


Existing Front (North) Elevation
1:100

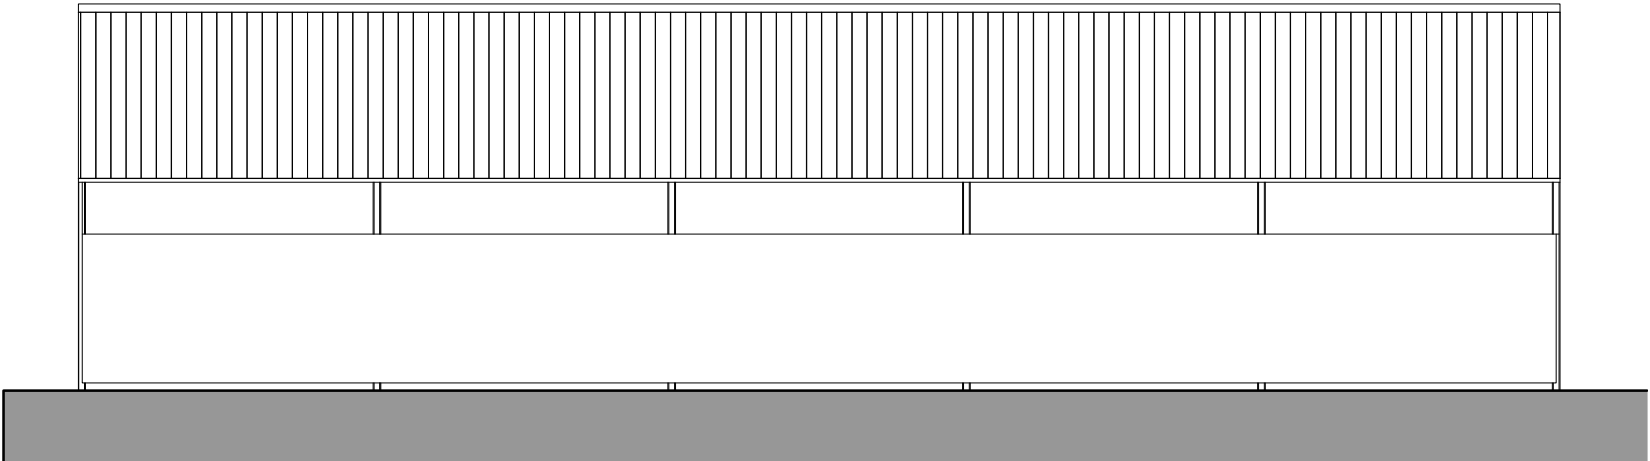

Existing Rear (South) Elevation
1:100

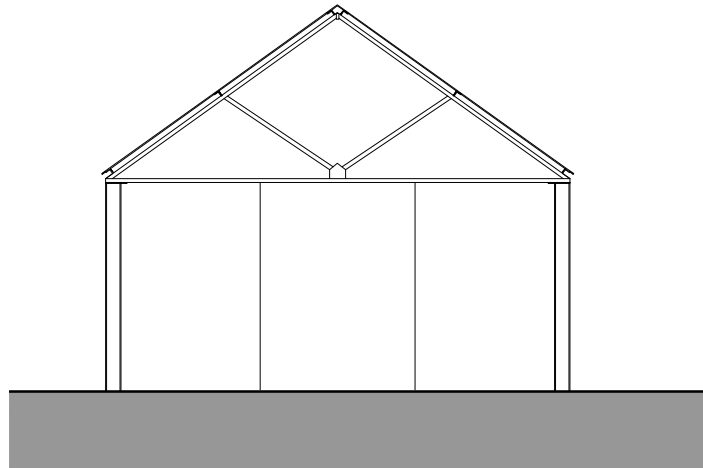

Existing Side (East) Elevation
1:100

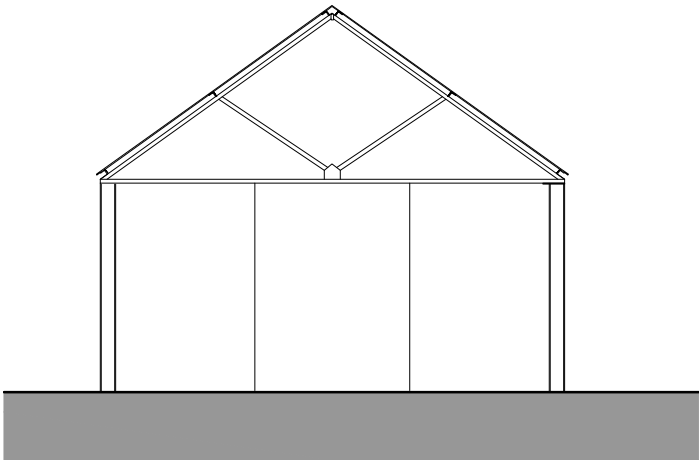

Existing Side (West) Elevation
1:100



2 The Parade, Ash Road, Hartle
Longfield, Kent DA3 8B
Tel: 01474 70370
www.grahamsimpkinplanning.co.uk
Email: webmail@grahamsimpkinplanning.co.uk

Project Title Warren Farm, Swillers Lane, Shorne, DA12 3ED		Job No 3722
Drawing Title Existing Elevations	Drawing No 03	Revision -
Date 07.11.2022	Drawn by MS	Checked by SC
Scale 1:100 @ A3	Note	

