
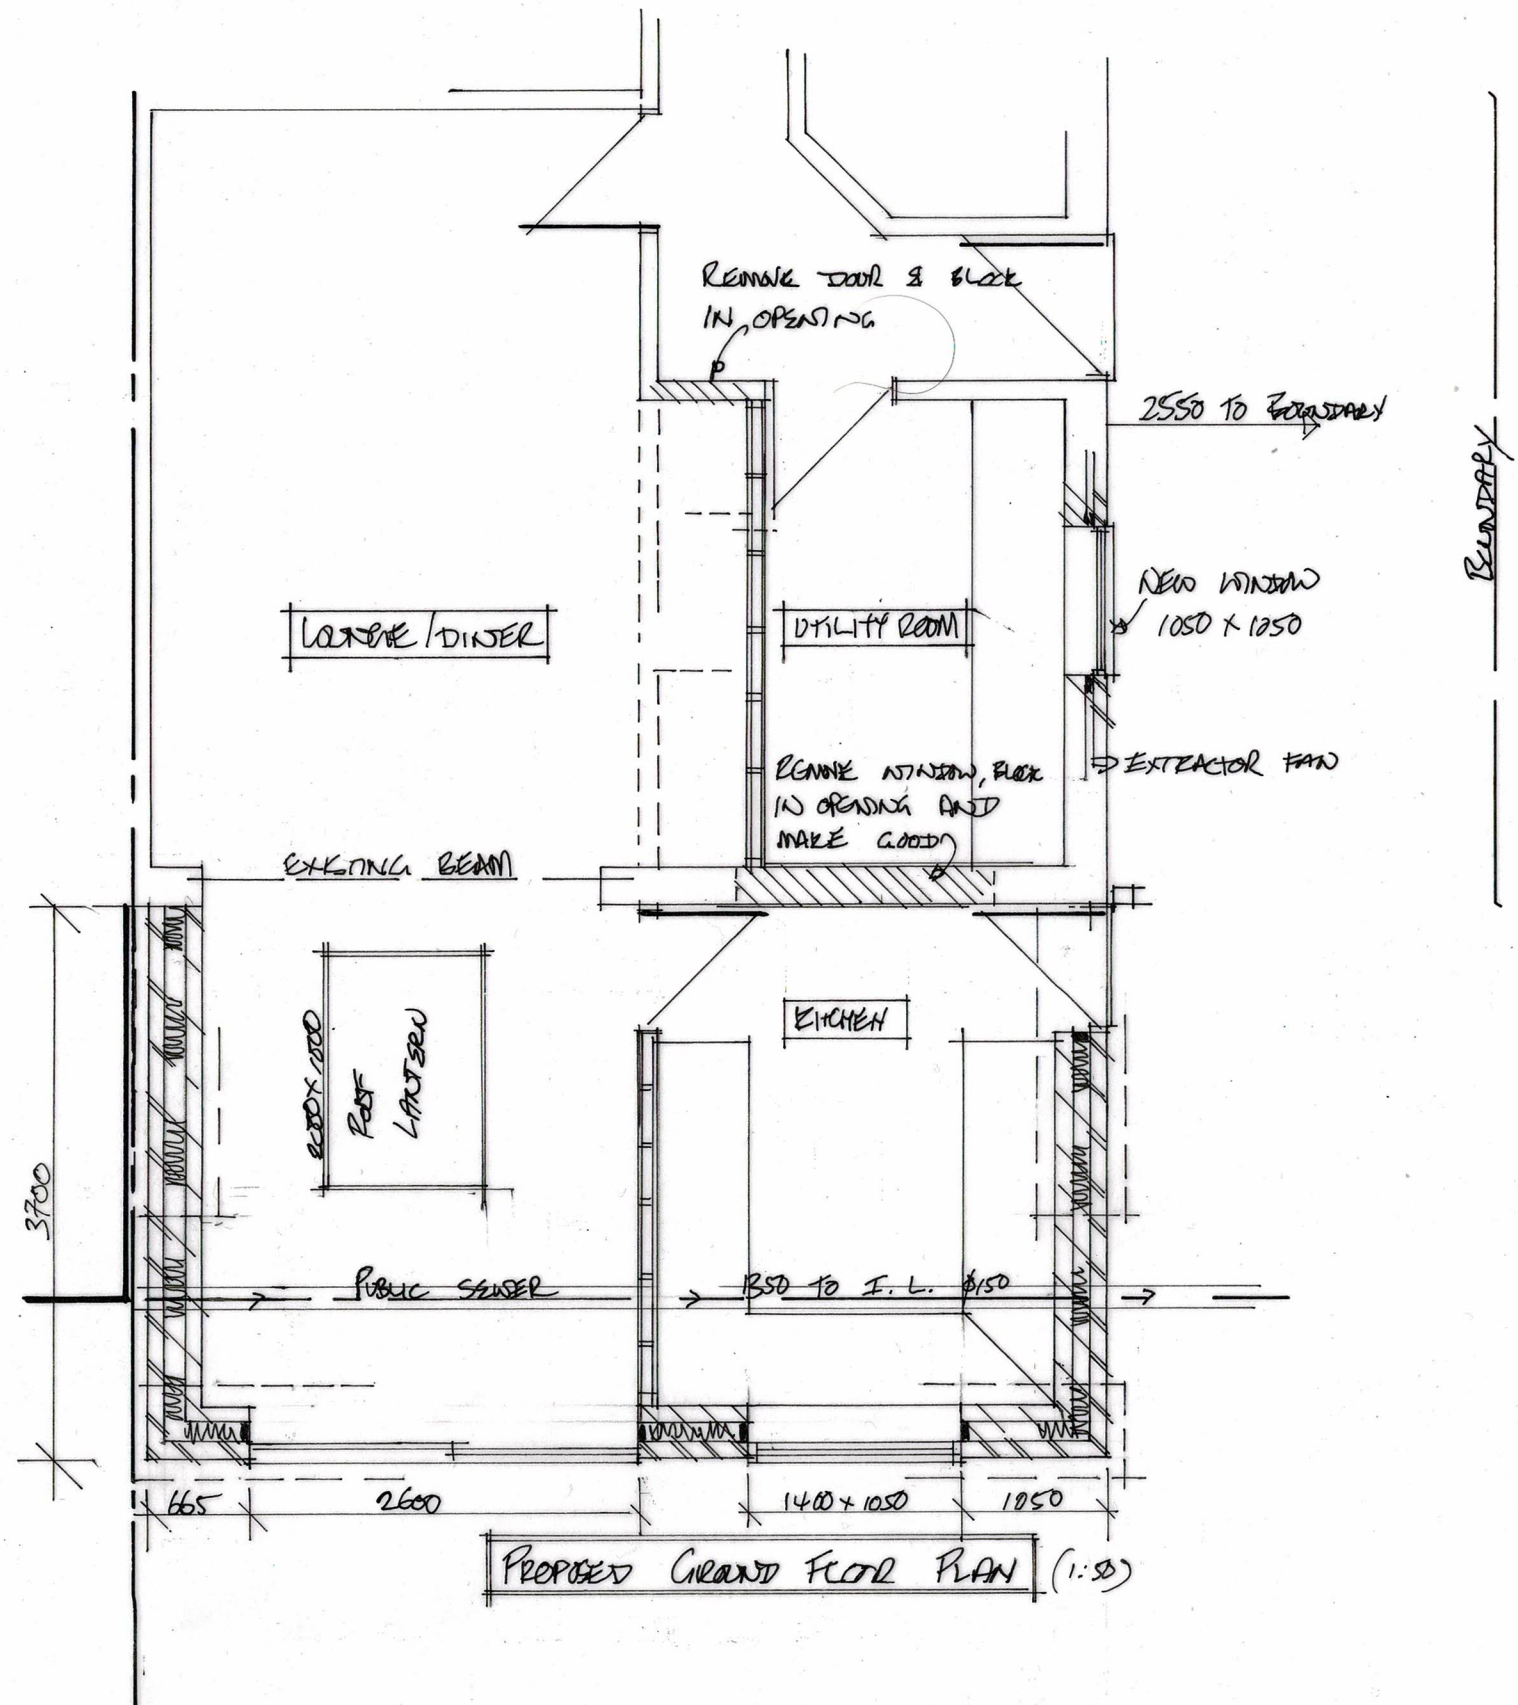


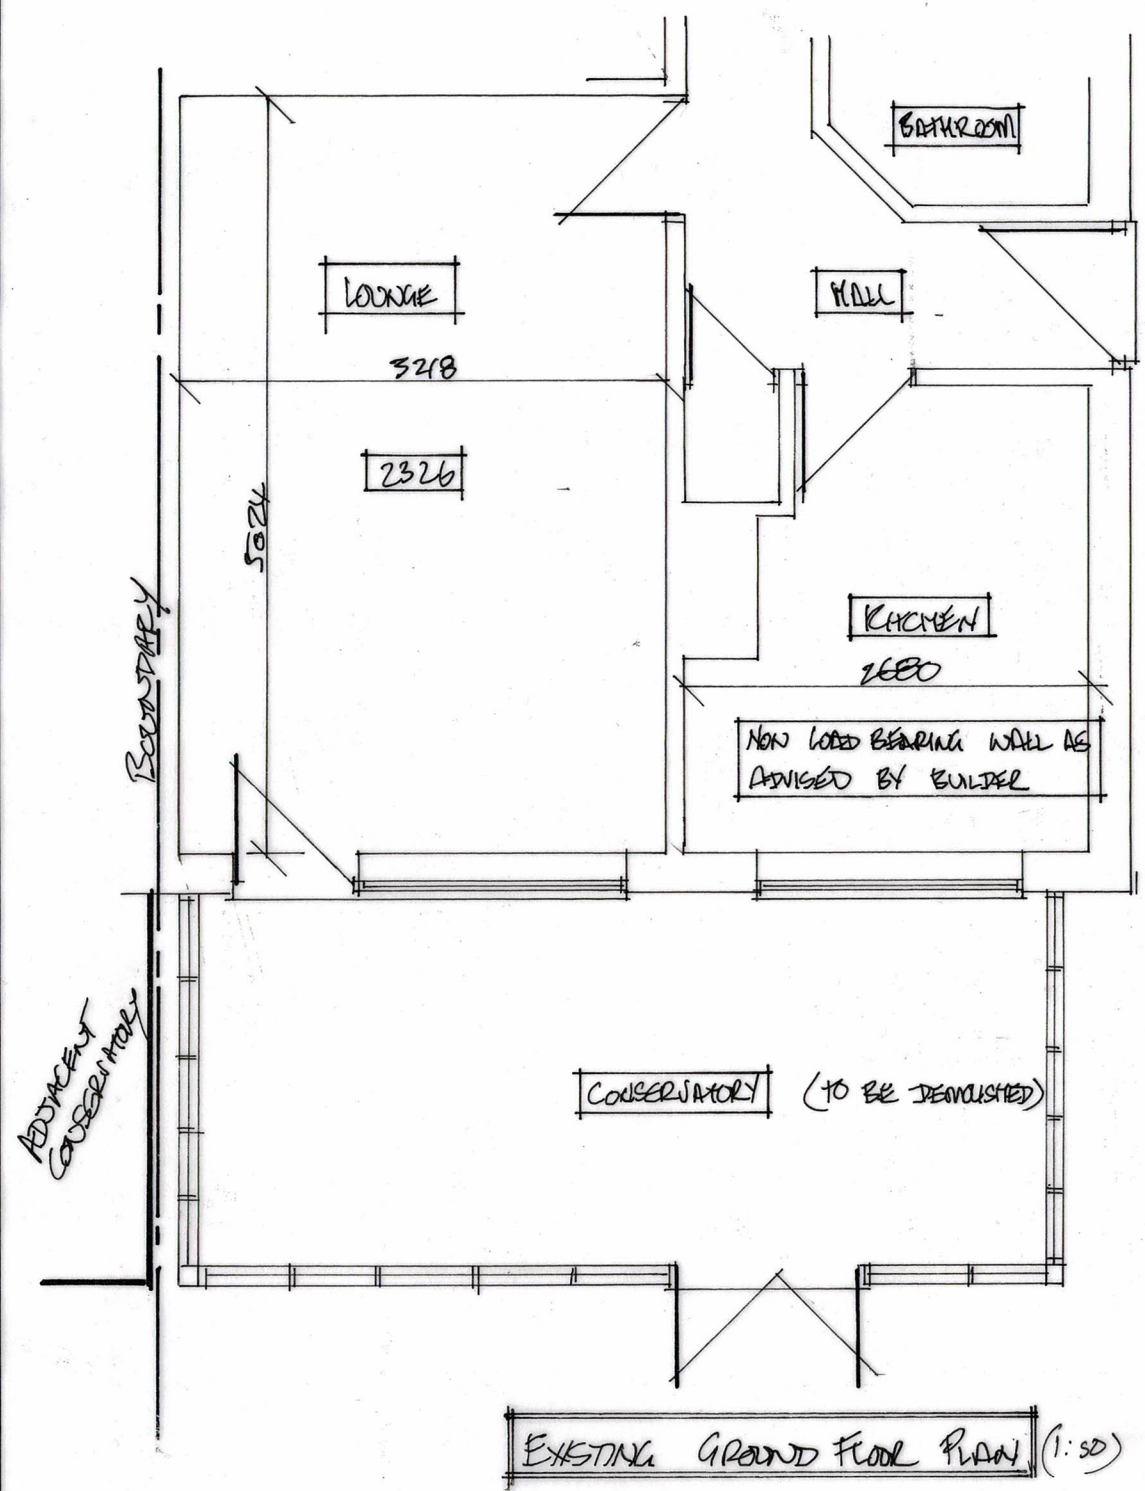

SINGLE STOREY REAR EXTENSION AND INTERNAL ALTERATIONS		MR I. PEDRCE 20 ABM CRESCENT HIGHAM KENT ME3 7BA	
SCALE 1/50 1/100	DATE 13/2/62	DRAWING No 22/04/04	01