© This drawing is protected by copyright and must not be copied or reproduced without the written consent of Penfold Project Services

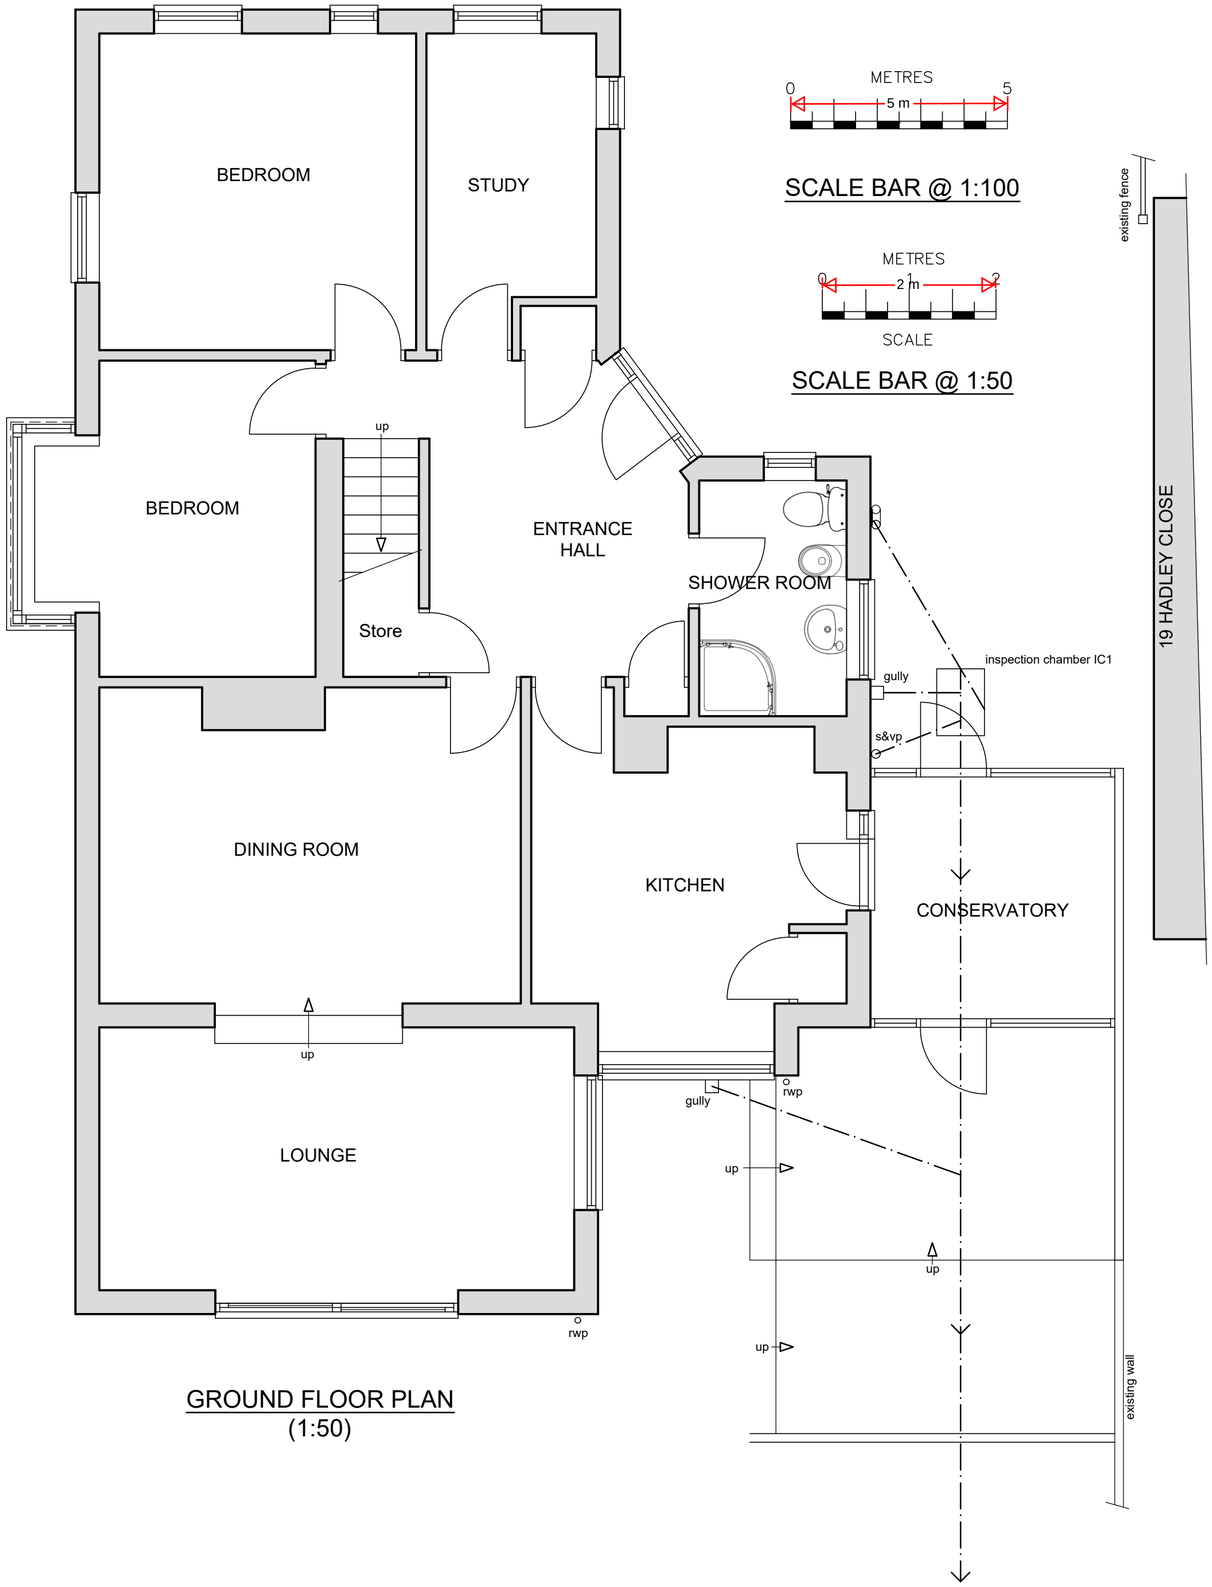

GROUND FLOOR PLAN
(1:50)

METRES 0 5 m 5

SCALE BAR @ 1:100

METRES 0 1 2 m 2

SCALE

SCALE BAR @ 1:50

REAR ELEVATION
(1:100)

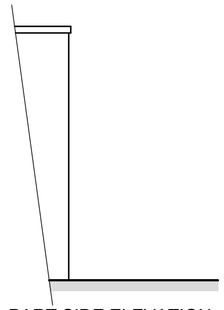

PART SIDE ELEVATION
(1:100)

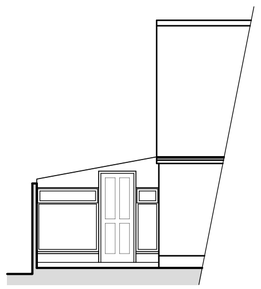

PART FRONT ELEVATION
(1:100)

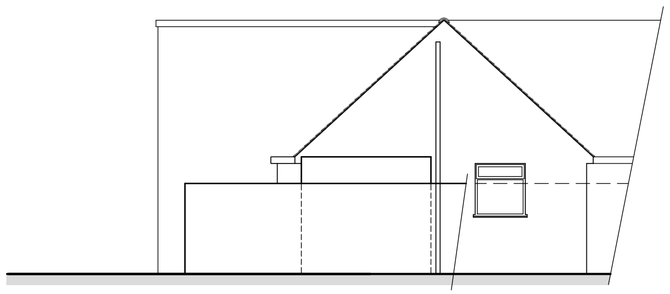

PART SIDE ELEVATION
(1:100)

DRAINAGE LEGEND

- EXISTING 100mm PRIVATE DRAIN
- EXISTING PRIVATE DRAIN REMOVED
- EXISTING 150mm PUBLIC SEWER
- PROPOSED 100mm PRIVATE DRAIN

Date	No	Revision
16/12/25	A	Location of 19 Hadley Close in relation to 20 Hadley Close clarified

Penfold Project Services

Epmarket, Wrotham Road, Meopham, Kent, DA13 0JH
Telephone: 01474 816690
e-mail: apenfold448@btinternet.com

Job Title: 20 HADLEY CLOSE
MEOPHAM
KENT
DA13 0NX

Dwg Title: PLANS & ELEVATIONS
AS EXISTING

Scale: 1:50 & 1:100 @ A2

Dwg No.: 01A

Date: Novemberl 2025