
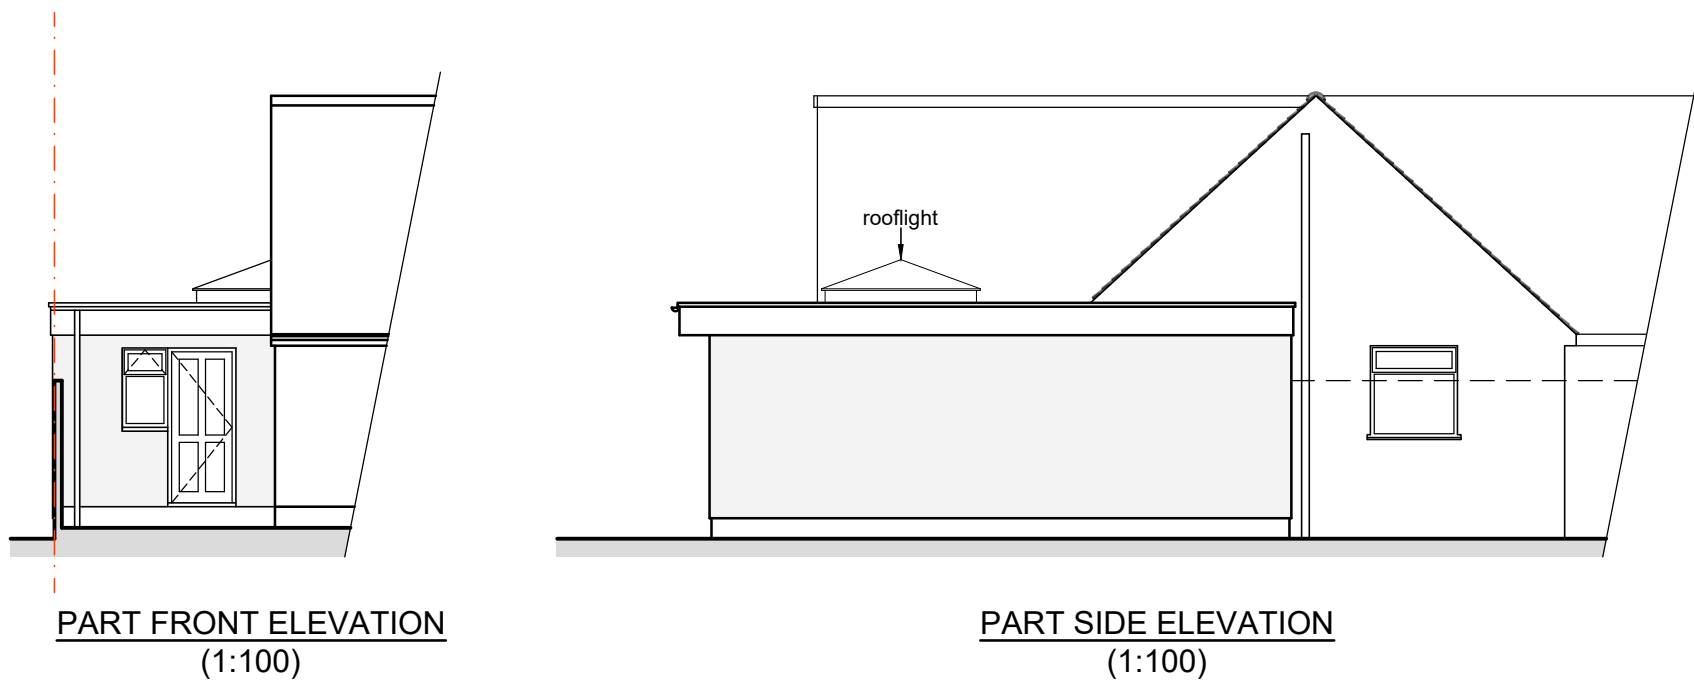
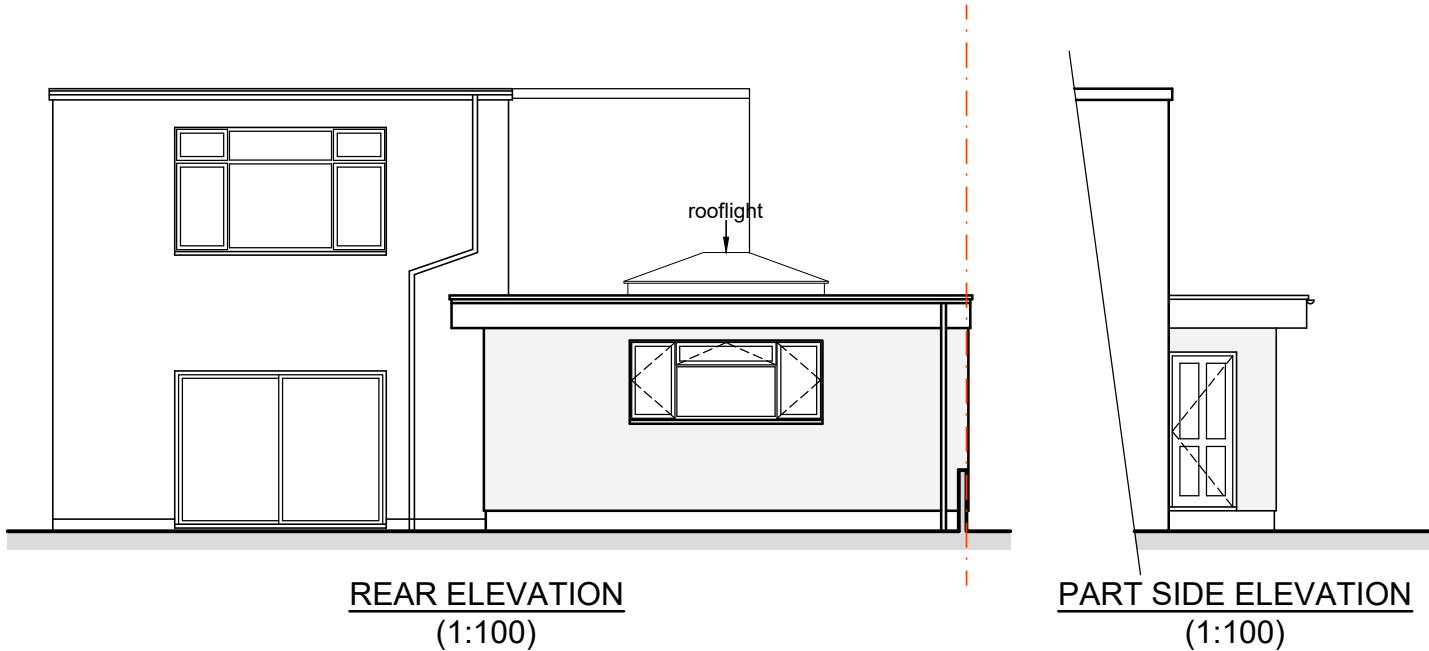


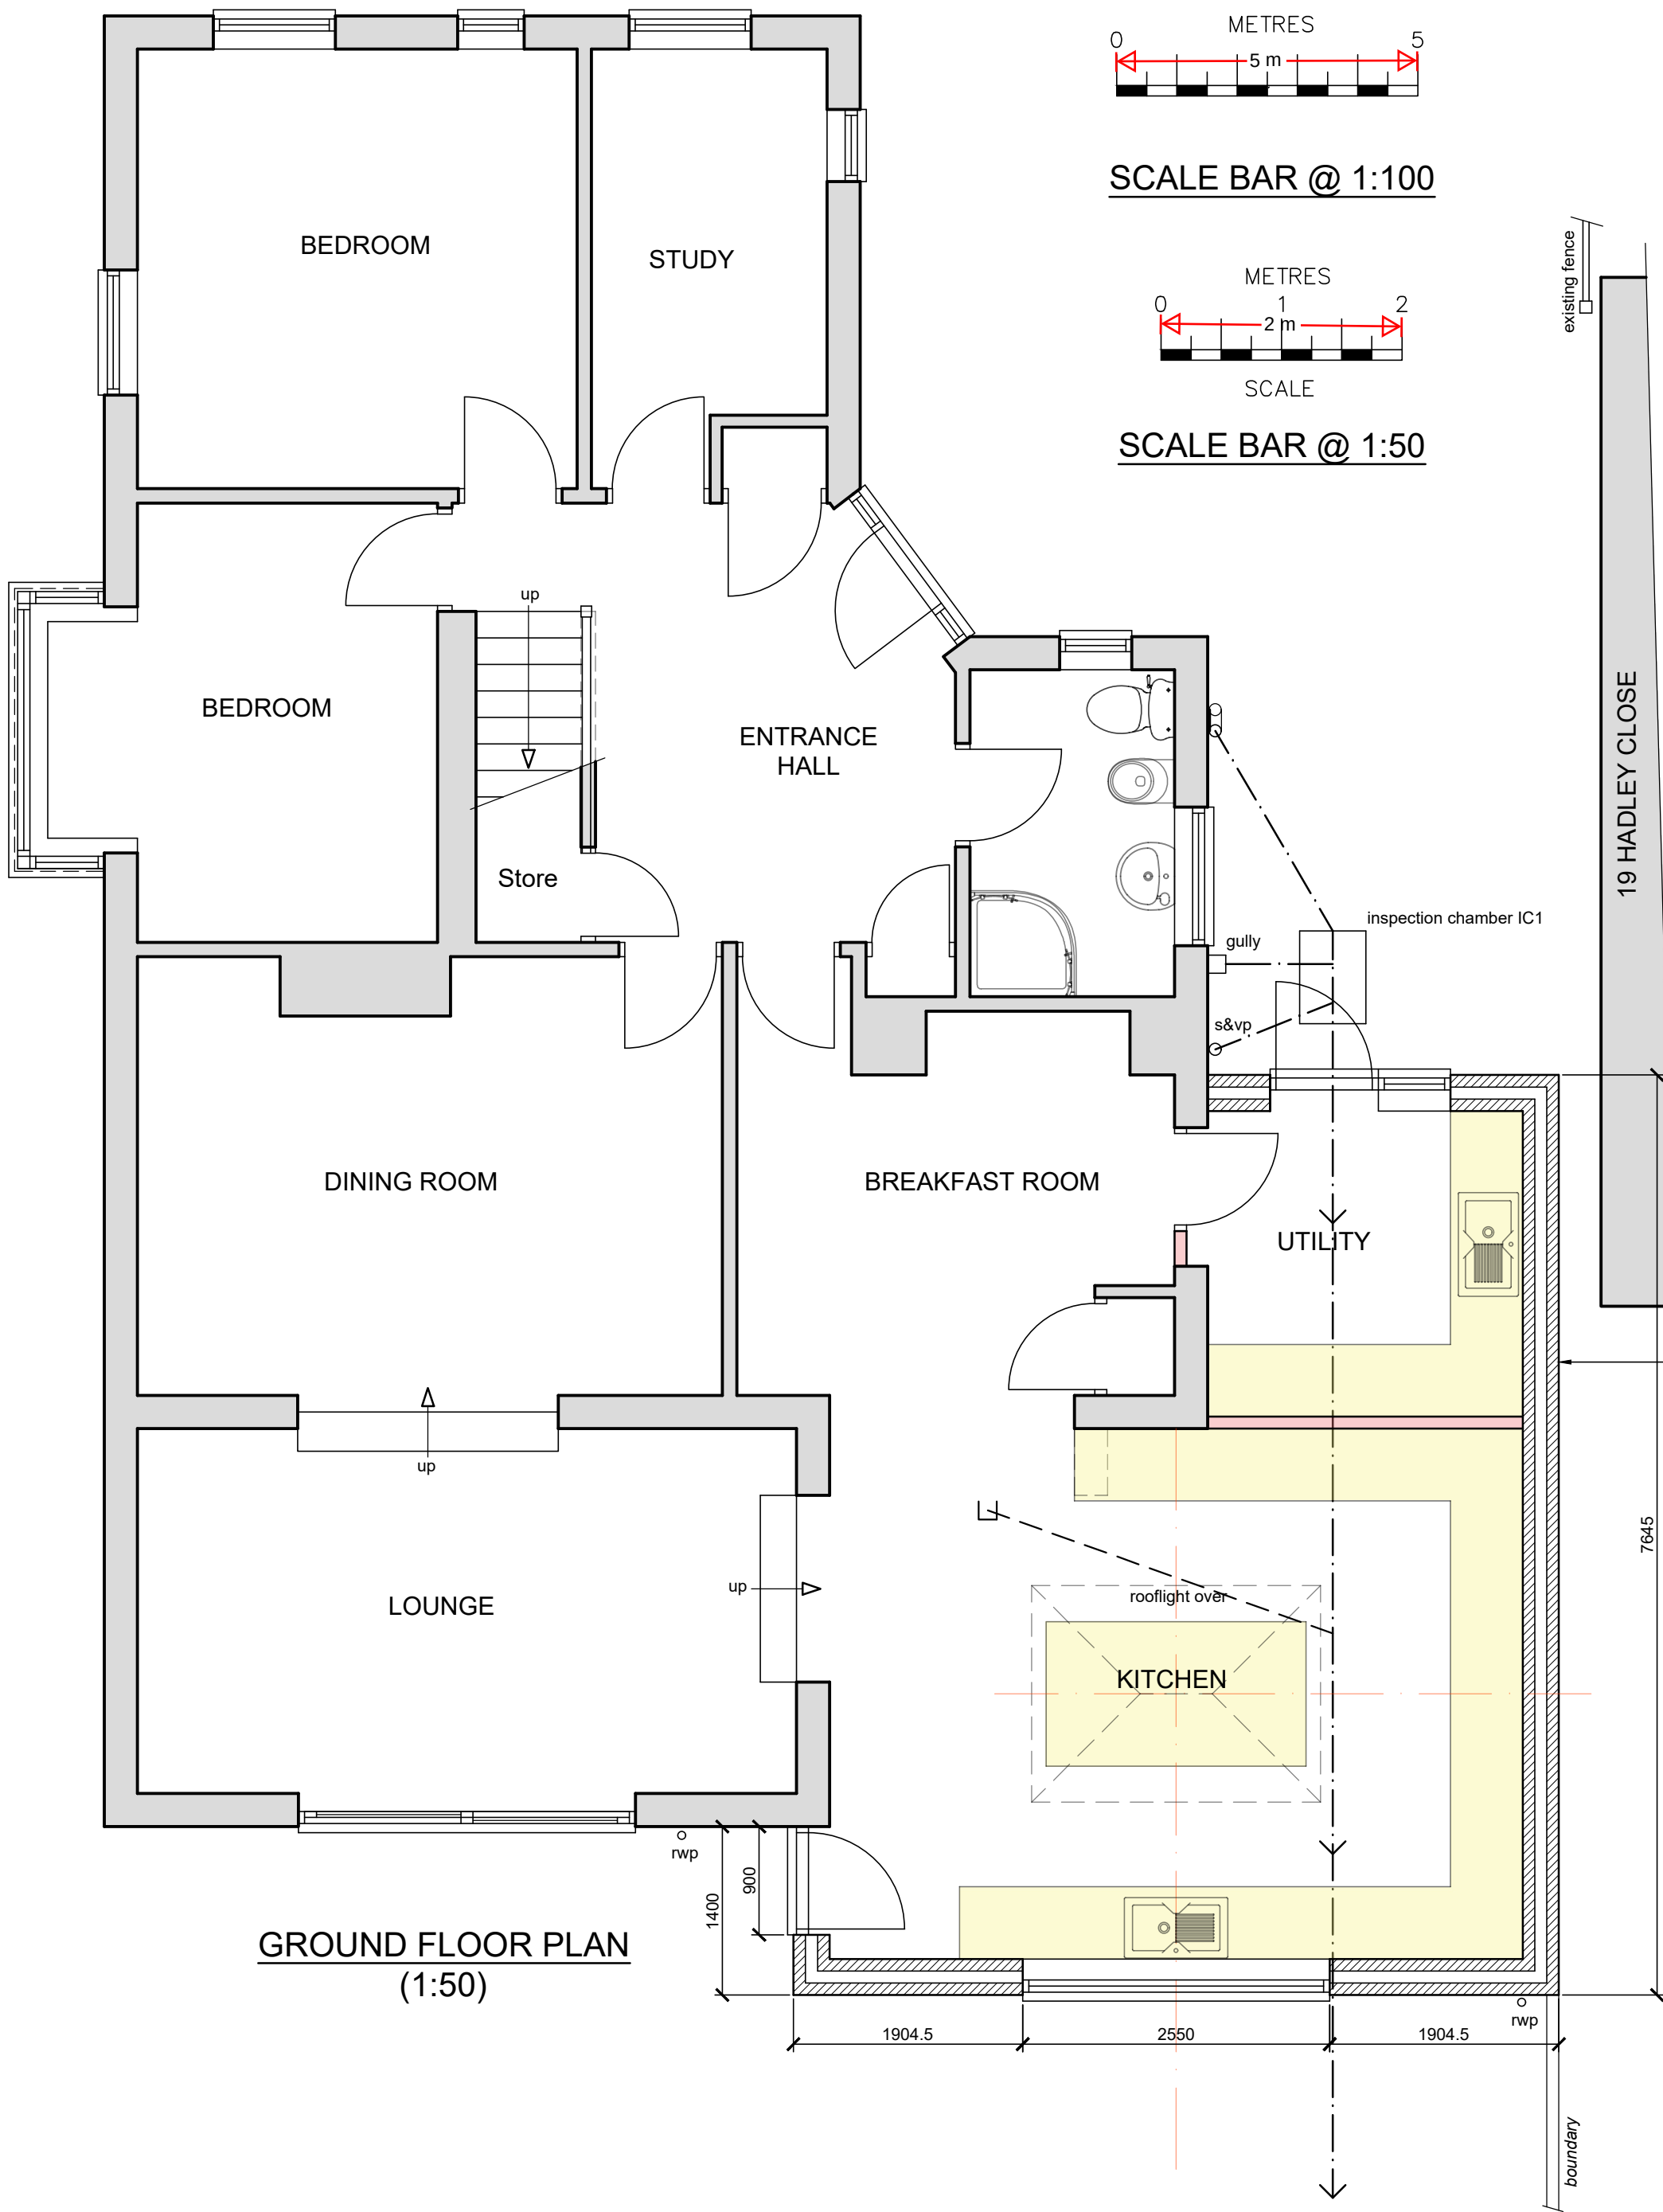

NOTE.:
OUTER SKIN OF SIDE WALL BUILT ON SAME LINE
AS EXISTING WALL TO CONSERVATORY


MATERIALS

ROOF
ROOF - SINGLE PLY MEMBRANE TO FLAT ROOF

WALLS
PAINTED RENDER TO MATCH MAIN DWELLING

WINDOWS & DOORS
COLOURED uPVC TO MATCH MAIN DWELLING

DRAINAGE LEGEND

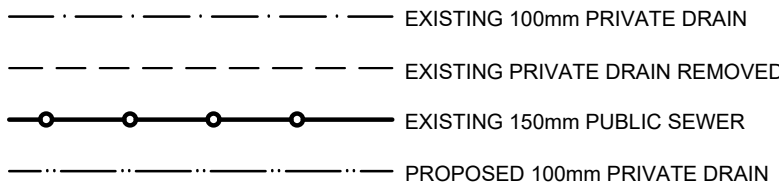

16/12/25	A	Location of 19 Hadley Close in relation to 20 Hadley Close clarified
Date	No	Revision
Penfold Project Services		
Epmarket, Wrotham Road, Meopham, Kent, DA13 0JH Telephone: 01474 816690 e-mail: apenfold448@btinternet.com		
Job Title:	20 HADLEY CLOSE MEOPHAM KENT DA13 0NX	
Dwg Title:	PLANS & ELEVATIONS AS PROPOSED	
Scale:	1:50 & 1:100 @ A2	
Dwg No.:	02A	
Date:	November 1 2025	