




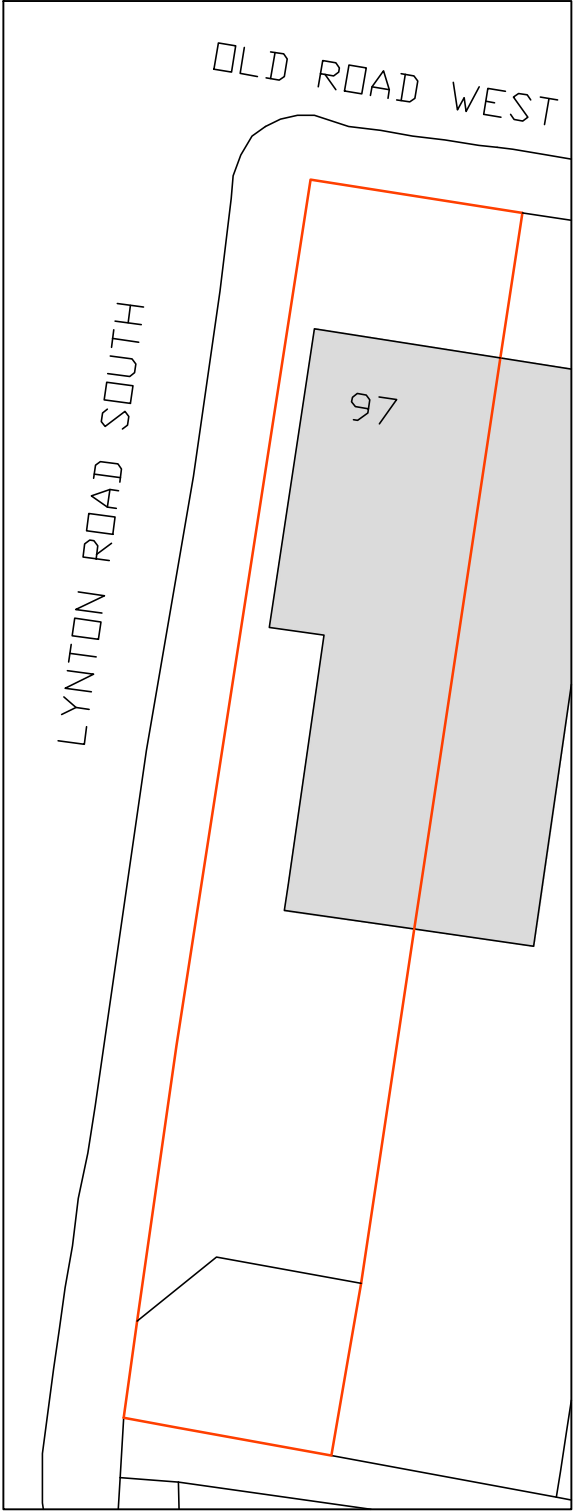

BLOCK PLAN  
AS EXISTING  
(1:200)

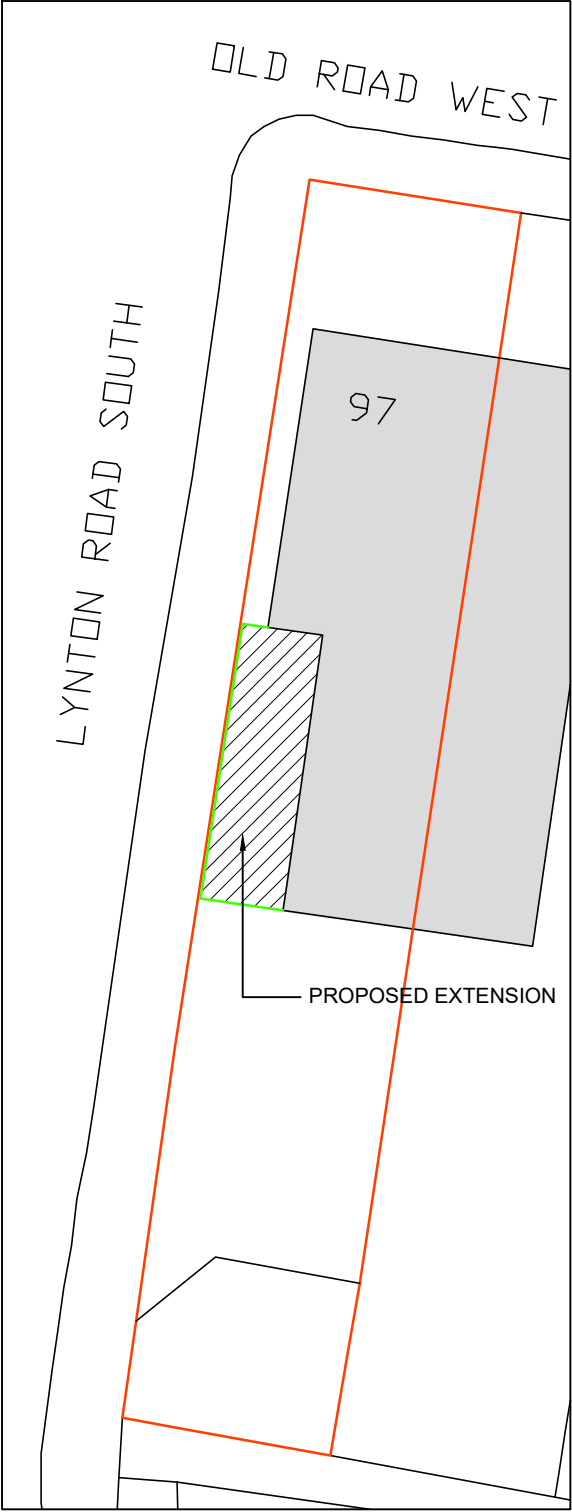

BLOCK PLAN  
AS PROPOSED  
(1:200)

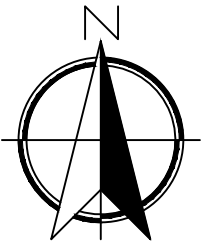

SCALE BAR @ 1:200

|   |                                                   |          |
|---|---------------------------------------------------|----------|
|   |                                                   |          |
|   |                                                   |          |
| Date   | No                                                | Revision |
| <b>Penfold Project Services</b><br><br>Epmarket, Wrotham Road, Meopham, Kent, DA13 0JH<br>Telephone: 01474 816690<br>e-mail: apenfold448@btinternet.com |                                                   |          |
| Job Title:   | 97 OLD ROAD WEST<br>GRAVESEND<br>KENT<br>DA11 0LW |          |
| Dwg Title:   | BLOCK PLANS<br>AS EXISTING &<br>AS PROPOSED       |          |
| Scale:   | 1:200 @ A2                                        |          |
| Dwg No.:   | 04                                                |          |
| Date:   | January 2024                                      |          |