



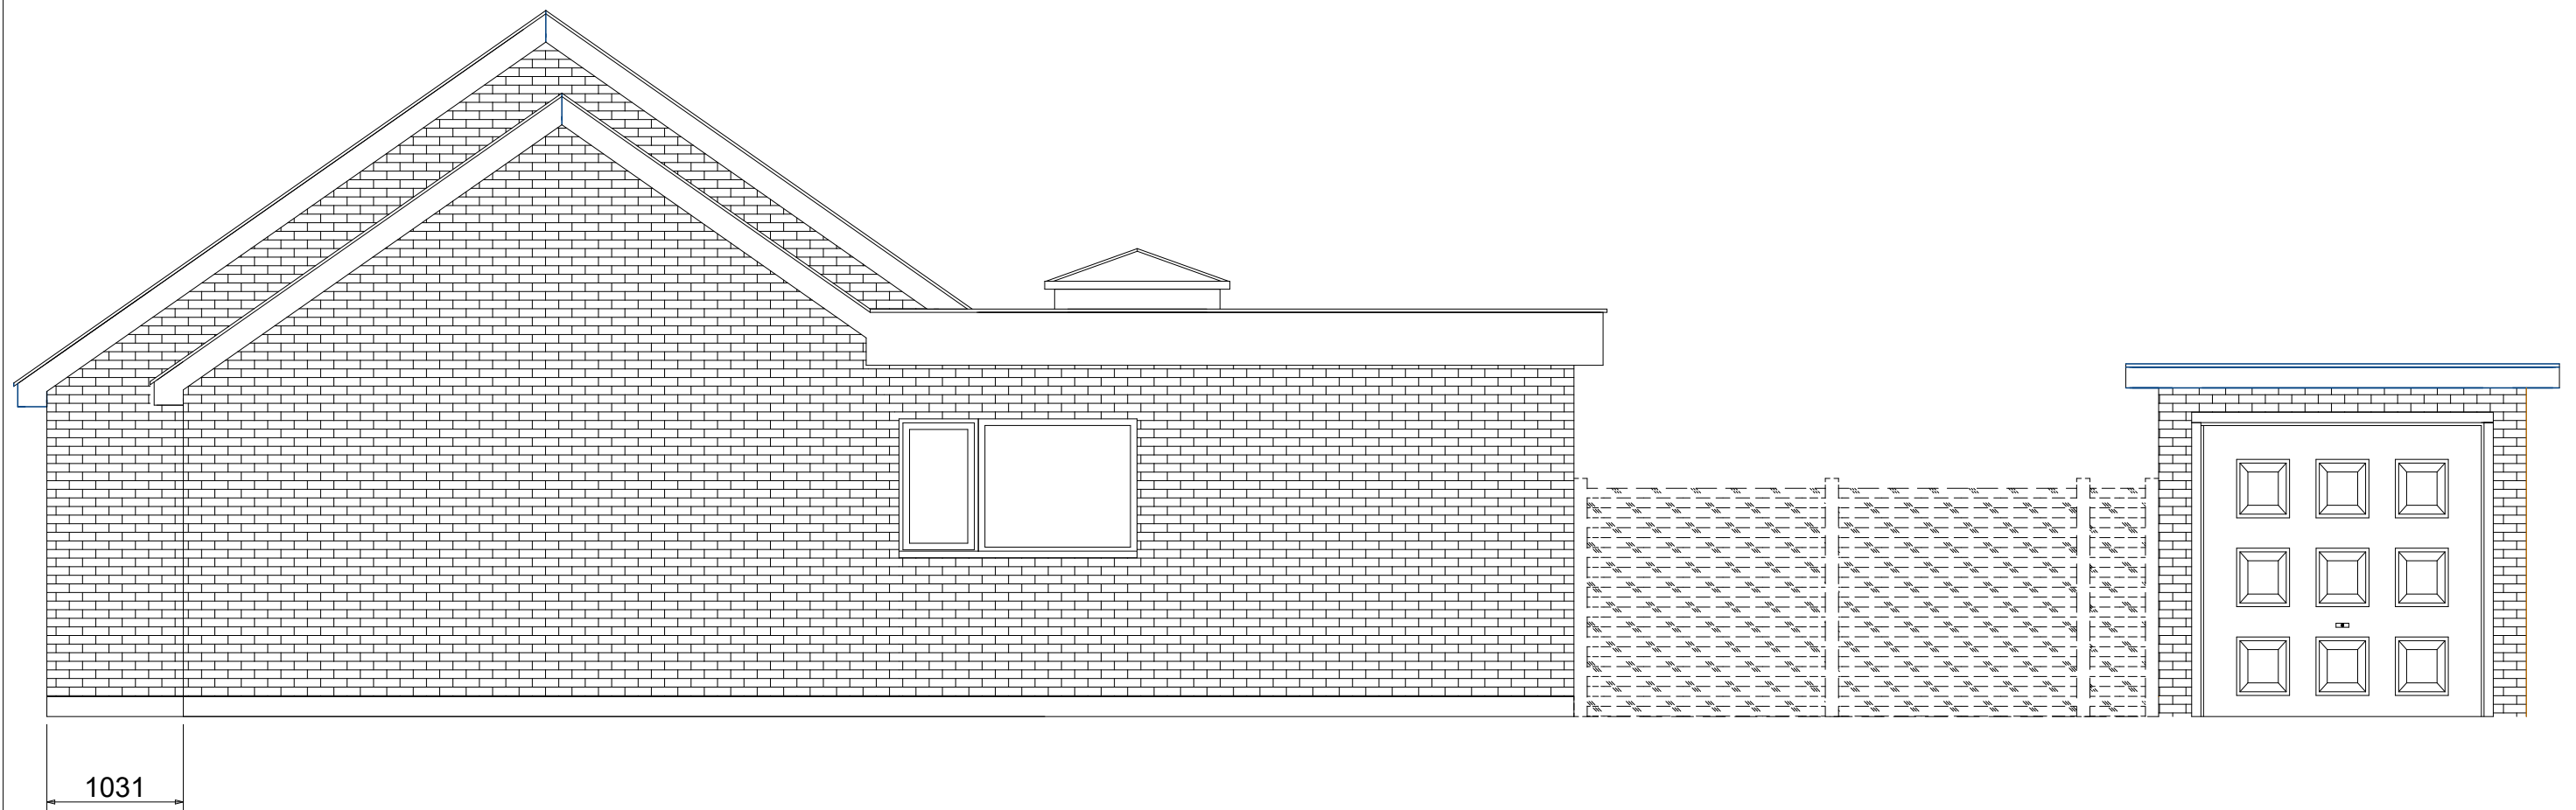

Extension set back 1031 from building line

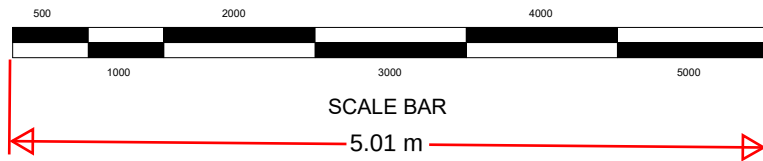

Proposed Side and rear extension

**PROPOSED ELEVATION ROAD SIDE**

Client Tony Davis

**Number 05**

Date 02/11/2023

Drawn by Andrew Randall

Page Size - A3

Scale 1:50

The Cottage  
Southfleet Avenue  
Longfield  
DA3 7JQ

andrew@lignumcarpentry.co.uk  
07968049813 / 01474 704111