
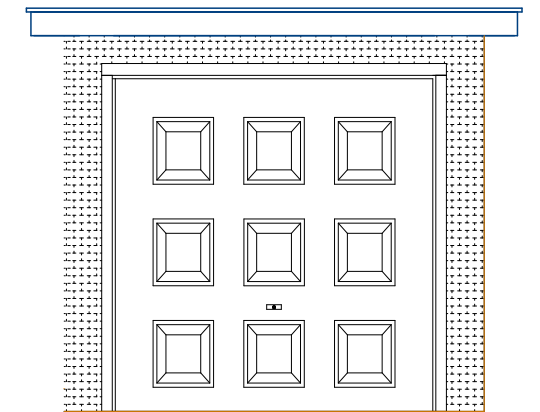


Notes

Existing 1.8m fence to be removed

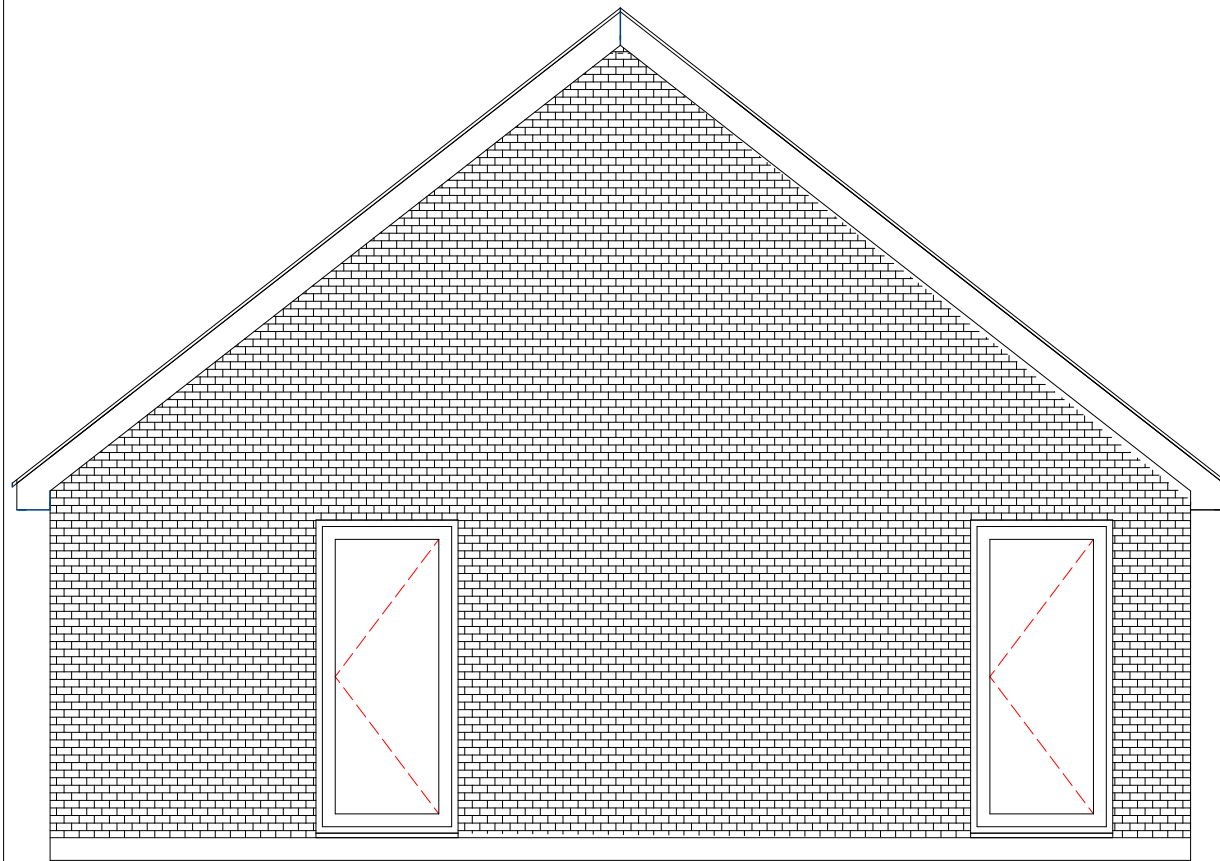

Proposed Side and rear extension

EXISTING SIDE ELEVATION ROAD SIDE

Client Tony Davis

Number 06

Date 02/11/2023

Drawn by Andrew Randall

Page Size - A3

Scale 1:50

The Cottage
Southfleet Avenue
Longfield
DA3 7JQ

andrew@lignumcarpentry.co.uk
07968049813 / 01474 704111