


The Contractor is to check all dimensions on site and report any discrepancies to the Contract Administrator. This drawing is to be read in conjunction with all other standard documentation.

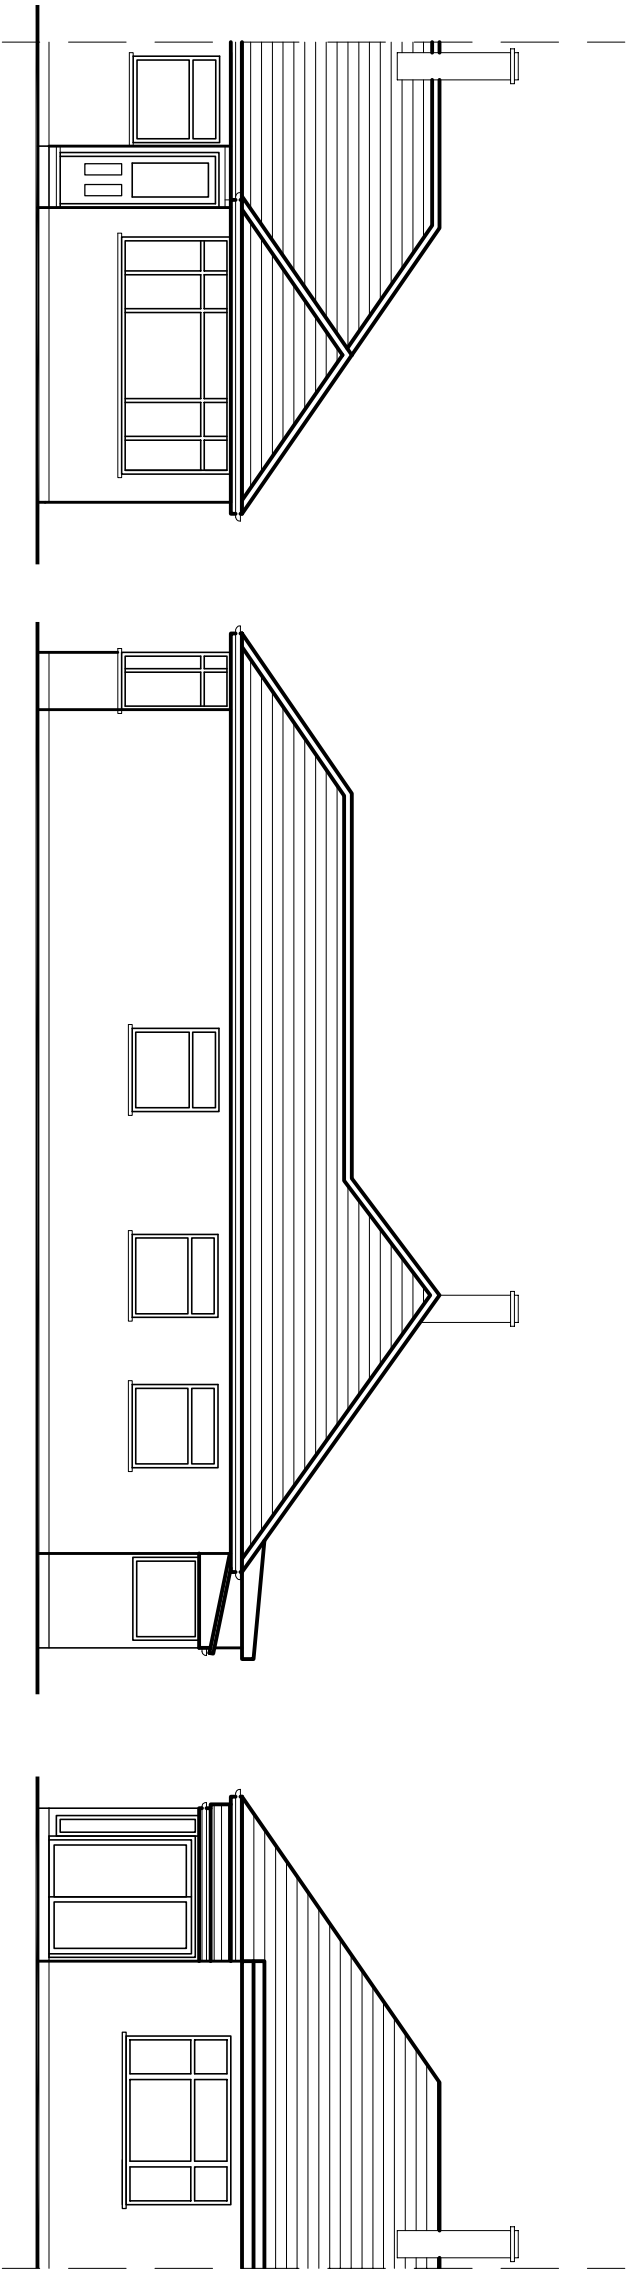

rev.	description	date	chkd.
 Design And Plan CONSULTANTS 93 Colmandene Crescent, Orpington, Kent BR5 2RA 020 3004 9238 07931 931 035 s.nappal@dapconsultants.co.uk www.dapconsultants.co.uk			

project :
180 Coyler Road,
Northfleet

drawing title :

Existing Elevations

drawn: SN	chkd : SS	date: 15.05.2023	
status: Planning		scale: 1:100@A3	
proj no : 2572	drg no: 02	rev no:	