




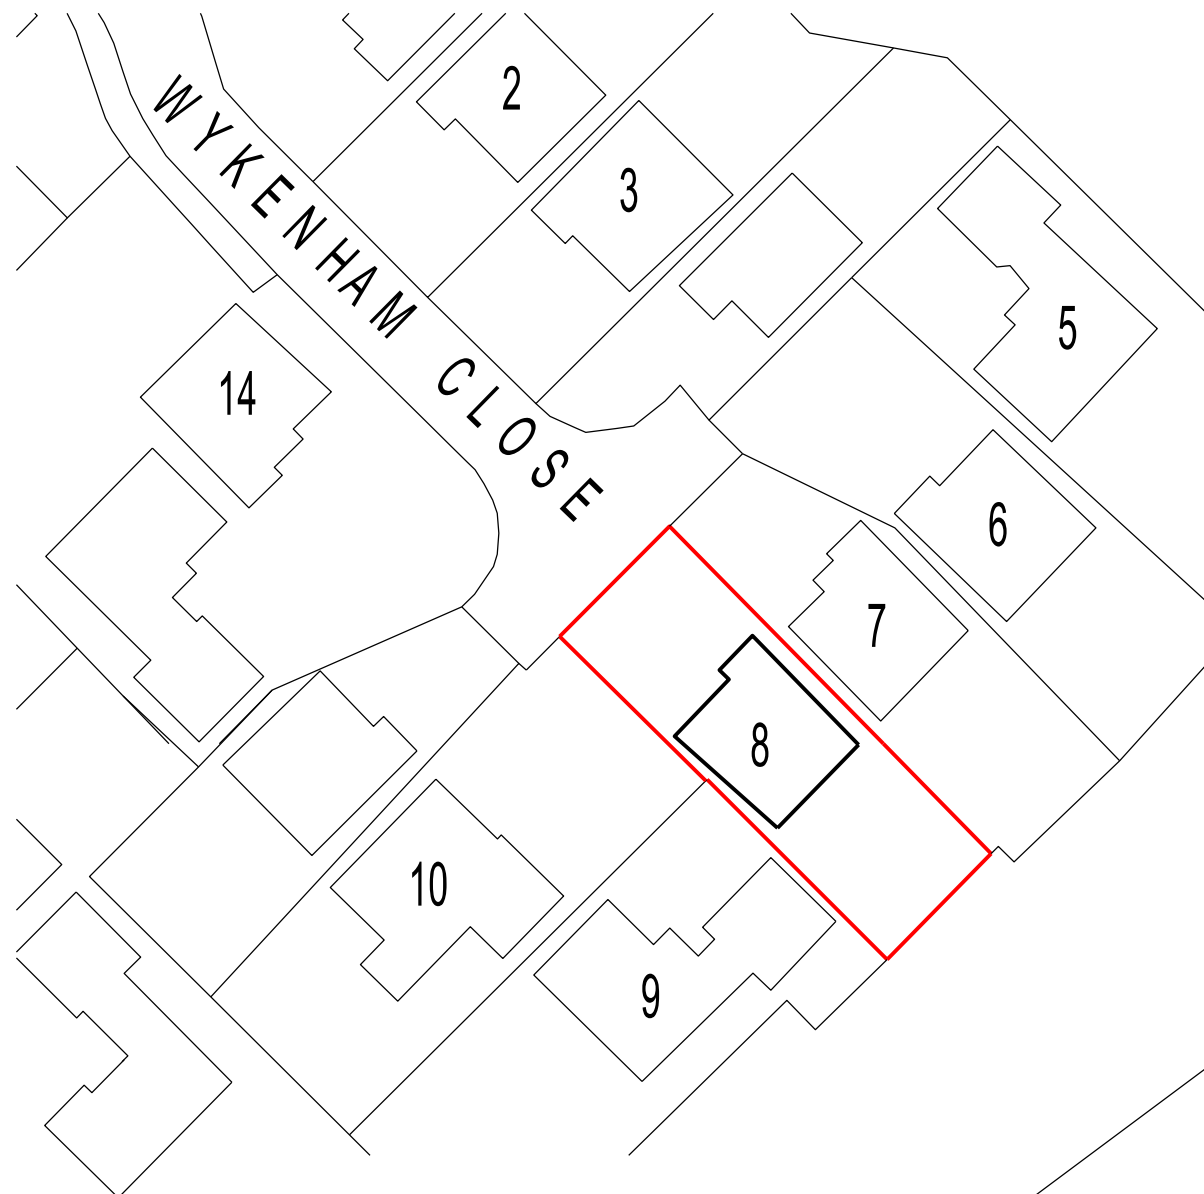

EXISTING BLOCK PLAN scale 1:500

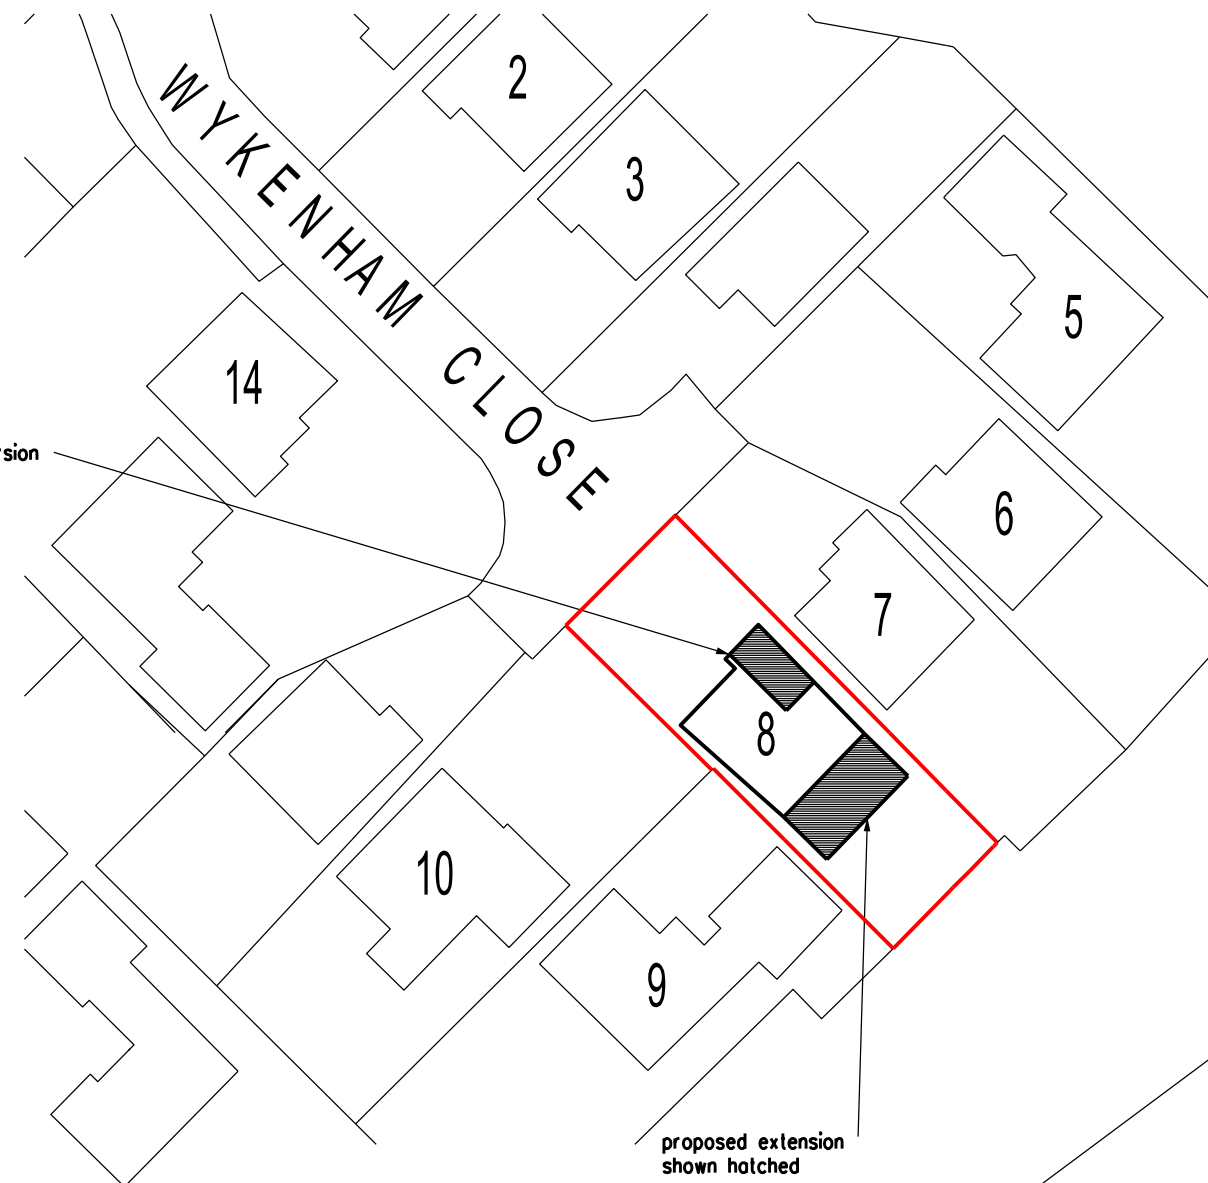

PROPOSED BLOCK PLAN scale 1:500

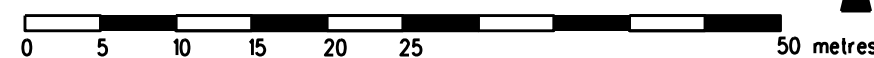

REVISION
A. Sun Room removed. 19/09/23
DATE
ARCHITECT
TAARCHITECTS
11 JOYDENS WOOD ROAD BEXLEY
KENT DA5 2HS Tel 07905 130591
ta140256@googlemail.com

JOB
SINGLE STOREY REAR EXTENSION
& GARAGE CONVERSION
AT 8 WYKENHAM CLOSE
GRAVESEND KENT
DA12 4QL

DRAWING
EXISTING & PROPOSED SITE
BLOCK PLANS

SCALE
1:500 AT A3
DATE
JULY 2023

DRAWING NO.
GP/02 A