


5 St Marks Avenue

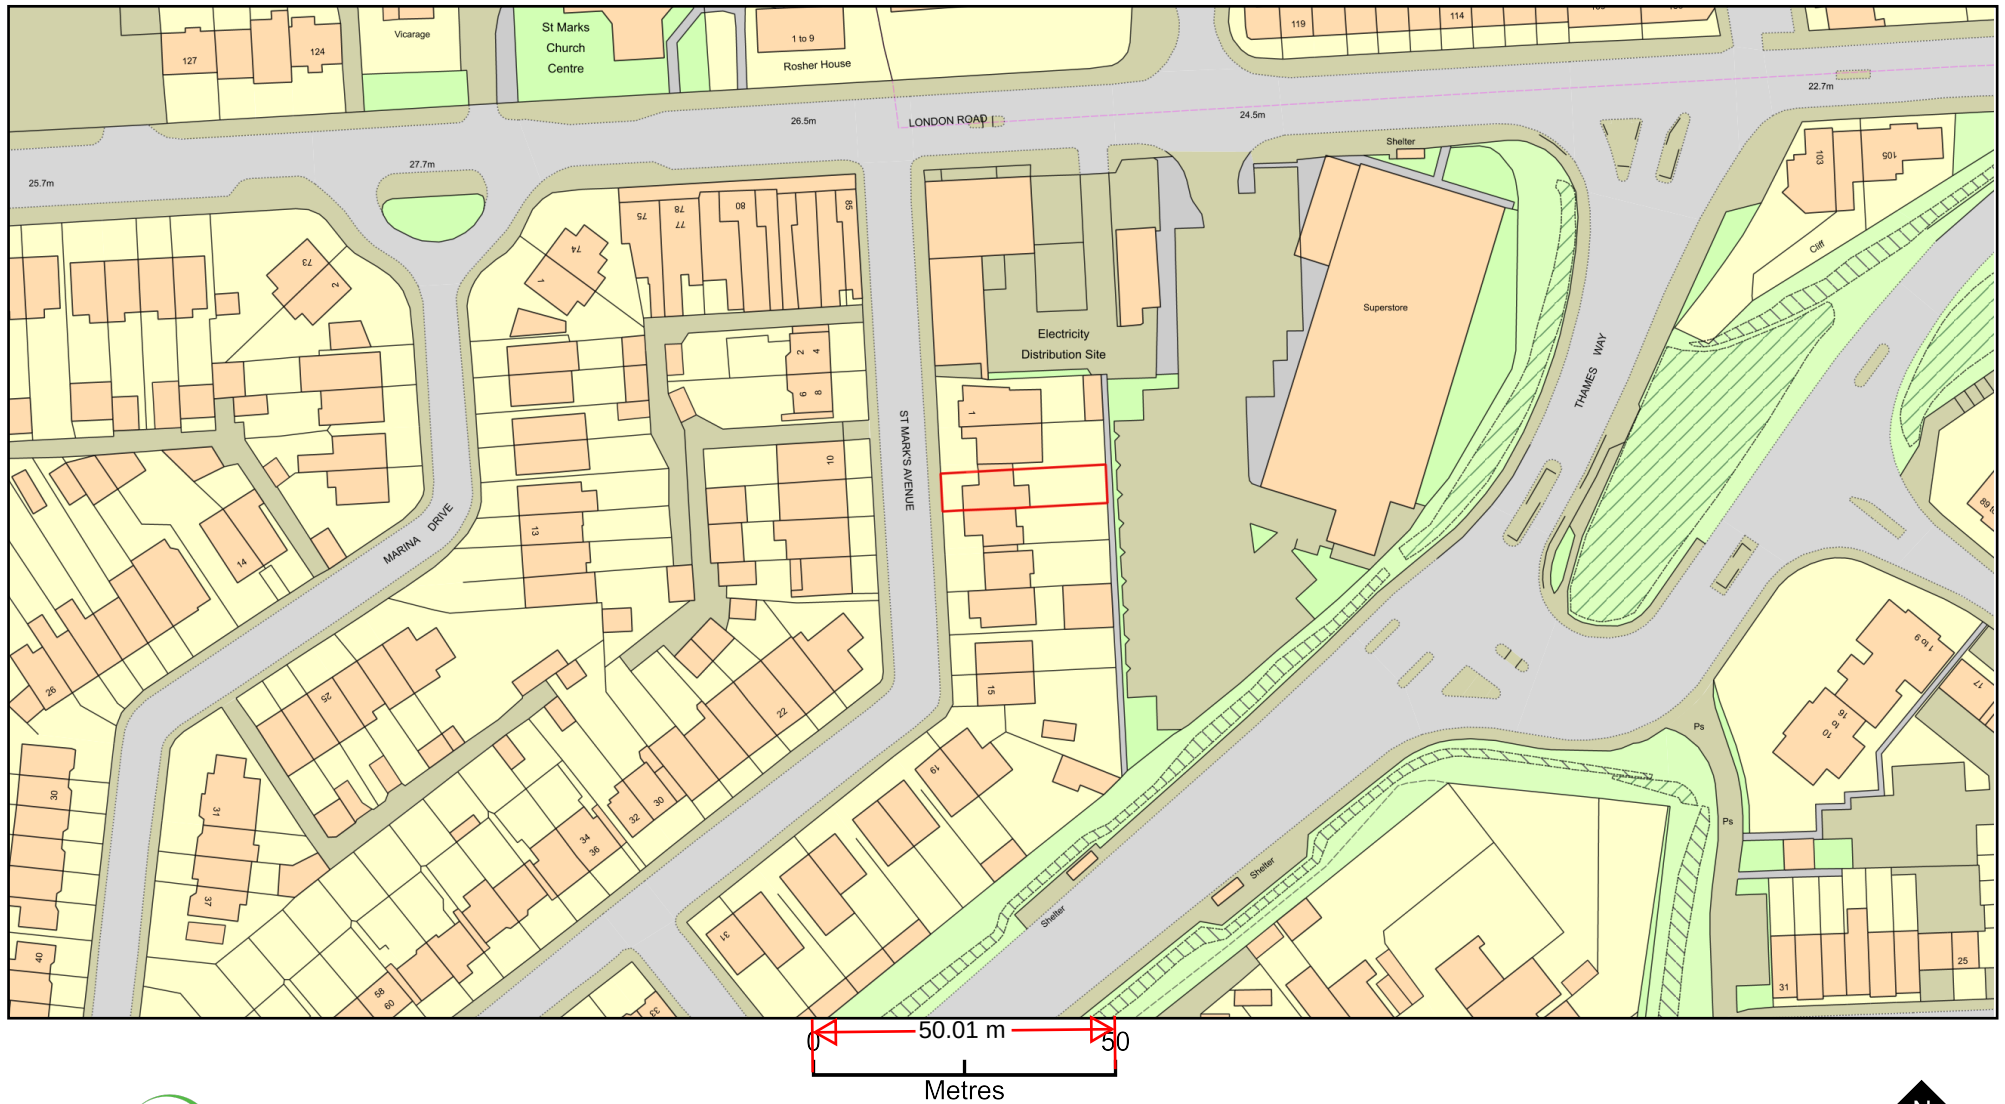

Plan Produced for: Oleg Gorbarenko

Date Produced: 01 Nov 2025

Plan Reference Number: TQRQM25305223212432

Scale: 1:1250 @ A4

© Crown copyright and database rights 2025 OS 100042766

