
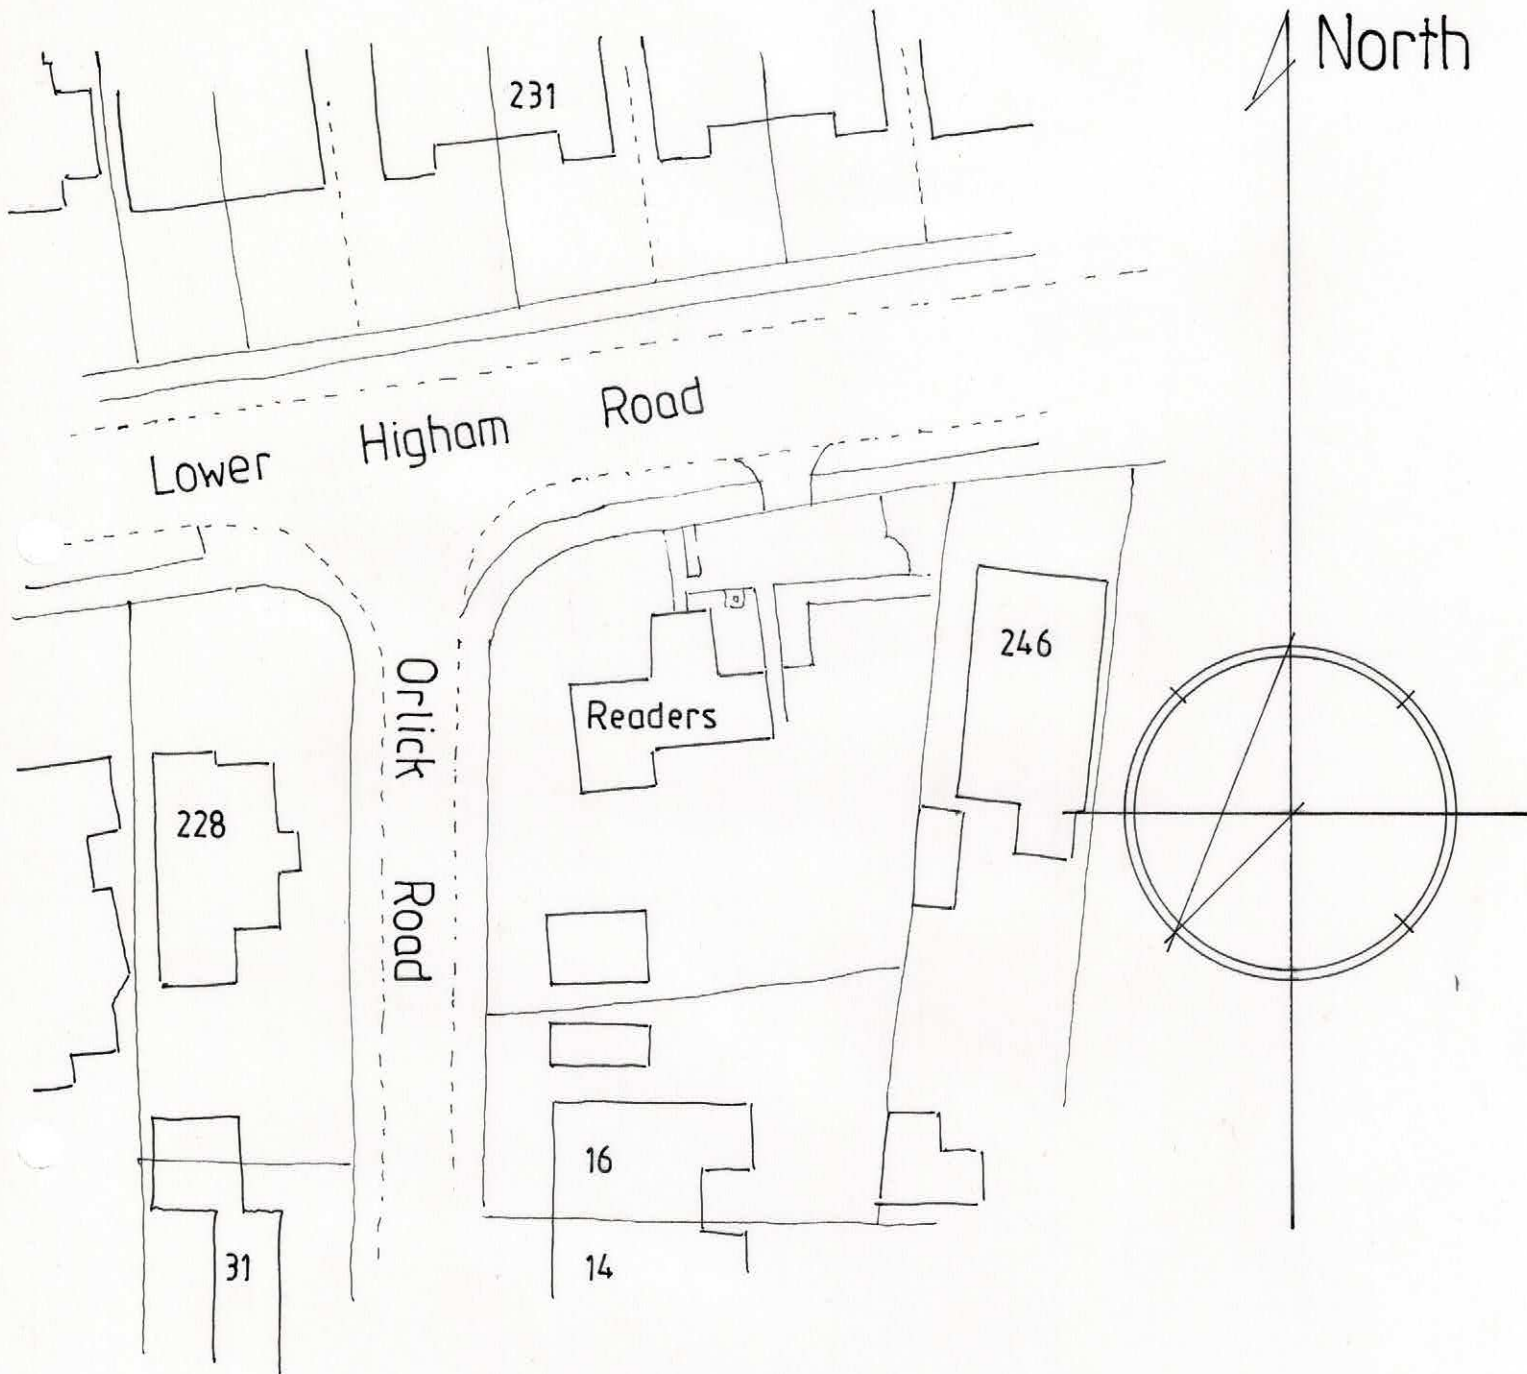


Scale bar:

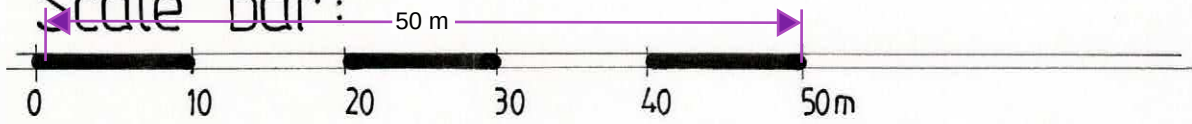

1:500 Block plan as existing

Readers, 240 Lower Higham Road

Block plan

Scale: 1:500 at A4

Drwg.: RLC / BP / E