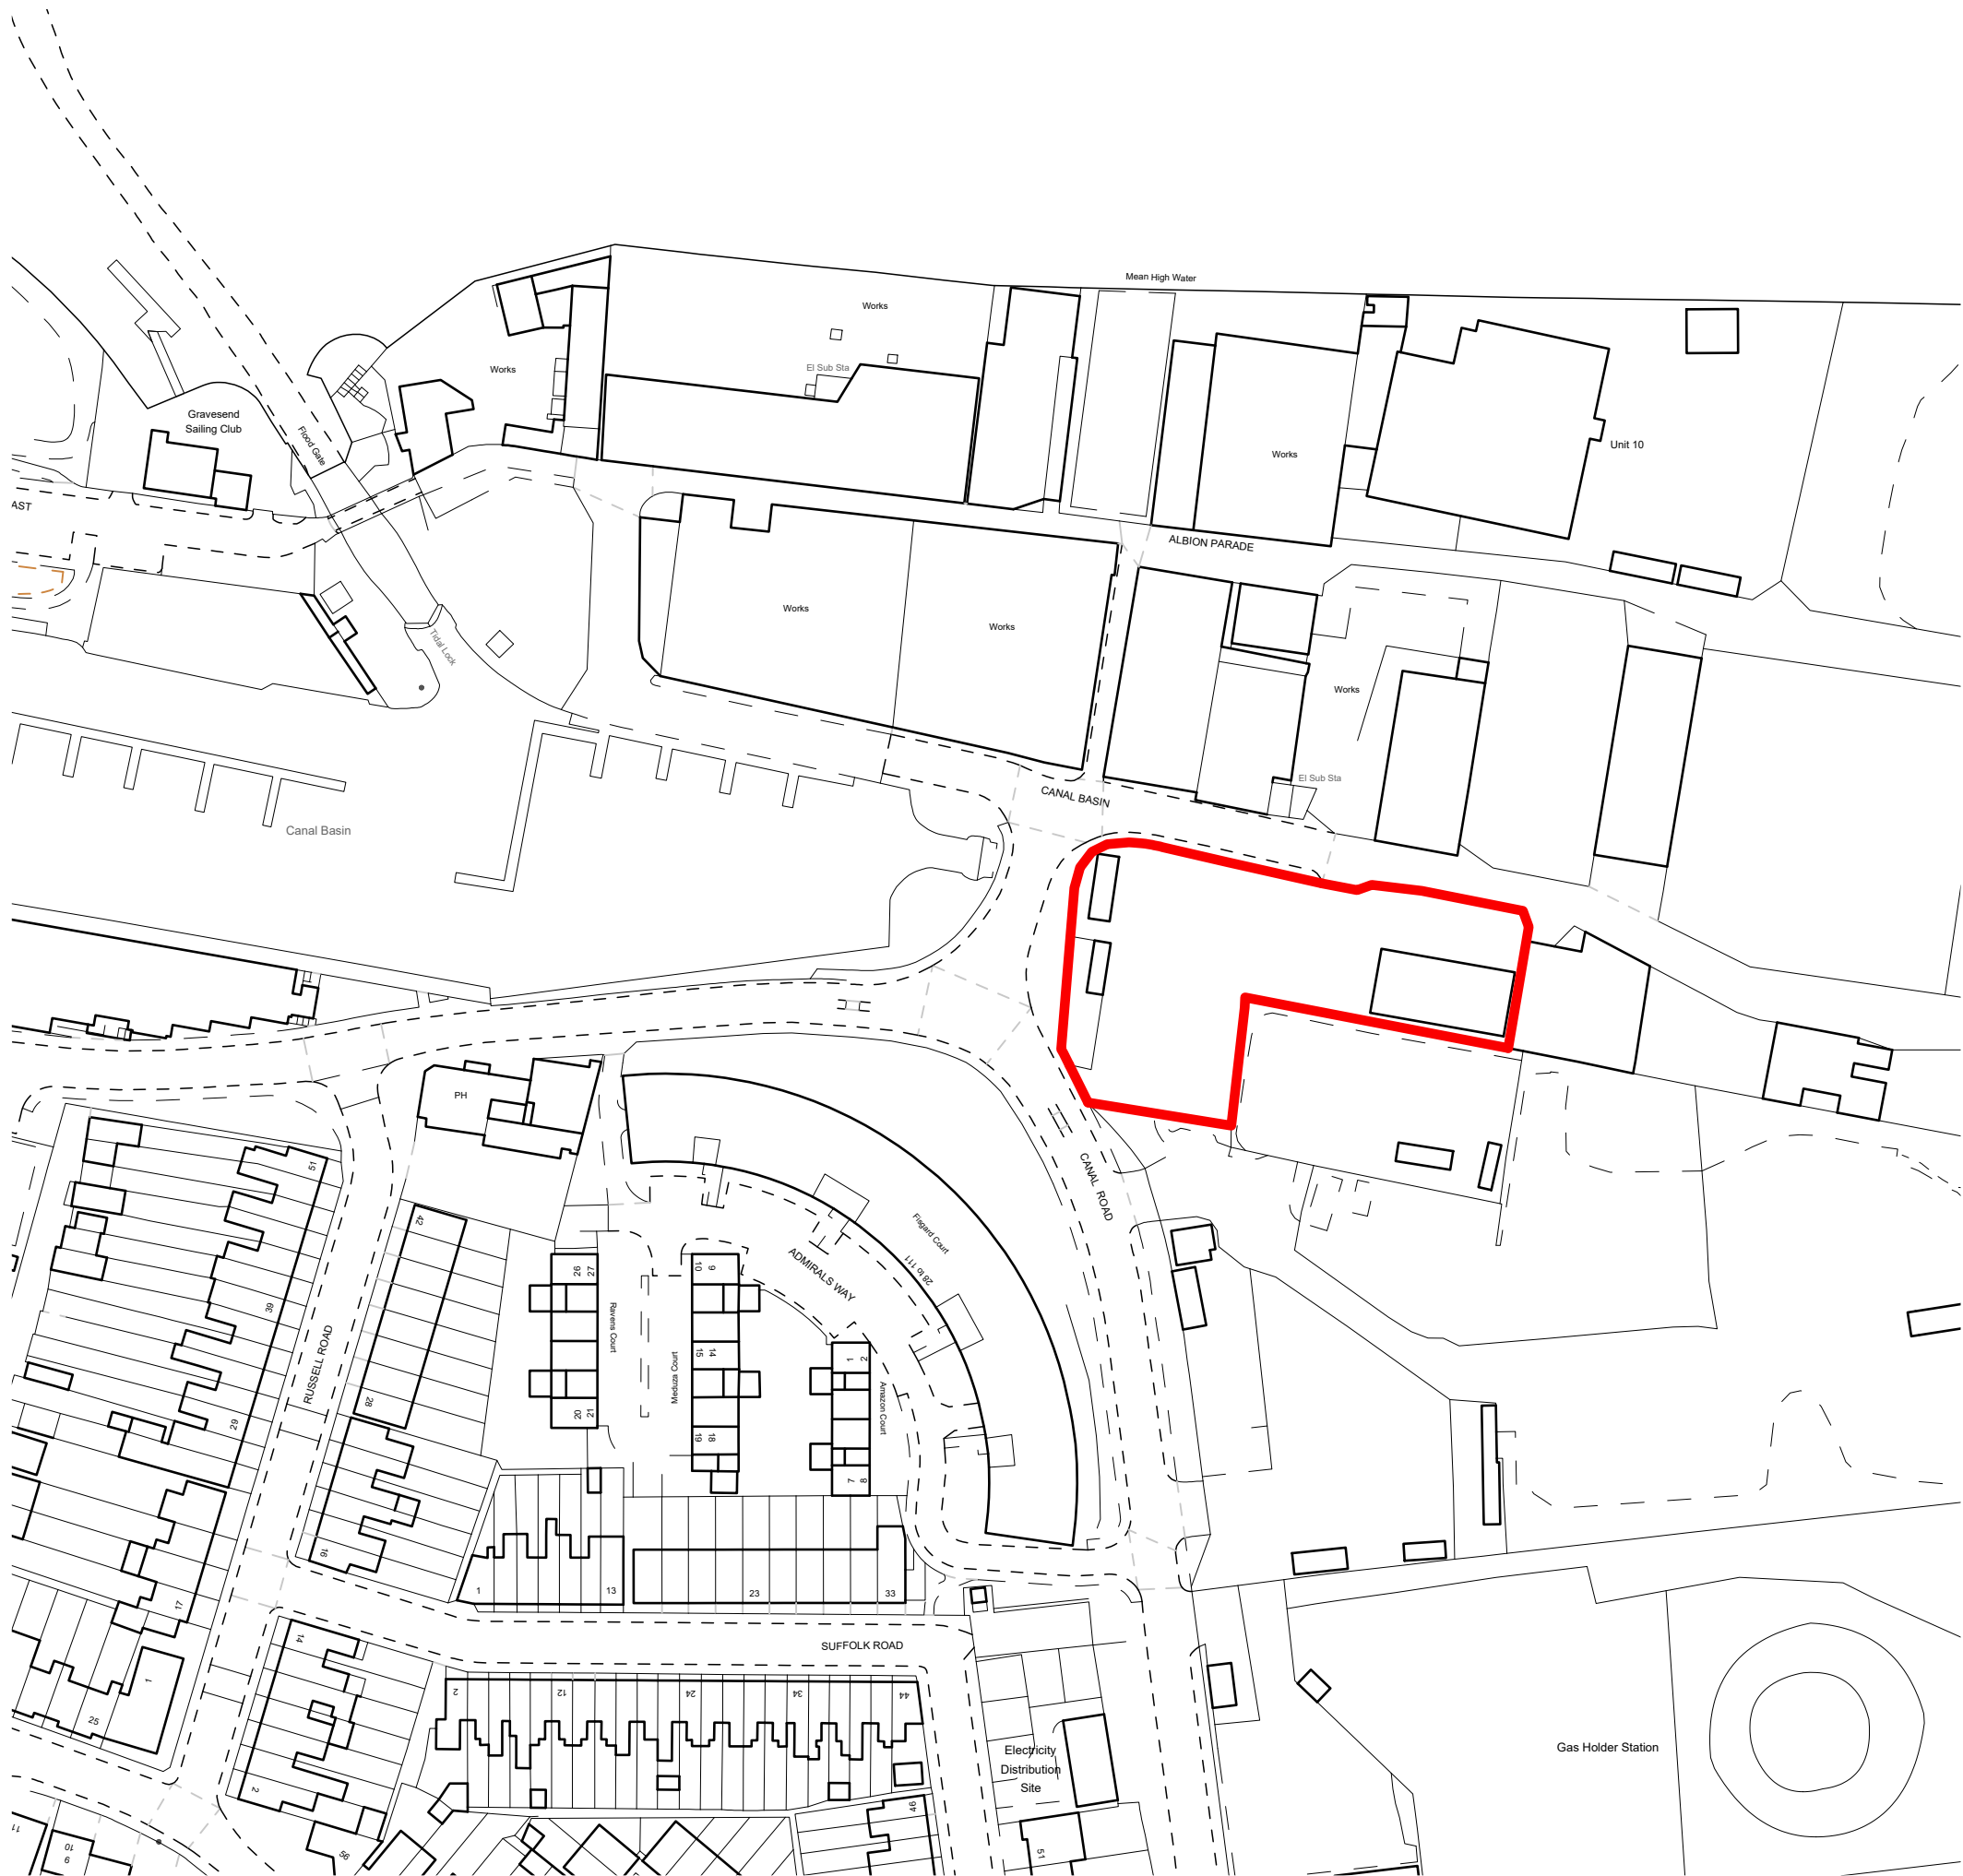


PLANNING

P1	First Issue	16.04.2025
Rev. No.:	Amendment	Date
George Henshaw		
46 Bridge Street Belper Derbyshire DE56 1AX enquiries@wakebridge.co.uk T +44 (0)7484 20 67 16		
PROJECT: GRANGE TRAVEL, GRAVESEND, DA12 2RN		
TITLE: SITE LOCATION PLAN		
DRAWING No.:	1750-101	REV. No.: P1
SCALE:	1:1250 at A3	DATE: 16.04.2025
All designs copyright of George Henshaw Limited (registered England and Wales 13305880 - enquiries@wakebridge.co.uk). All dimensions to be checked on-site and verified where discrepancies arise. Not to be reproduced or relied upon without express consent.		