



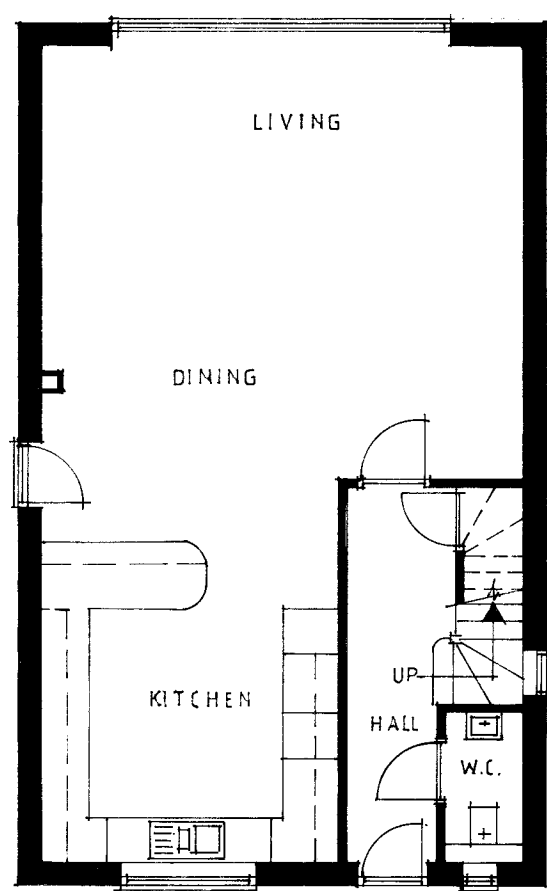

GROUND FLOOR PLAN.

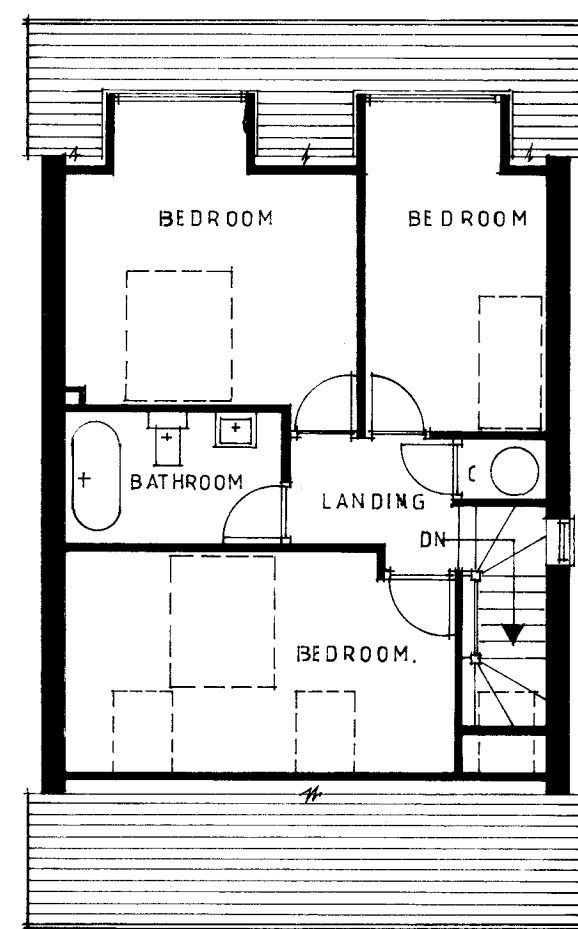

FIRST FLOOR PLAN.




EAST ELEVATION.





NORTH ELEVATION.



SOUTH ELEVATION.

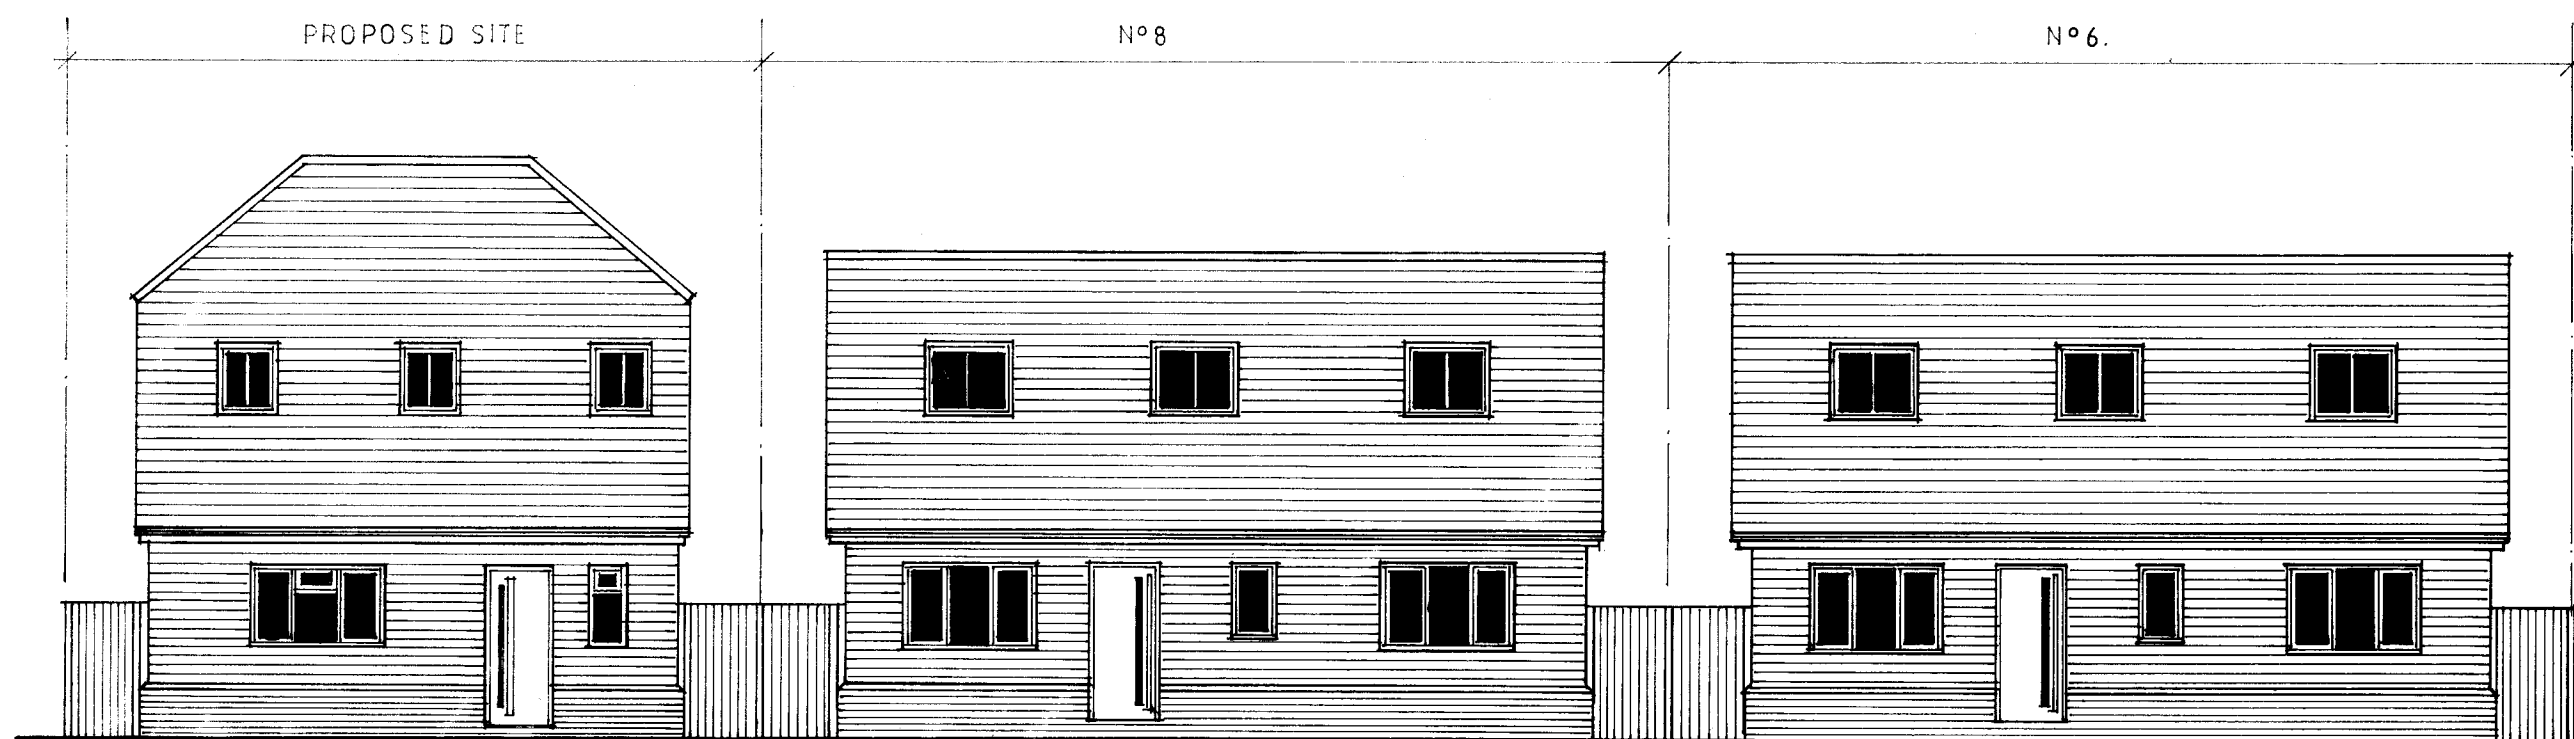

STREET ELEVATION: CASTLE LANE.

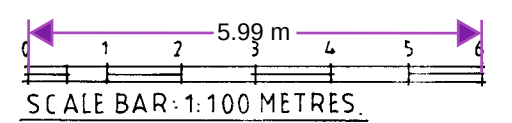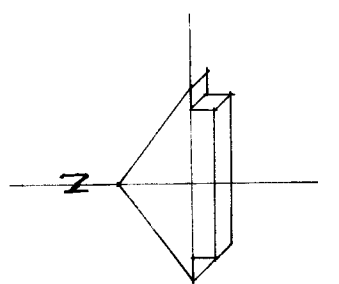

SCALE BAR: 1:100 METRES.

|                                                      |                 |               |
|------------------------------------------------------|-----------------|---------------|
| CLIENT<br>BESPOKE BUILDS LTD                         |                 |               |
| JOB<br>LAND ADJACENT N°8<br>CASTLE LANE<br>GRAVESEND |                 |               |
| DRG<br>PLANS & ELEVATIONS.                           |                 |               |
| DATE<br>APR 25                                       | SCALE<br>1:100  | DRG BY<br>ASB |
| JOB N°<br>25/17                                      | DRG N°<br>P.03. | REV           |