

NOTES

PROPOSED DRW NX UK LTD 1No. 1.2m DISH I.D. No. EQU200000000291274
98° E.T.N. AT 33.5m TO BE INSTALLED ON TOWER LEG


PROPOSED DRW NX UK LTD 1No. SHF ODU I.D. No. EQU200000000291289 &
EQU200000000291290 E.T.N. AT 33.5m TO BE INSTALLED ON TOWER LEG

DRW NX UK LTD 1No. 1.2m DISH I.D. No. EQU900268332
98° E.T.N. AT 31.5m TO BE REMOVED

DRW NX UK LTD 2No. SHF ODU I.D. No's EQU200000000128891
& EQU200000000128897 E.T.N. AT 31.5m TO BE REMOVED

RESERVED DRW NX UK LTD 1.2m DISH D3 292° E.T.N.
31.5m EQU900268247 TO BE RELOCATED TO 29.0m

RESERVED DRW NX UK LTD 1.2m DISH D3 282° E.T.N.
31.5m EQU900268248 TO BE RELOCATED TO 29.0m

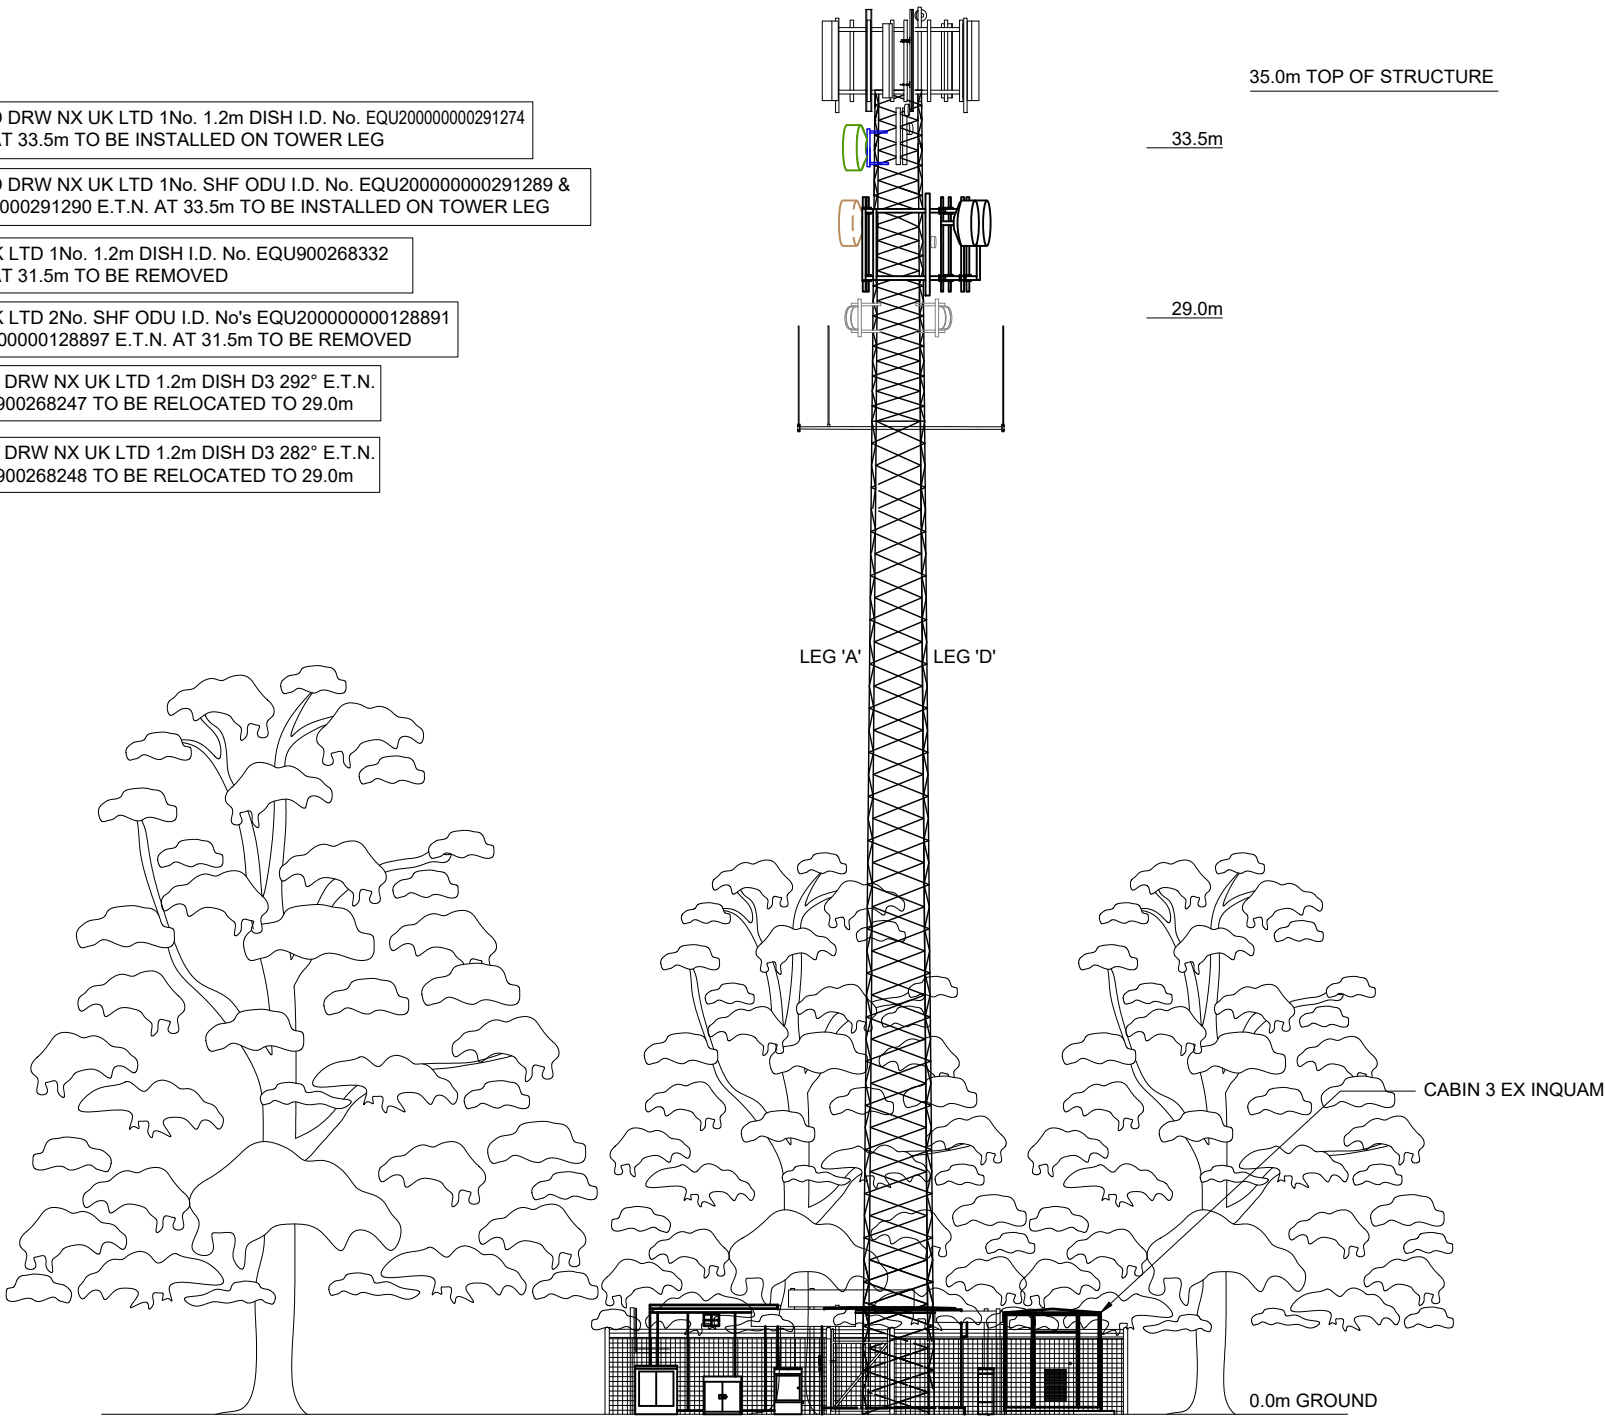

ELEVATION
SCALE 1:200

PROPOSED FEEDERS TO UTILISE
EXISTING CABLE MANAGEMENT FROM
CUSTOMER CABIN

FEINT DETAILS INDICATE LOCATIONS
RESERVED FOR OTHER PROPOSALS
WHICH MAY BE THE SUBJECT OF
SEPARATE APPLICATIONS

PROJ No. COL.MOD.UK.0002194

19		13/03/24	HFC	HFC
18	COM-0026193 AS BUILT	23/06/23	HFC	MIT
17	202881 PLANNING ISSUE	23/01/19	HFC	LBG
16	200969 DECOM	02/05/18	BB	MF
15	193734 AS BUILT	18/07/17	HFC	MF
ISS	REVISION	DATE	DRN	APP



CELLNEX UK
R+, 4TH FLOOR, 2 BLA GRAVE STREET, READING, RG1 1AZ
Tel. 020 4526 8553

SITE No 1490517
INN ON THE LAKE
INN ON THE LAKE HOTEL
OFF WATLING STREET (A2)
GRAVESEND
KENT
DA12 3HB

NGR TQ 67664 69820

OS GRID 567664,169820

TITLE
ELEVATION
PROPOSED
DRW NX UK LTD

SCALE 1:200

DRAWN	IM	28/05/11
APPROVED	HFC	13/03/24

DRG No.	Sheet 1 of 1	Rev
1490517-32-150-MD019		19