


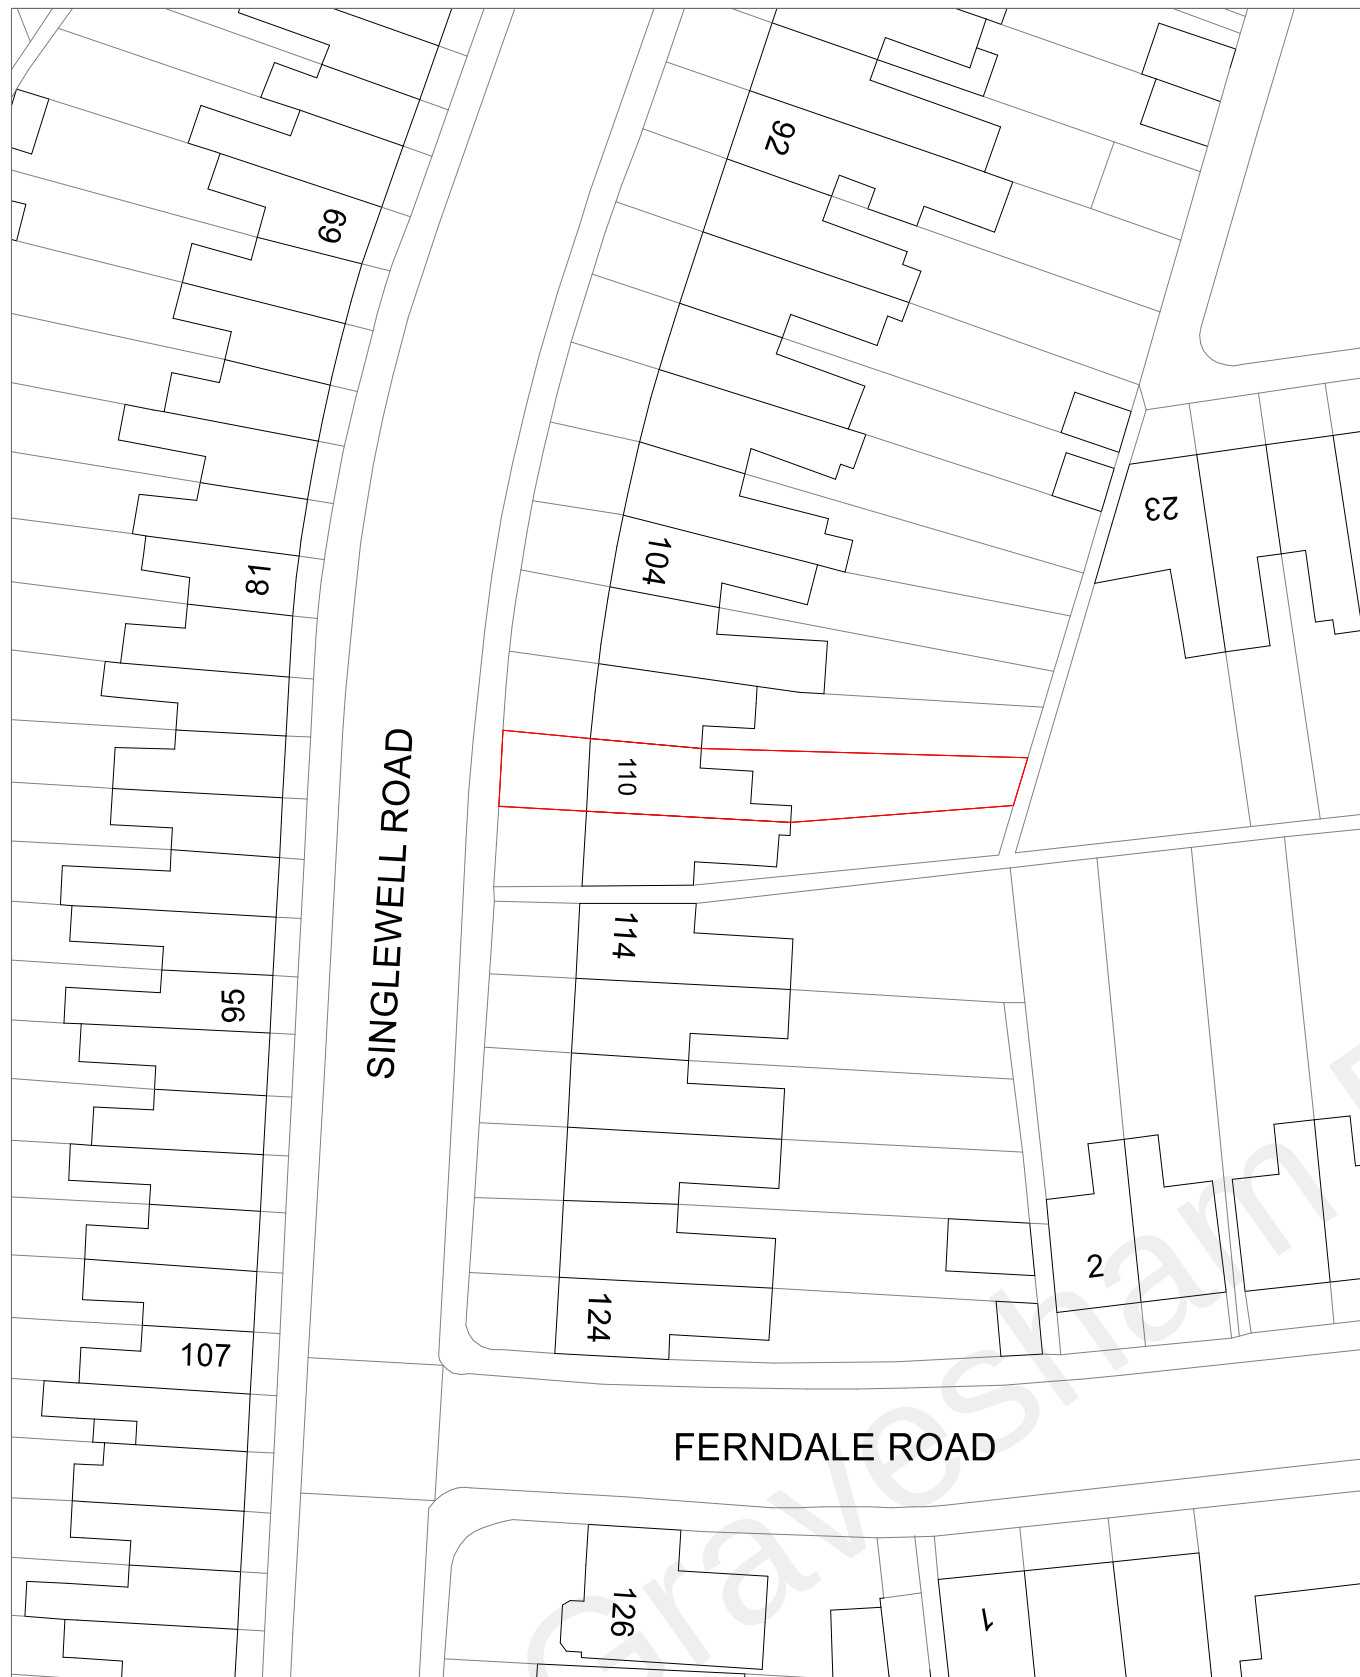

EXISTING



PROPOSED

client
Mr Gath
110 Singlewell Road, Gravesend

SEPTEMBER 2021
BLOCK PLAN 1:500

TBT DESIGN SERVICE
97 Primrose Drive, Aylesford, Kent, ME20 6EH
T: 07916693573 E: designservice2017@outlook.com

