


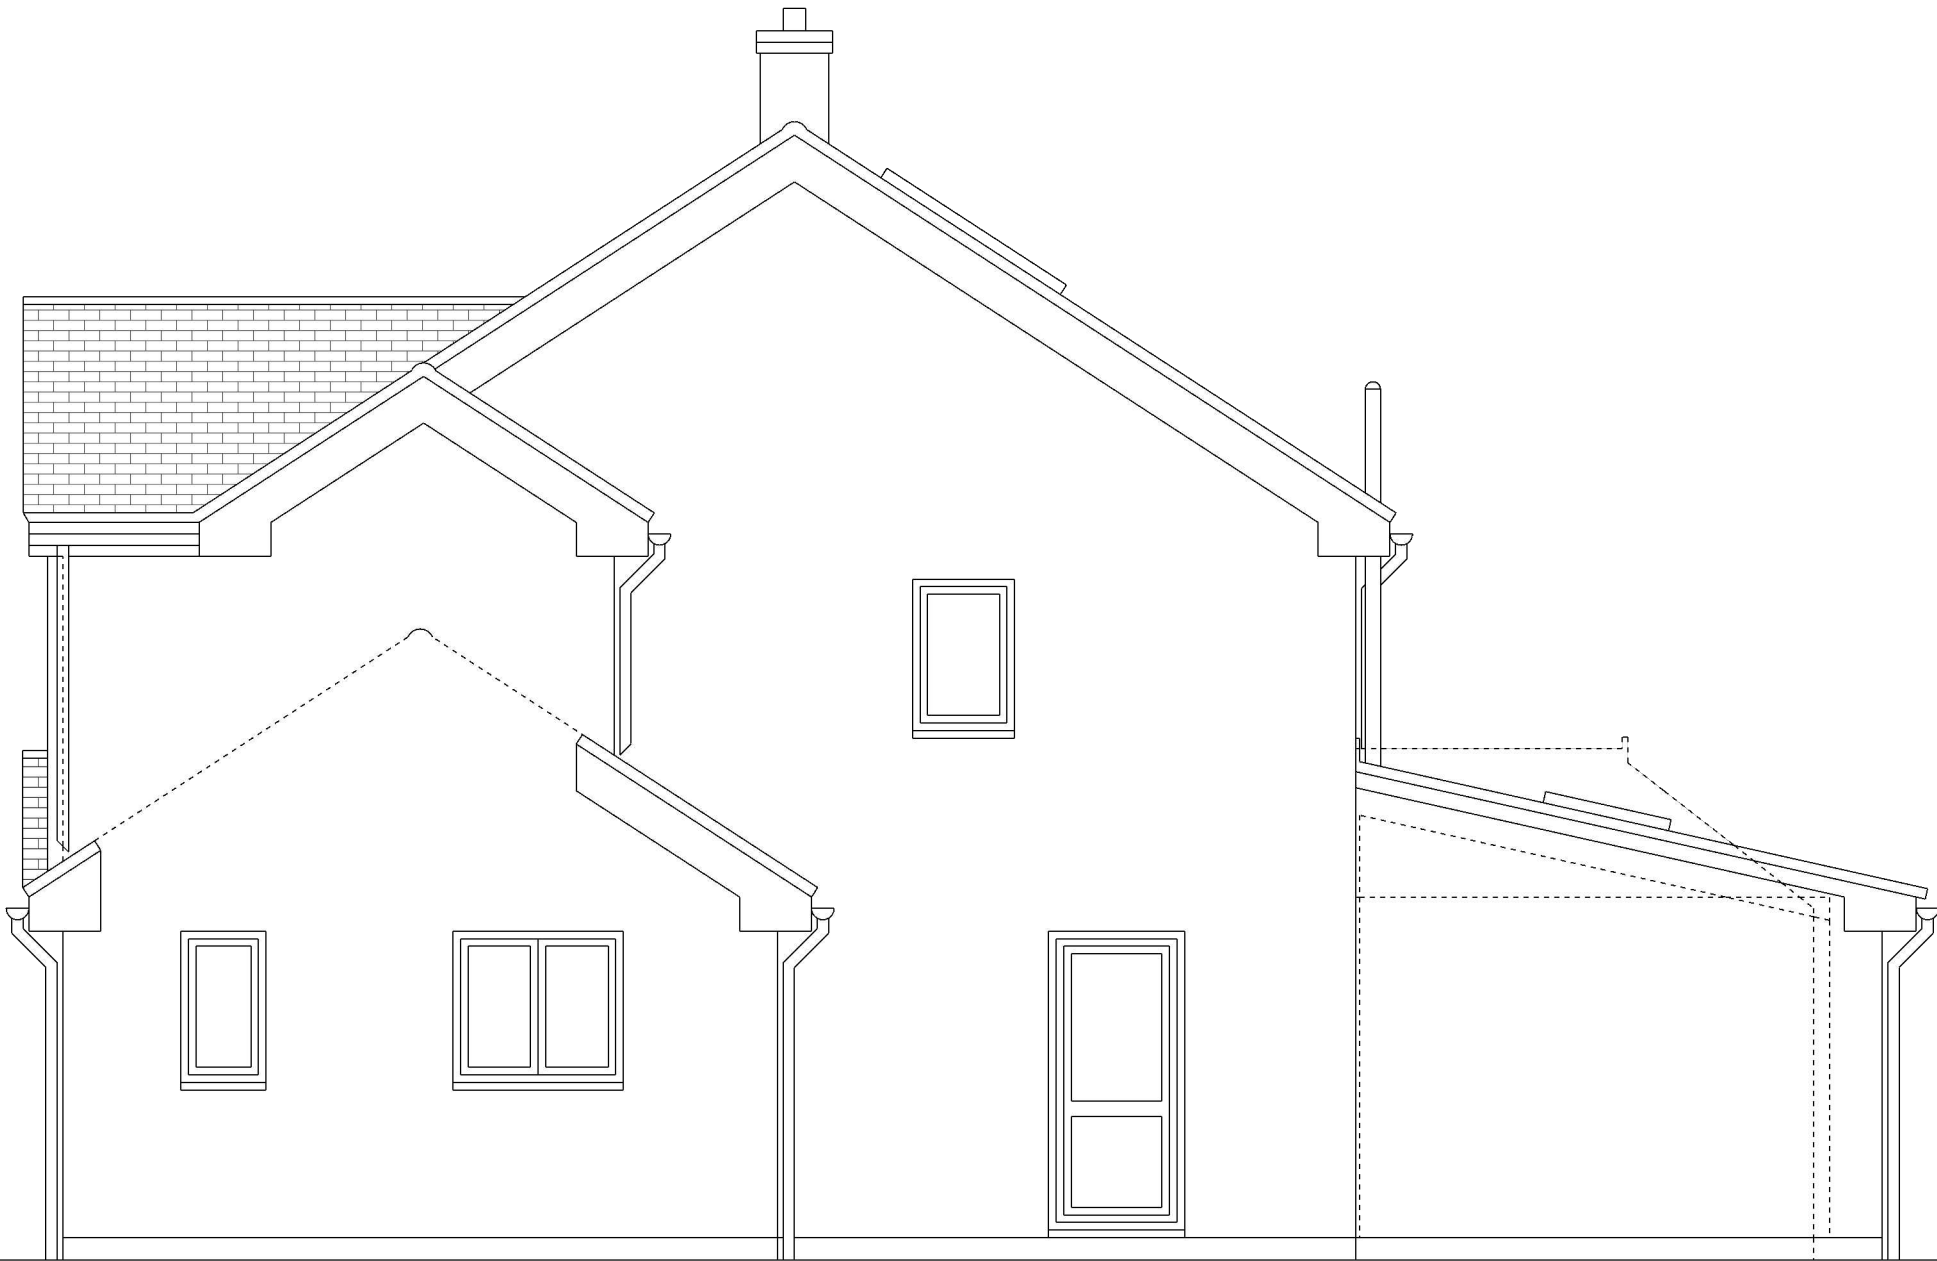

DOTTED LINE INDICATES EXSTG BLDG OUTLINE

1800mm NOM HIGH GATE AND GARAGE OMITTED FOR CLARITY
DOTTED LINE INDICATES EXSTG BLDG OUTLINE

EXTERNAL MATERIALS

ROOF

PITCHED ROOF TILES WITH EAVES, VERGES AND FASCIAS TO MATCH EXISTING

EXTERNAL WALL

BRICK AND VERTICAL HUNG TILES TO MATCH EXISTING

EXTERNAL DOORS, WINDOWS AND ROOFLIGHTS

WHITE RAL9010 (ANTHRACITE GREY RAL7016 TO ROOFLIGHTS) TIMBER/METAL/UPVC FRAMED CLEAR/OPAQUE DOUBLE GLAZED TO MATCH EXISTING

RAINWATER AND SANITATION GOODS

BLACK METAL/UPVC TO MATCH EXISTING