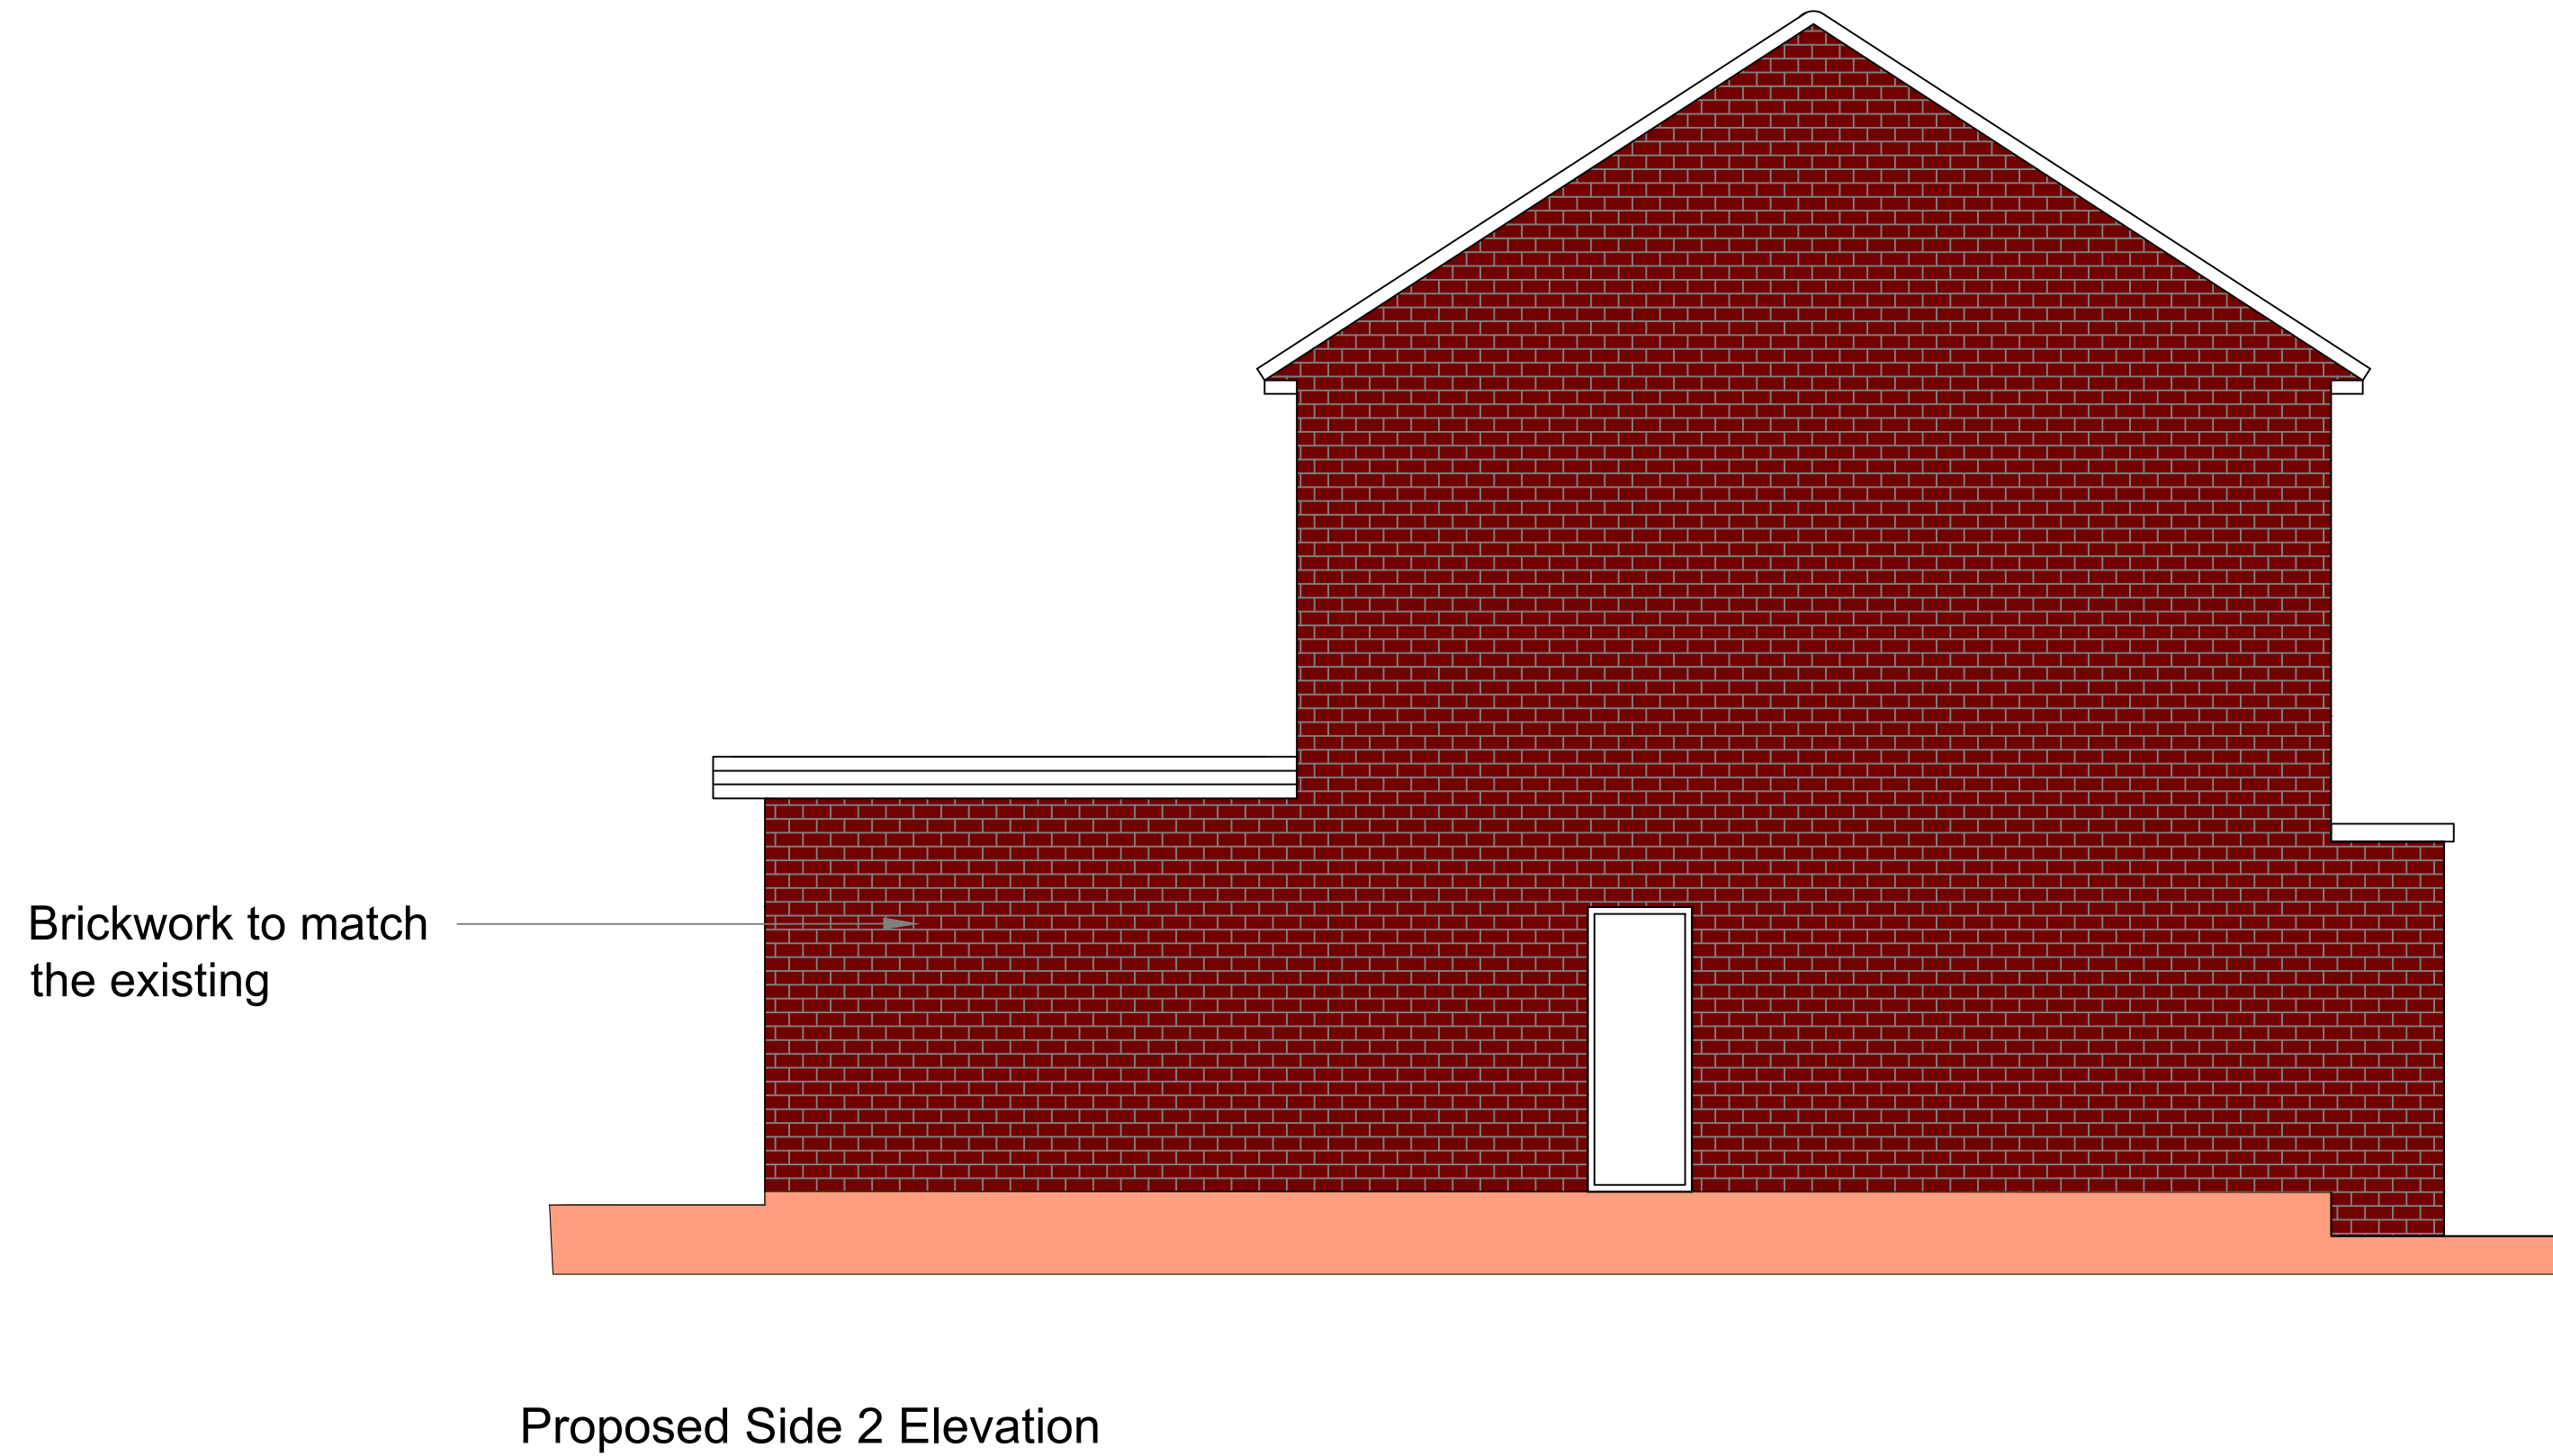
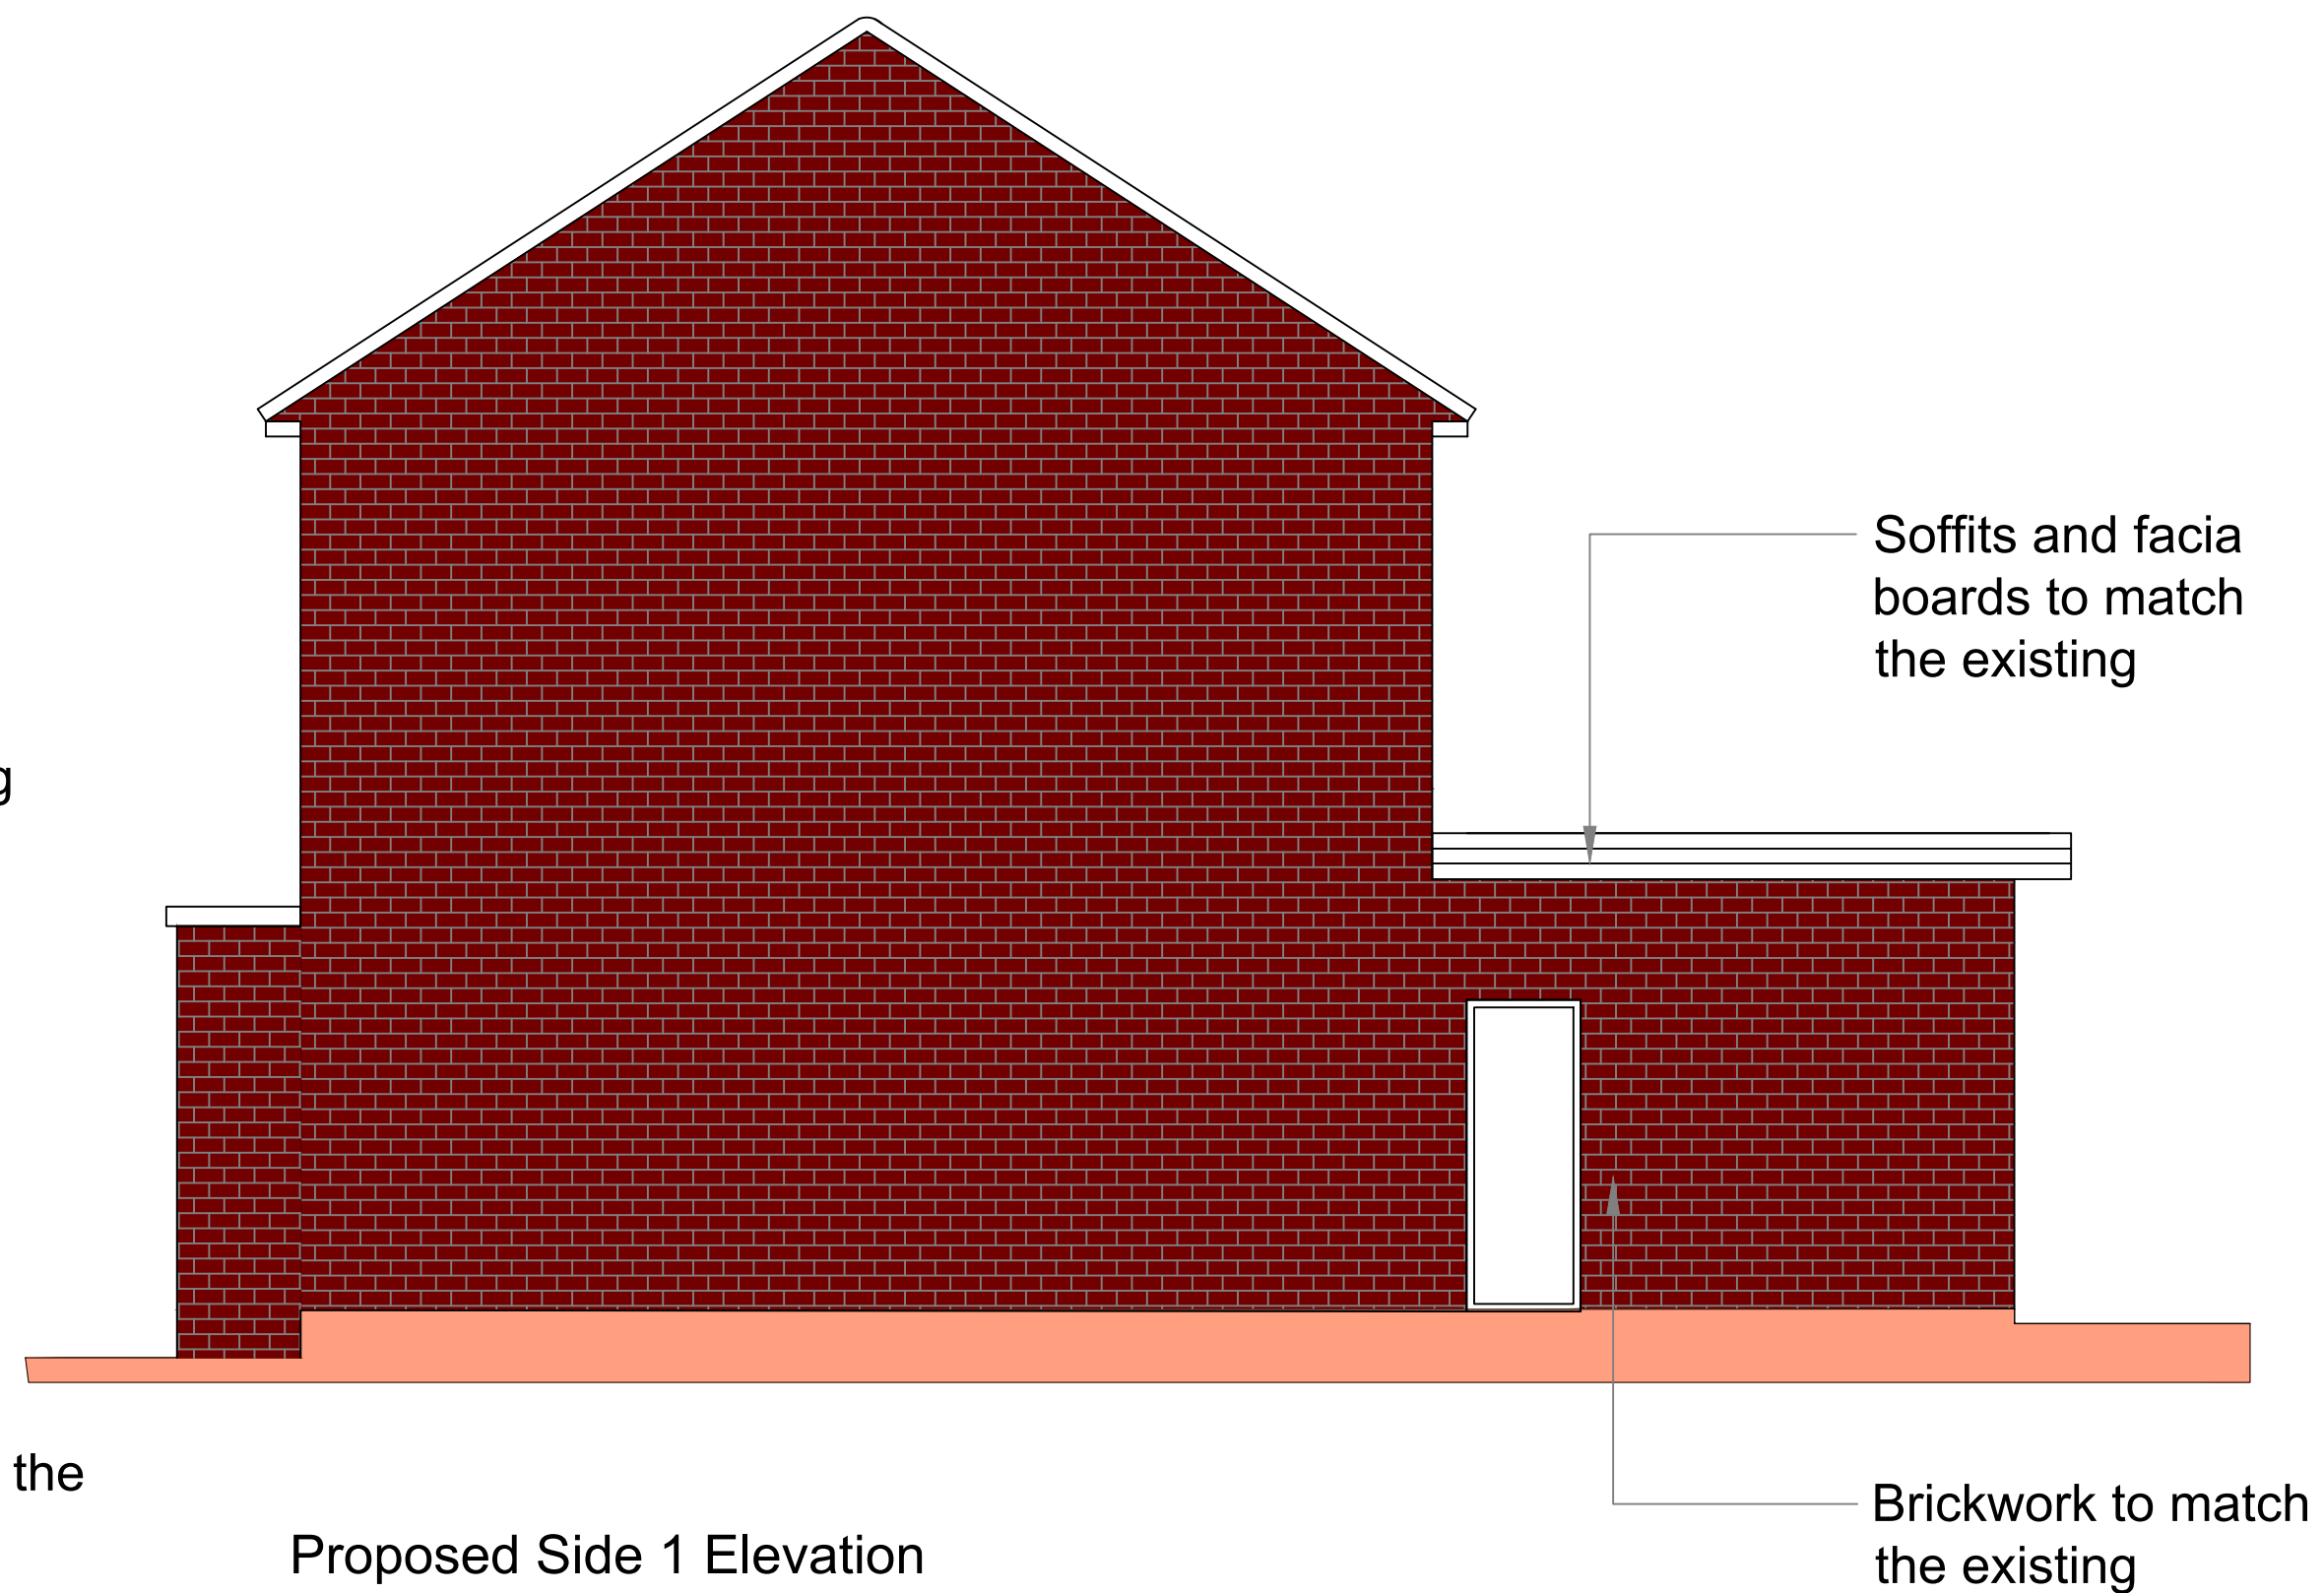
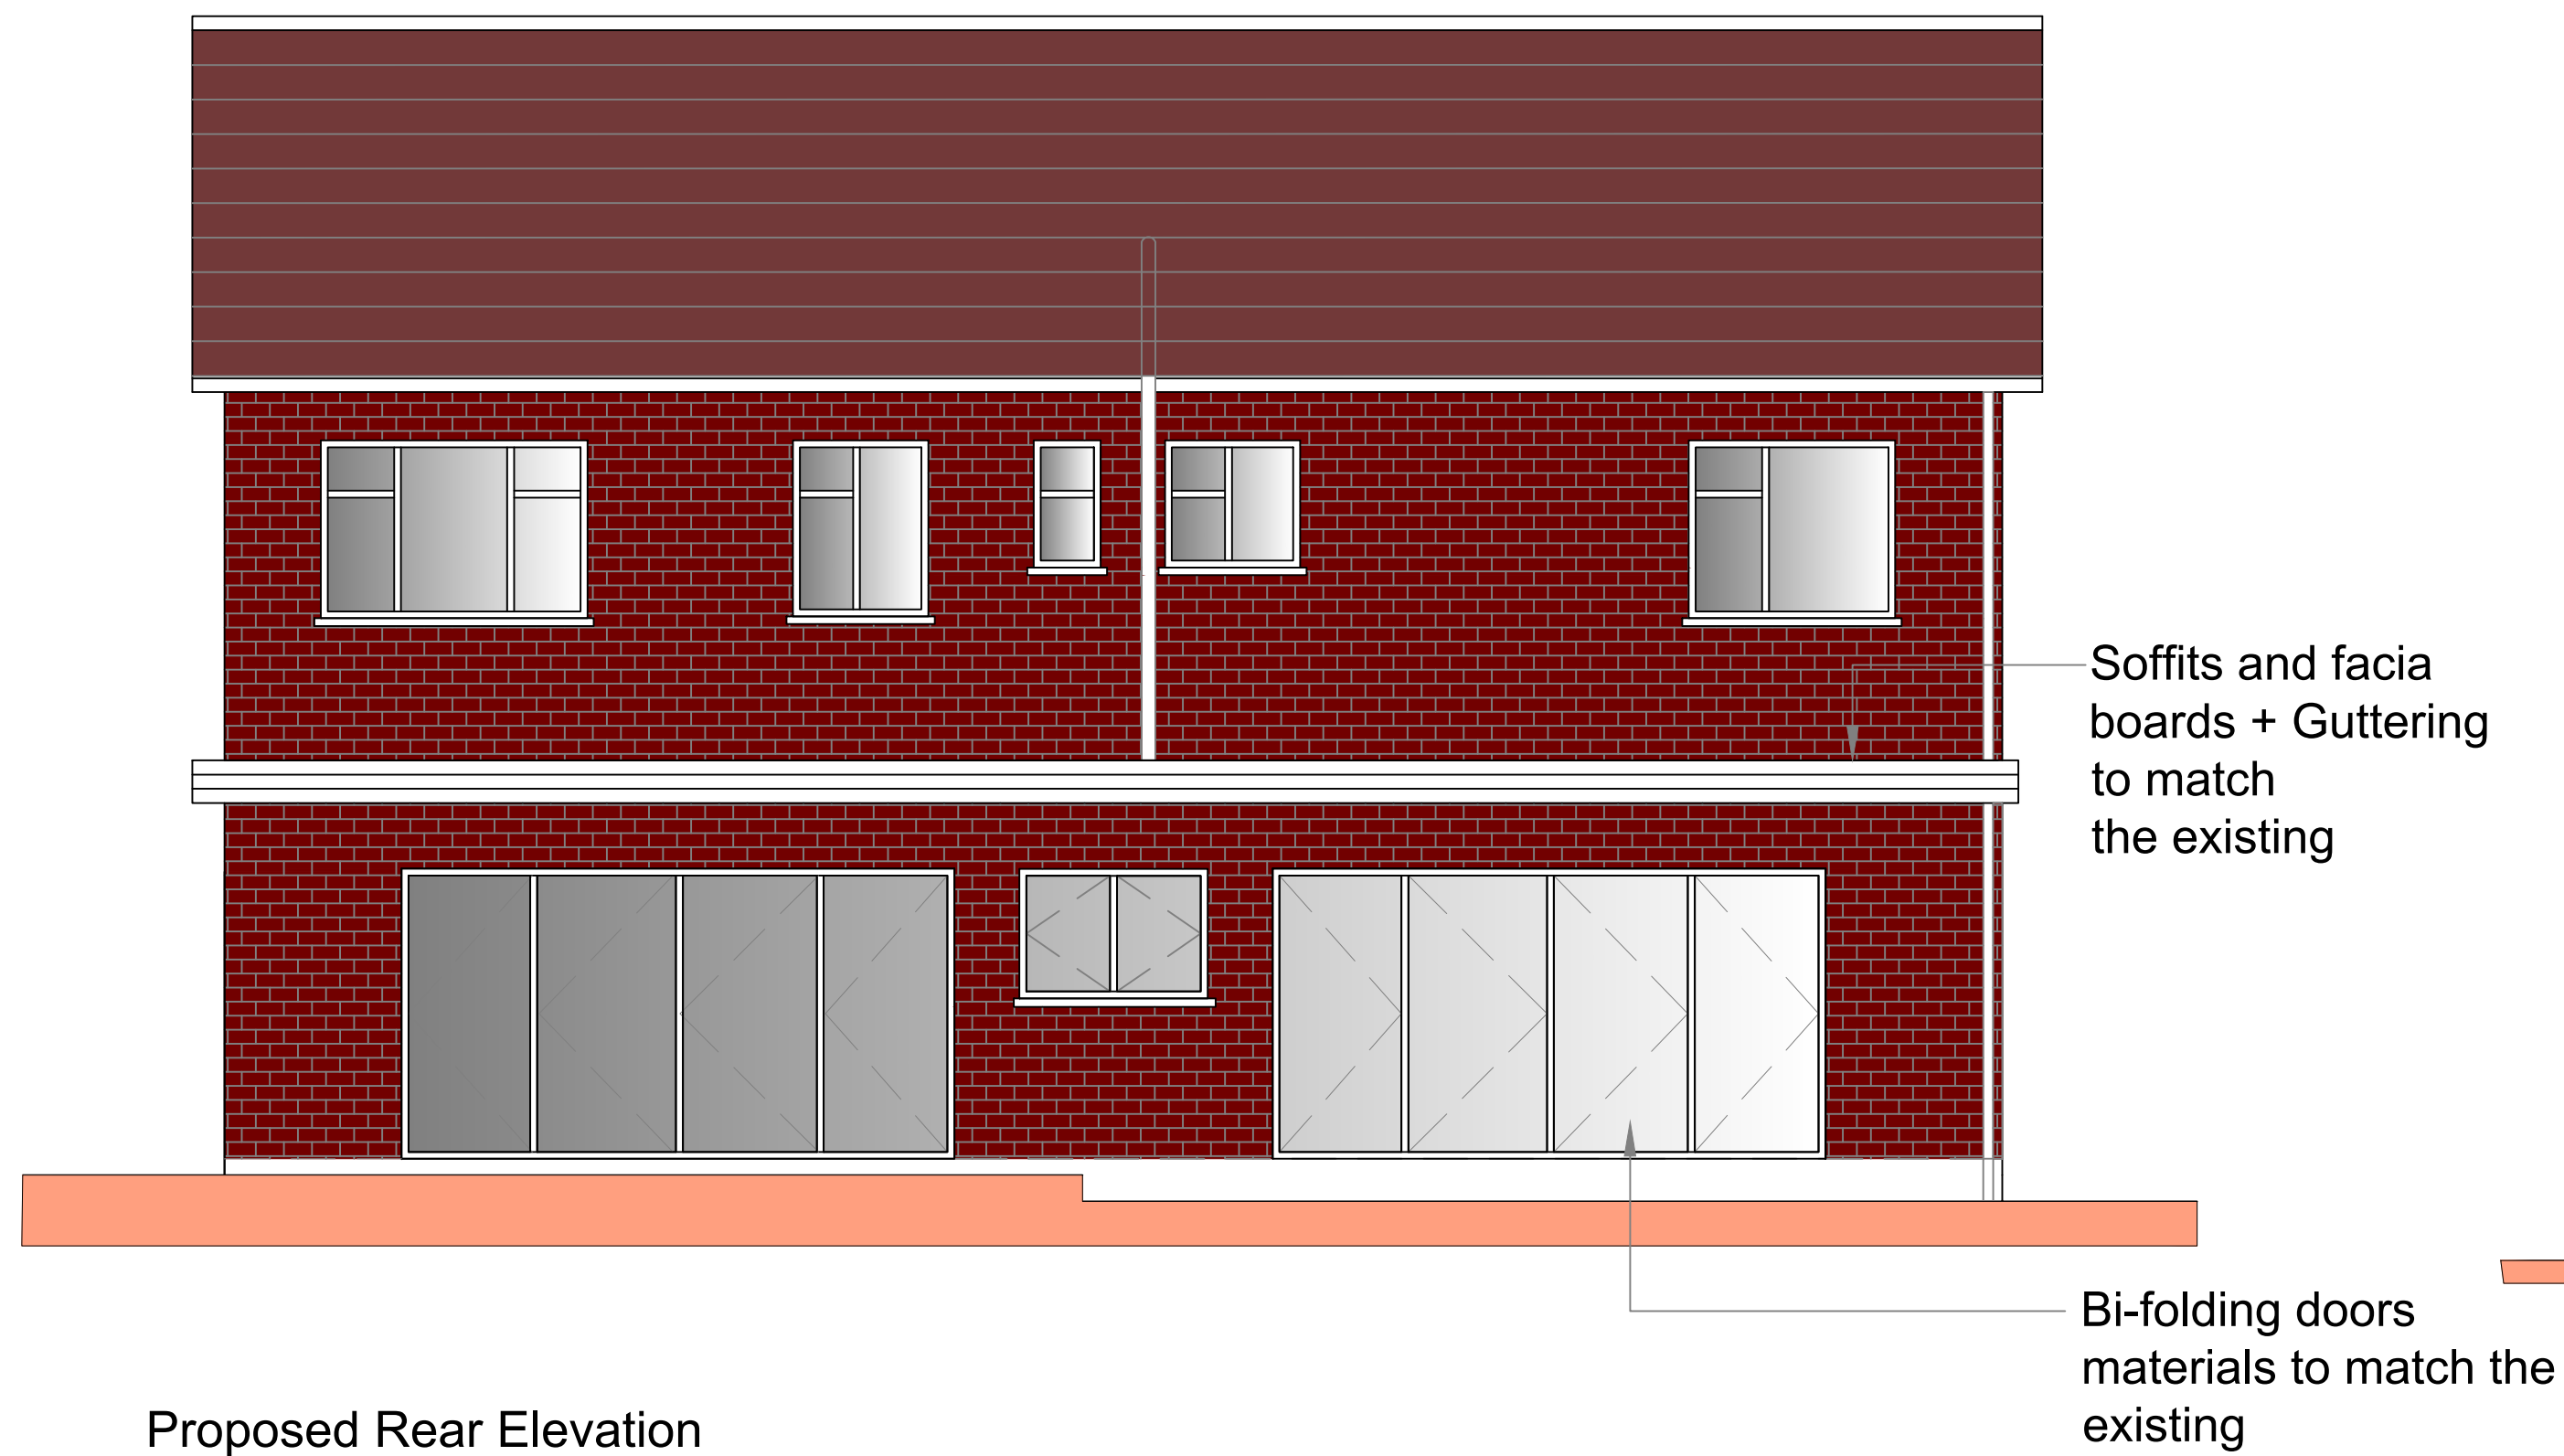


Householder

P1	ISSUED TO COUNCIL		
Rev		Date	
 IMPERIAL STRUCTURAL PLANNING LTD 9A THE PINNACLE - 160 HIGH ROAD - RM6 6PN 07940121222			
Job Title 17 Havisham Road Gravesend DA12 4UW			
Drawing Title Proposed Plans			
Scale 1:50 @ A1	Date MAY 25		
Job No. 515-1000-785	Dwg No. S06	Rev P1	