


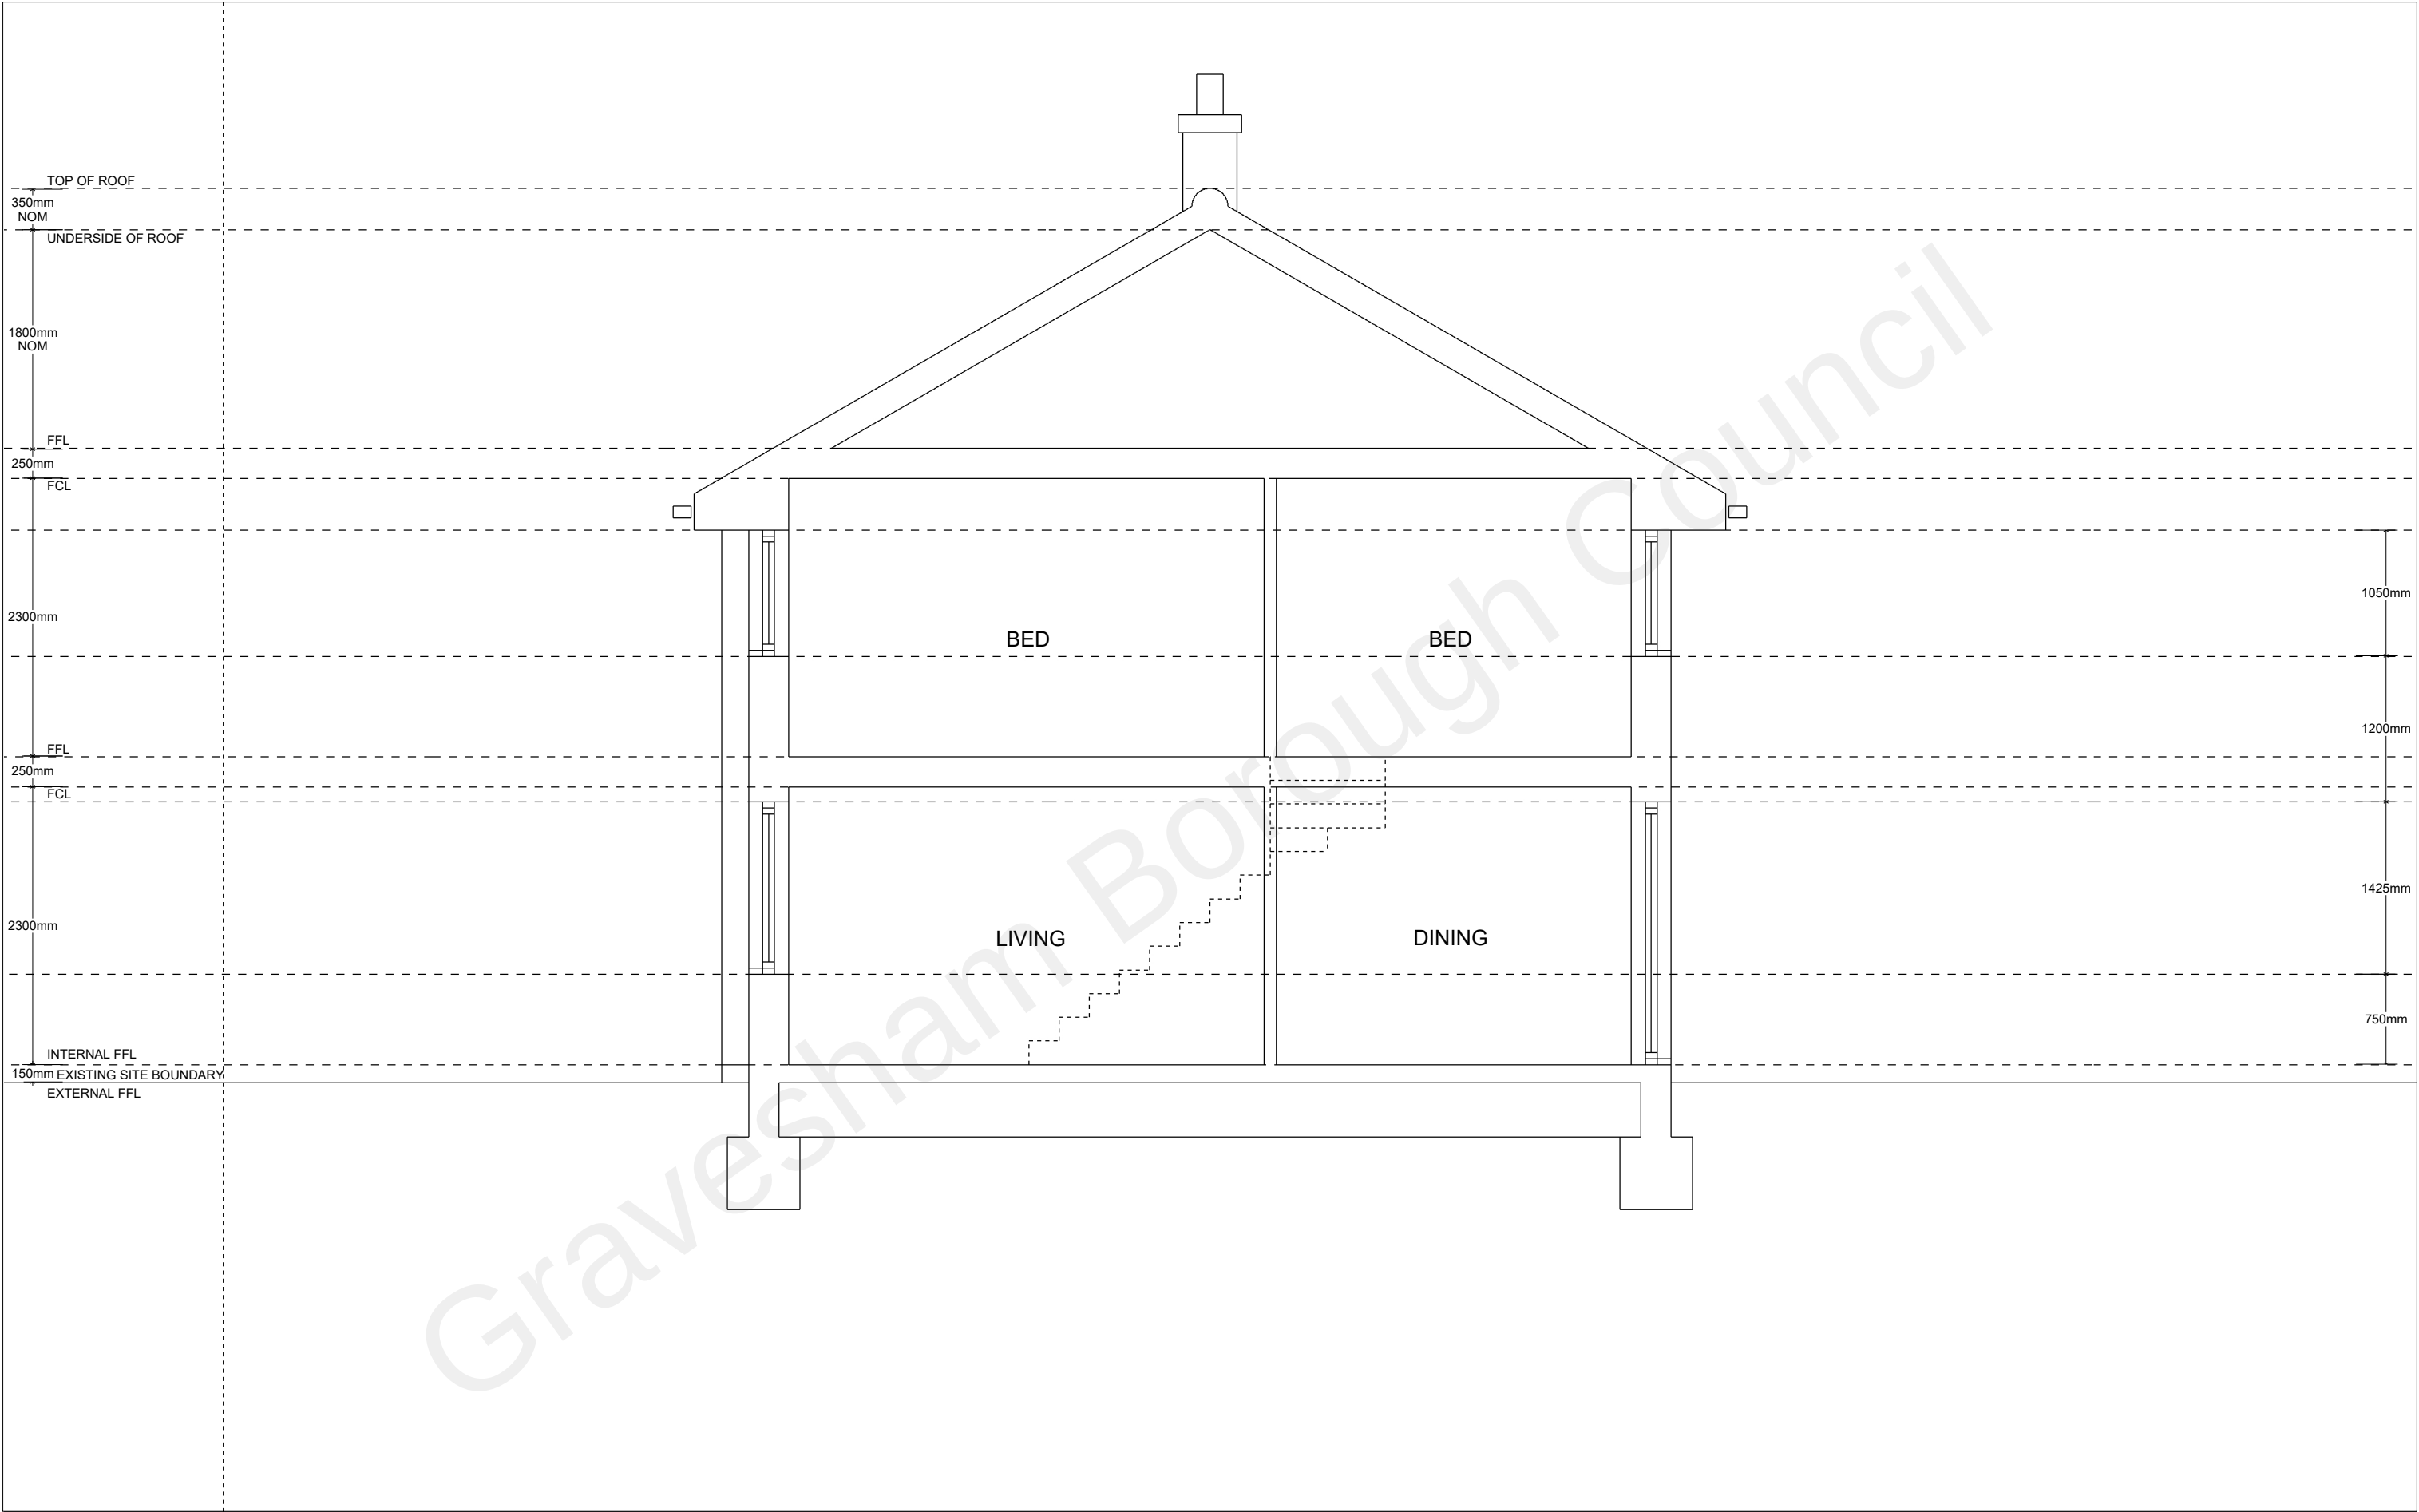


Steve Baker Architect
78 Pound Road East Peckham Tonbridge Kent TN12 5BJ
18 Hatton Place London EC1M 8RU
T: +44 (0)1622 870275
E: contact@stevebakerarchitect.com
W: www.stevebakerarchitect.com

S	R	Date	Description
			© COPYRIGHT 2020 STEVE BAKER ARCHITECT Ordnance Survey. © Crown Copyright 2020. All rights reserved. Supplied by Getmapping Licence number 100042766. Note - Do not scale from this drawing. All dimensions must be checked on site by the contractor and any discrepancies reported immediately.



D and K PARTRIDGE + J and C CASSIDY

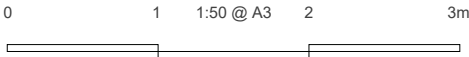

Client:
D and K PARTRIDGE + J and C CASSIDY
Project Title:
MARLING WAY, GRAVESEND
Status: PLANNING Stage: P Scale: 1:50 Sheet: A3

Drawing Title:
EXISTING SECTION AA
Project No: A21360 Disc: A Building: - Package: - Drawing No: 1020 Revision: -