


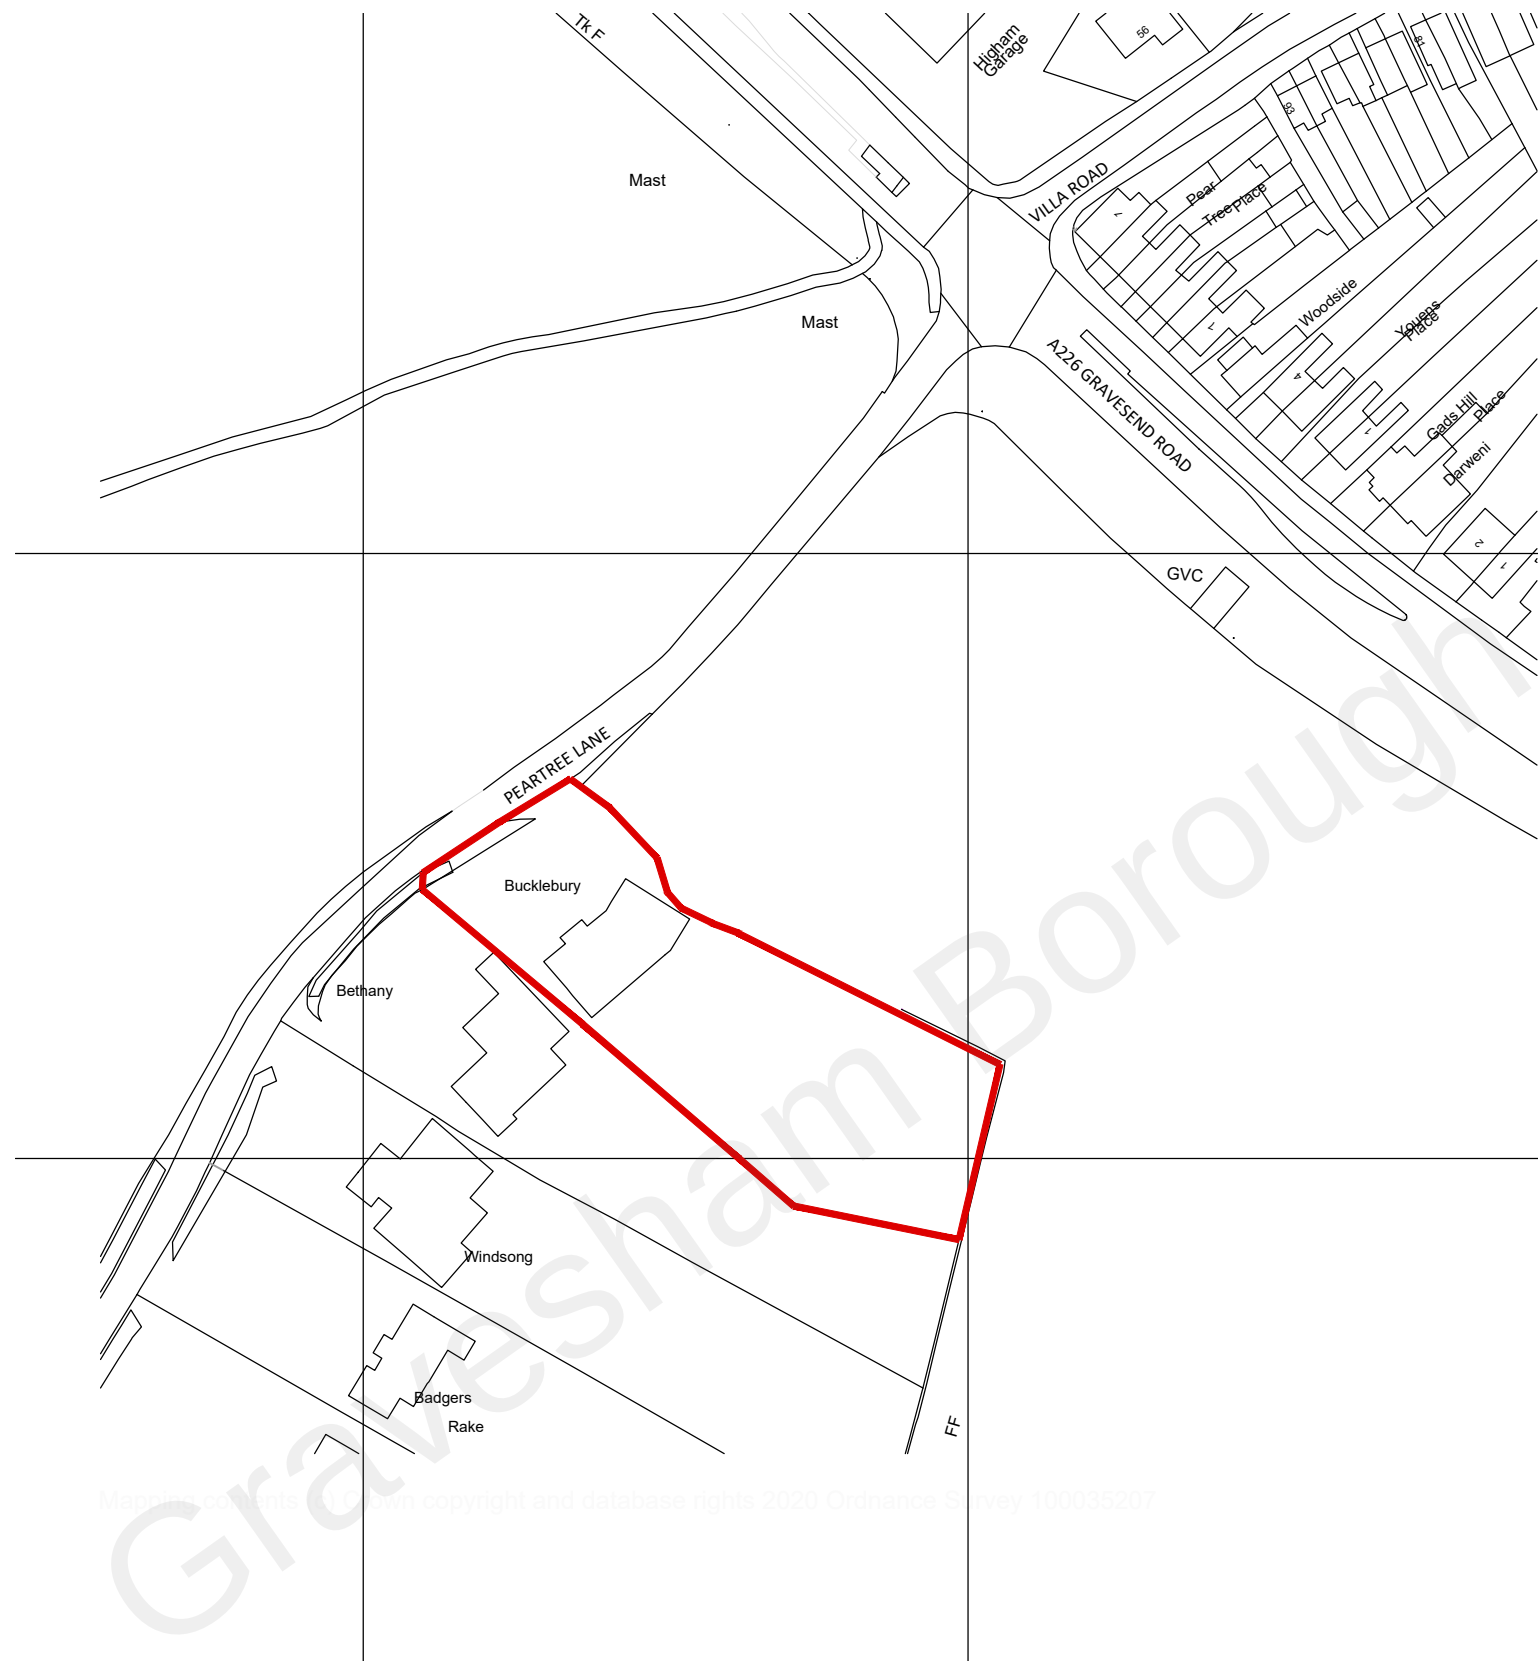

SITE LOCATION PLAN



Mapping contents © Crown copyright and database rights 2020 Ordnance Survey 100035207

Contact

Web: www.consultconstruct.co.uk
Email: info@consultconstruct.co.uk
Office: 01227 767770
Mobile: 07855 548979 & 07764497586



Regulated by the Royal Institution of Chartered Surveyors

The Copyright of this drawing remains with Consult Construct and is not to be reproduced without written approval. Dimensions are not to be scaled from this drawing. The Contractor is to check all dimensions on site and report any discrepancies to the Contract Administrator. This drawing is to be read in conjunction with all other standard documentation.

Revisions

REV



Consult Construct

PROPERTY CONSULTANTS AND CONTRACTORS

project:
BUCKLEBURY
PEAR TREE LANE
SHORNE, KENT DA12 3JS

client:
MR N TURNER GOLDSMITH

drawing title:
SITE LOCATION PLAN

project no : 20.1546	drawing no : PL01	rev : -	scale : 1:1250@A3	date : 07.03.2022
-------------------------	----------------------	------------	----------------------	----------------------