



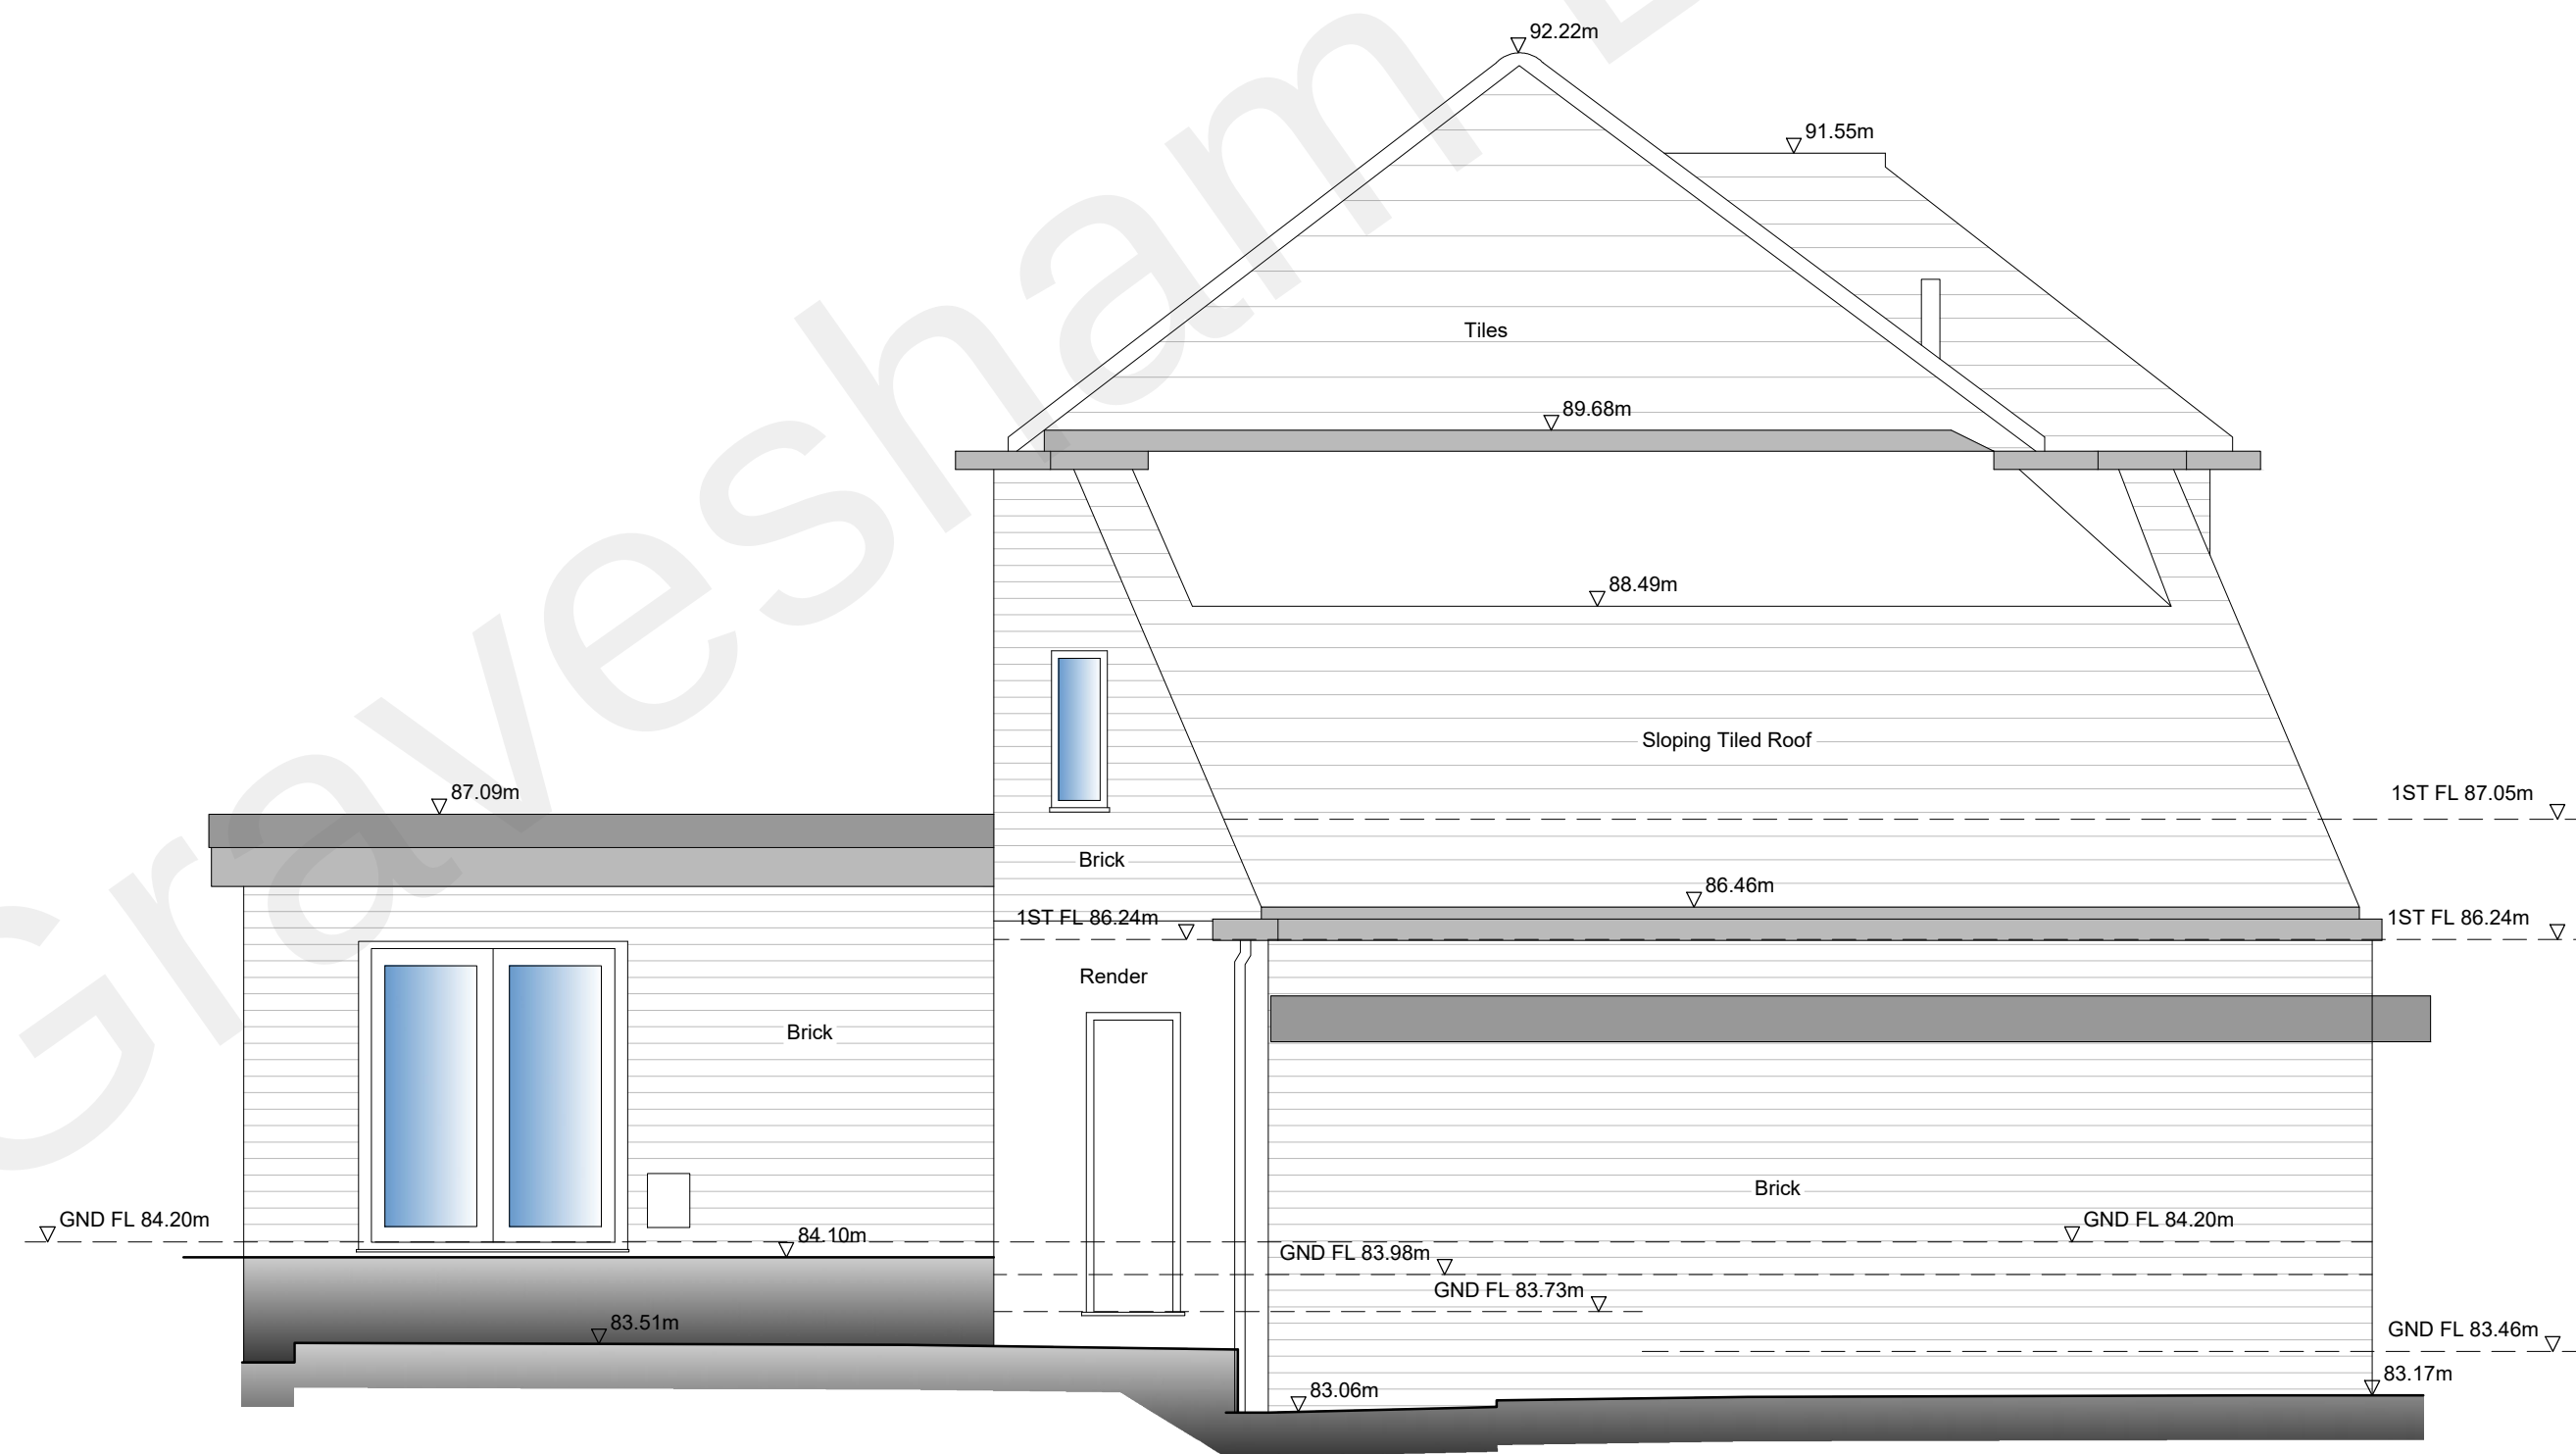

EXISTING (NORTH WEST) ELEVATION 1:50

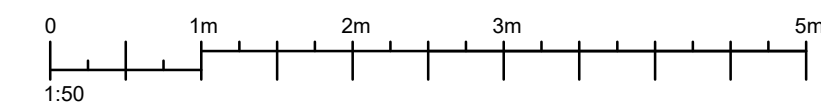

EXISTING (NORTH EAST) ELEVATION 1:50



Contact

Web:www.consultconstruct.co.uk

Email:info@consultconstruct.co.uk

Office:01227 767770

Mobile:07855 548979 & 07764497586

Regulated by the Royal Institution of Chartered Surveyors

The Copyright of this drawing remains with Consult Construct and is not to be reproduced without written approval. Dimensions are not to be scaled from this drawing. The Contractor is to check all dimensions on site and report any discrepancies to the Contract Administrator. This drawing is to be read in conjunction with all other standard documentation.

Revisions

Consult Construct

PROPERTY CONSULTANTS AND CONTRACTORS

project :BUCKLEBURY  
PEAR TREE LANE  
GADS HILL PLACE, GRAVESEND.

client:MR N TURNER GOLDSMITH

drawing title :EXISTING NW & NE ELEVATIONS

project no :20.1546

drawing no :PL06

rev :-

scale :1:50 @ A1

date :07.03.2022