

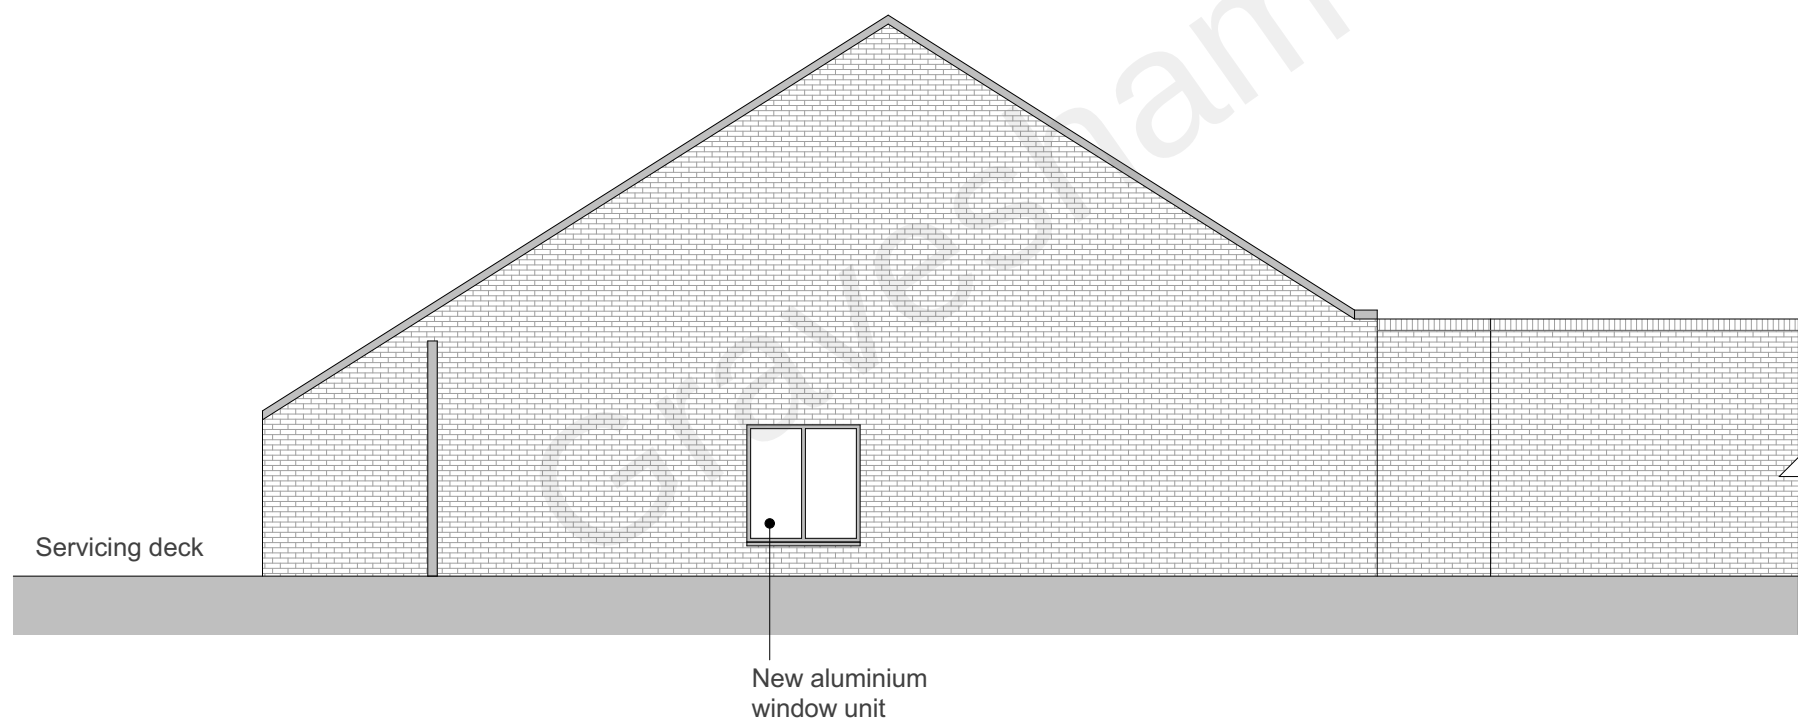


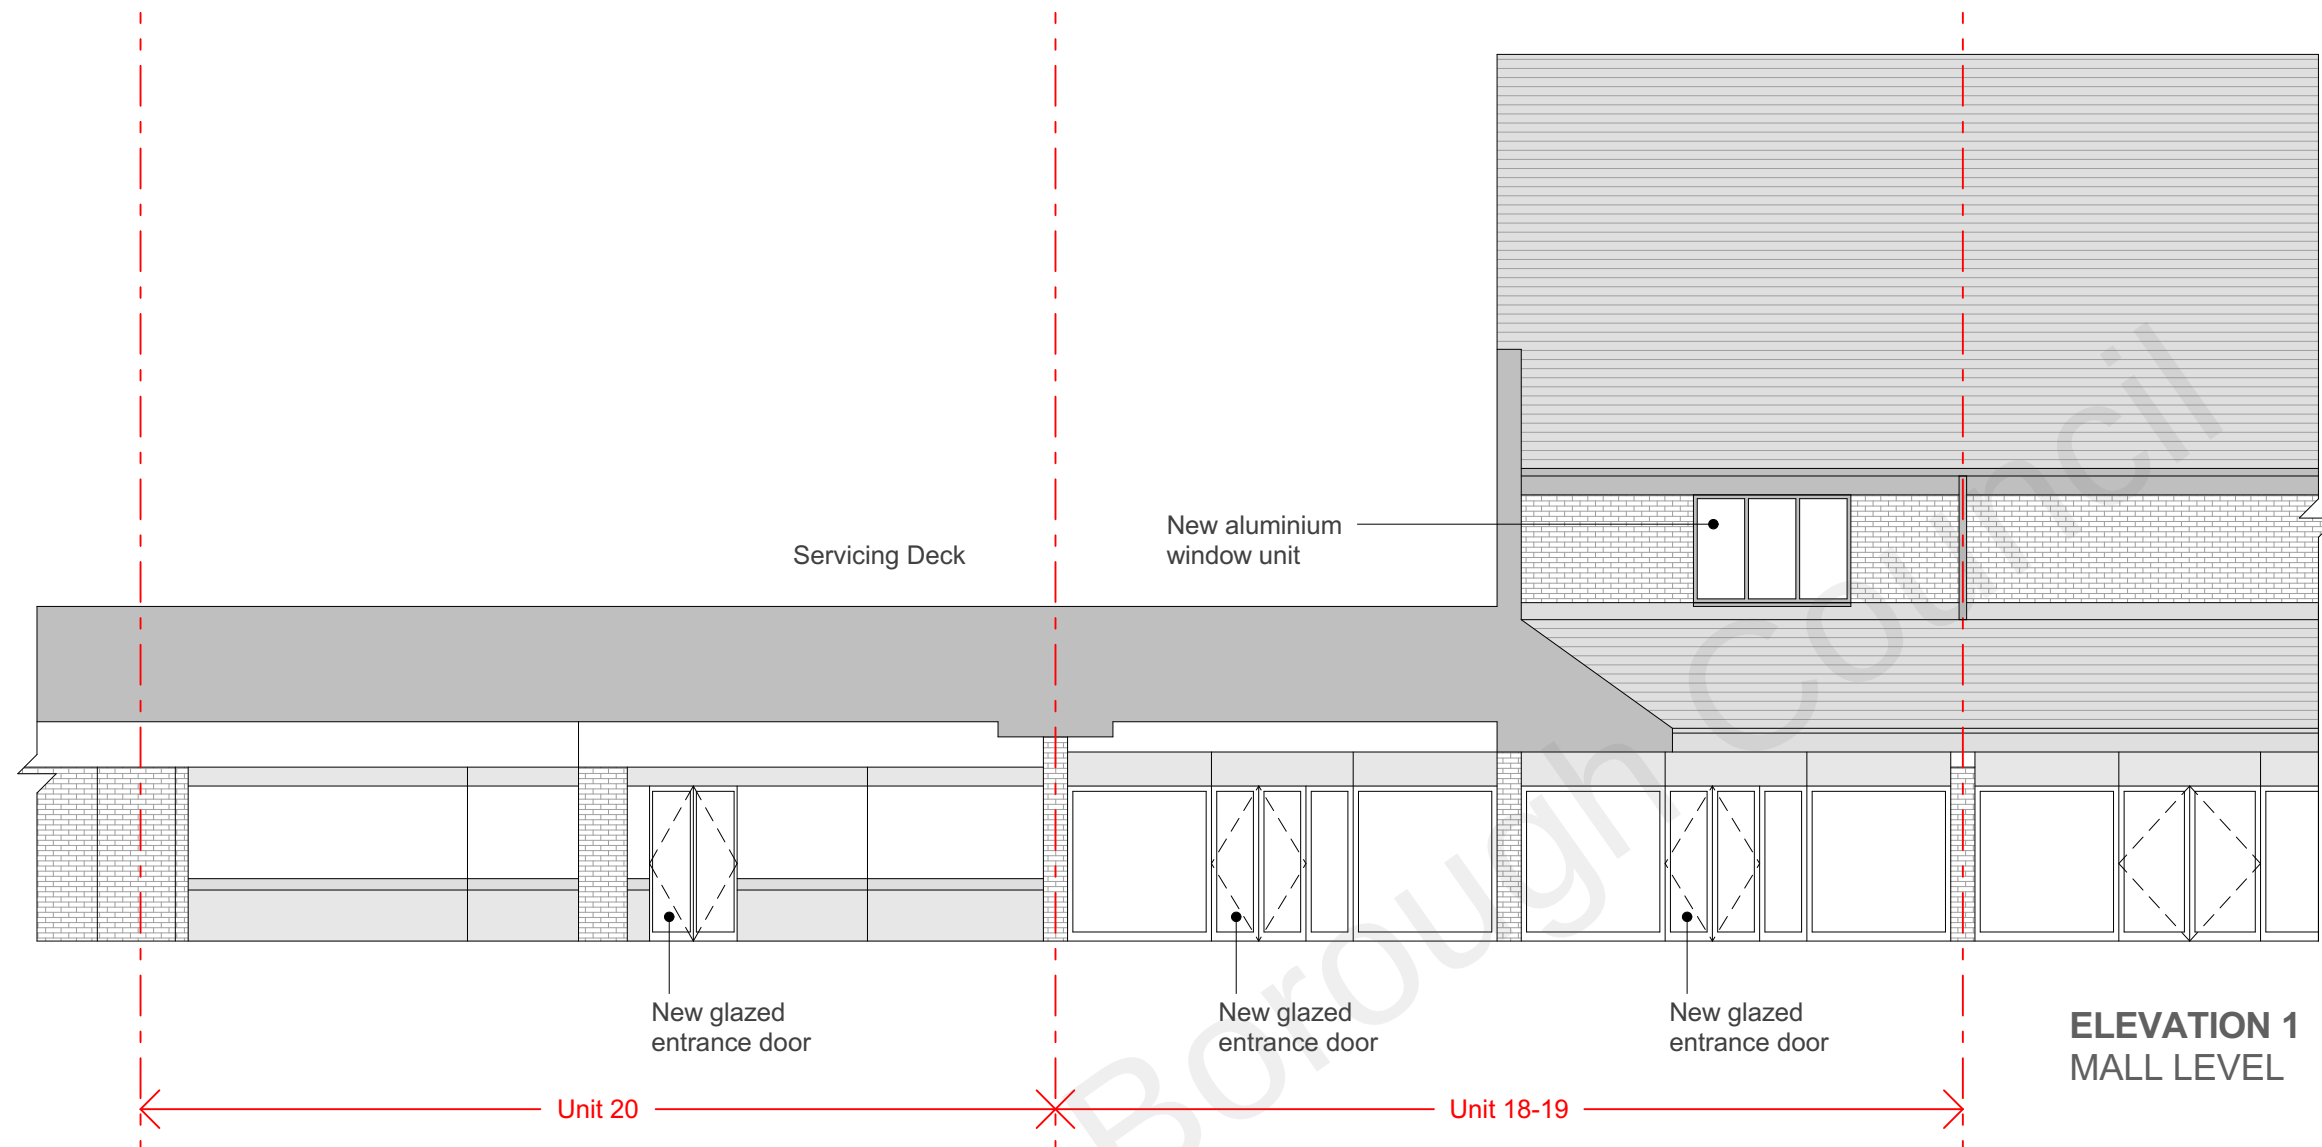

ELEVATION 2
SERVICING DECK LEVEL

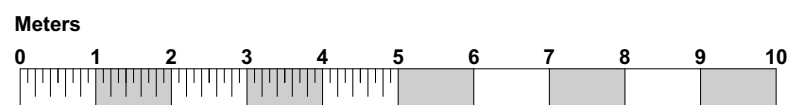

Rev	Date	Description		
	14 Little Portland Street, London, W1W 8BN T: 020 7637 0601 W: www.reefestates.co.uk	Job Title	Drawing Name	
		St George's Centre New Road Gravesend DA11 0TA	Proposed Elevations	
		Drawing Status	Drawing Scale	
		PLANNING	1:100 @A3	
		Date first Issued	Layout ID Revision	
		02.08.21	PL.18.08	