
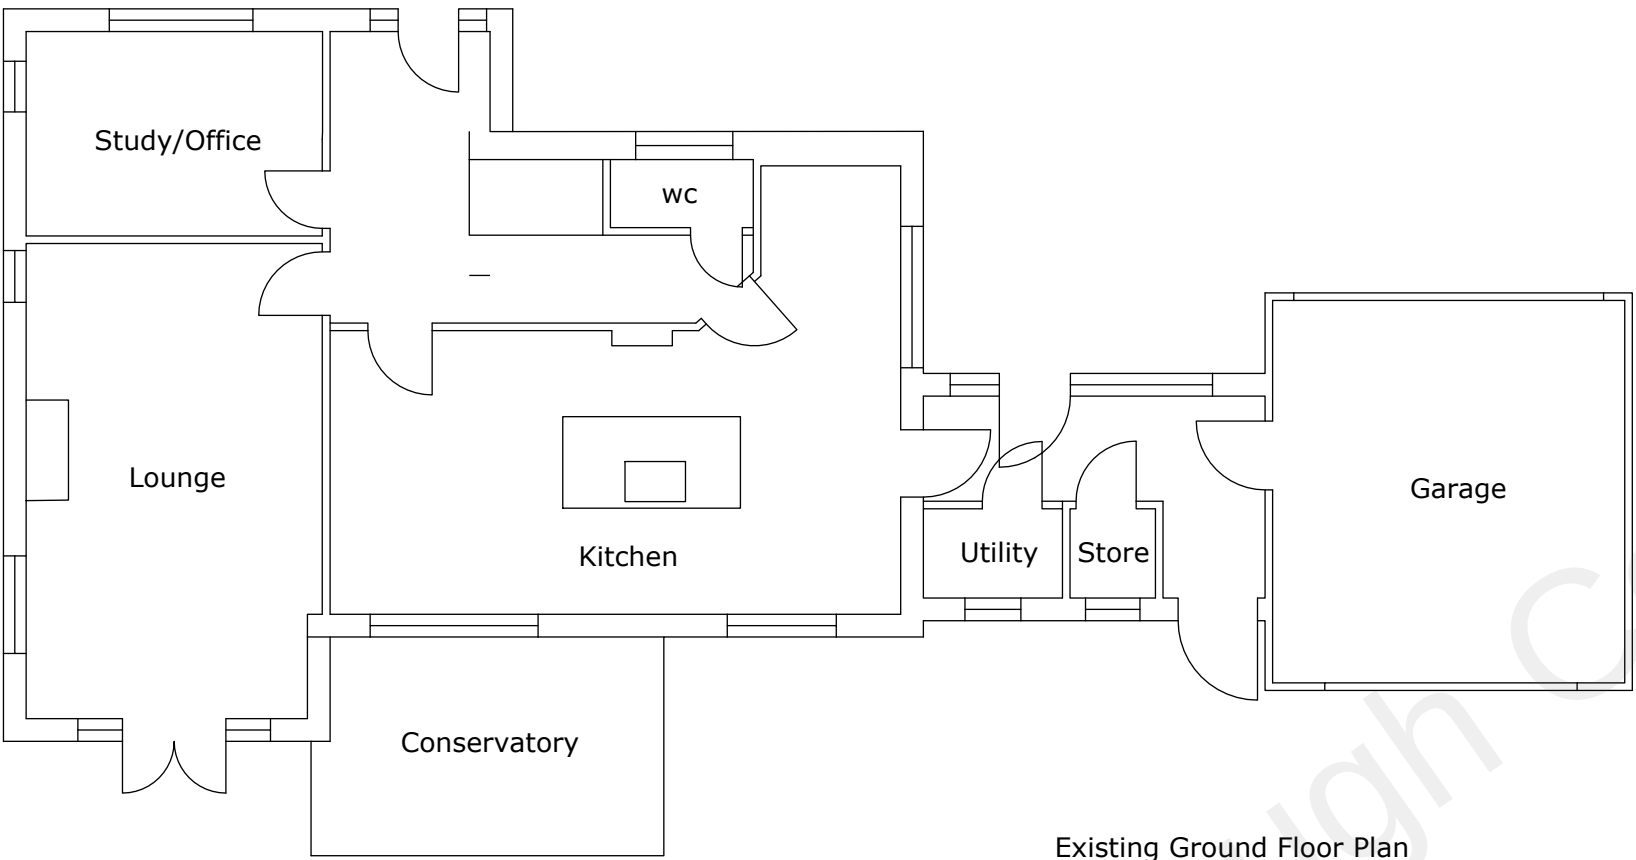
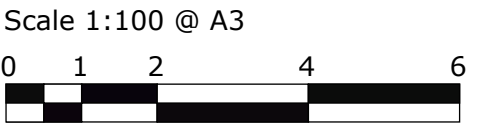


This drawing is copyright of
MEOB Consulting Limited.

All dimensions to be verified on site before
construction.

Do not scale unless for planning application
purposes.

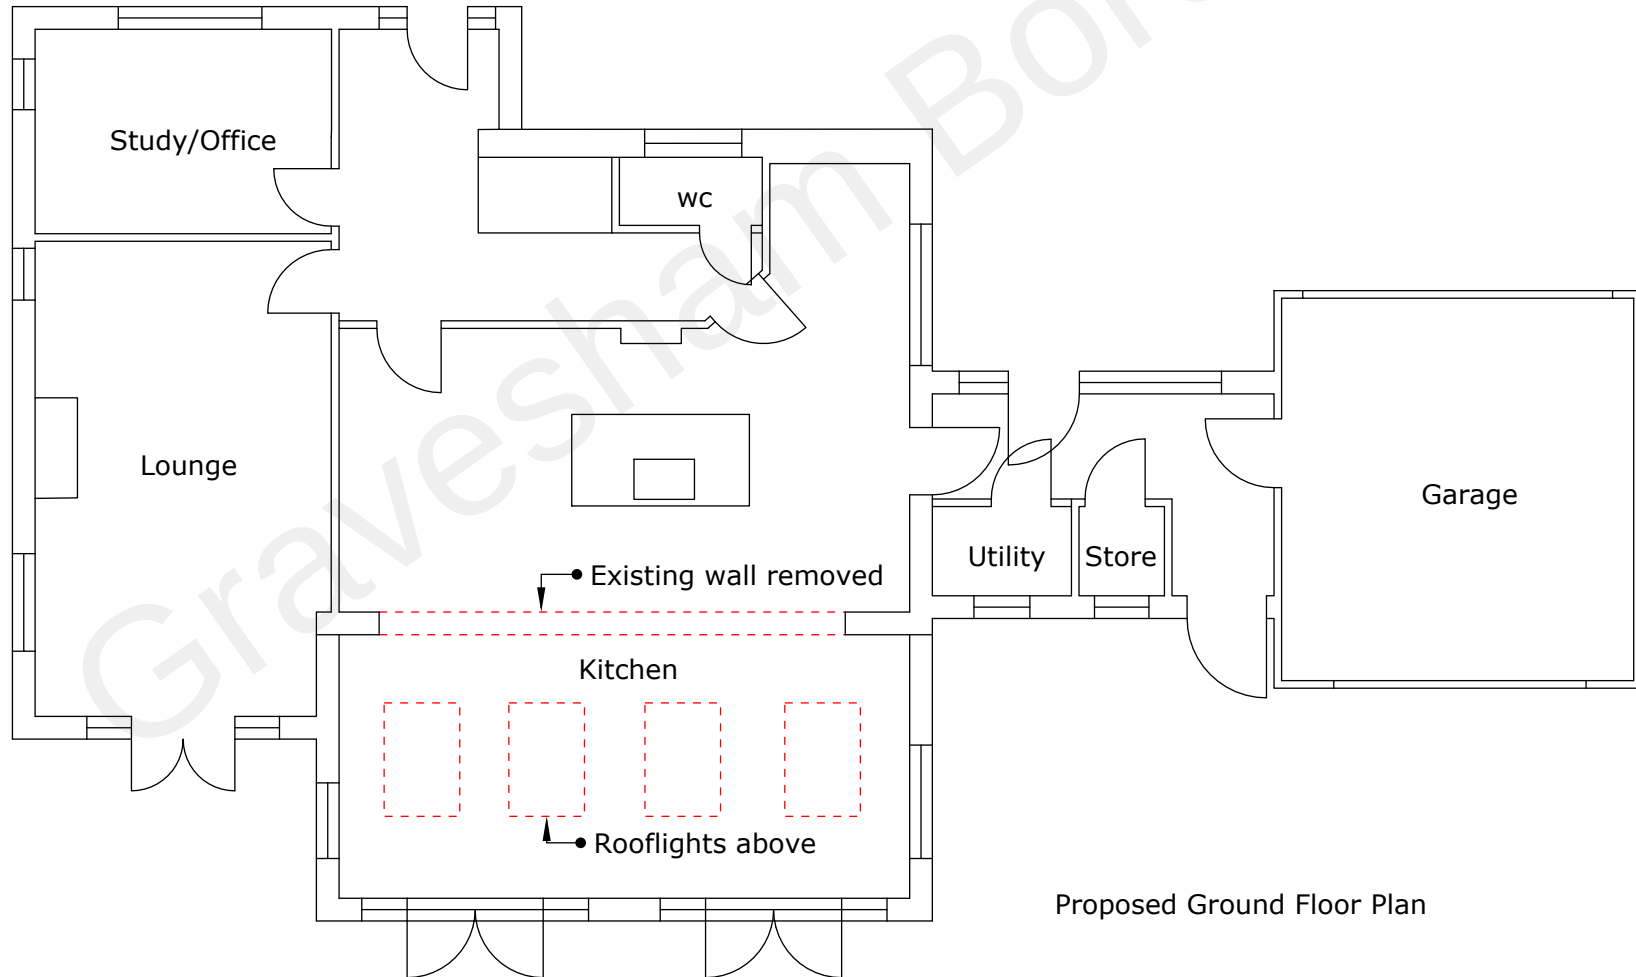

MEOB

MEOB Consulting Limited
13 Singlewell Road, Gravesend,
Kent, DA11 7PN

Project Name
Grove Farm, off Gravesend
Road, Higham, ME3 7HX

Drawing Title
EXISTING AND PROPOSED FLOOR
PLAN

Drawing Status
PLANNING

Drawn by MB Date 03/01/22

Drawing Name
MEOB - GF - GF - 001