




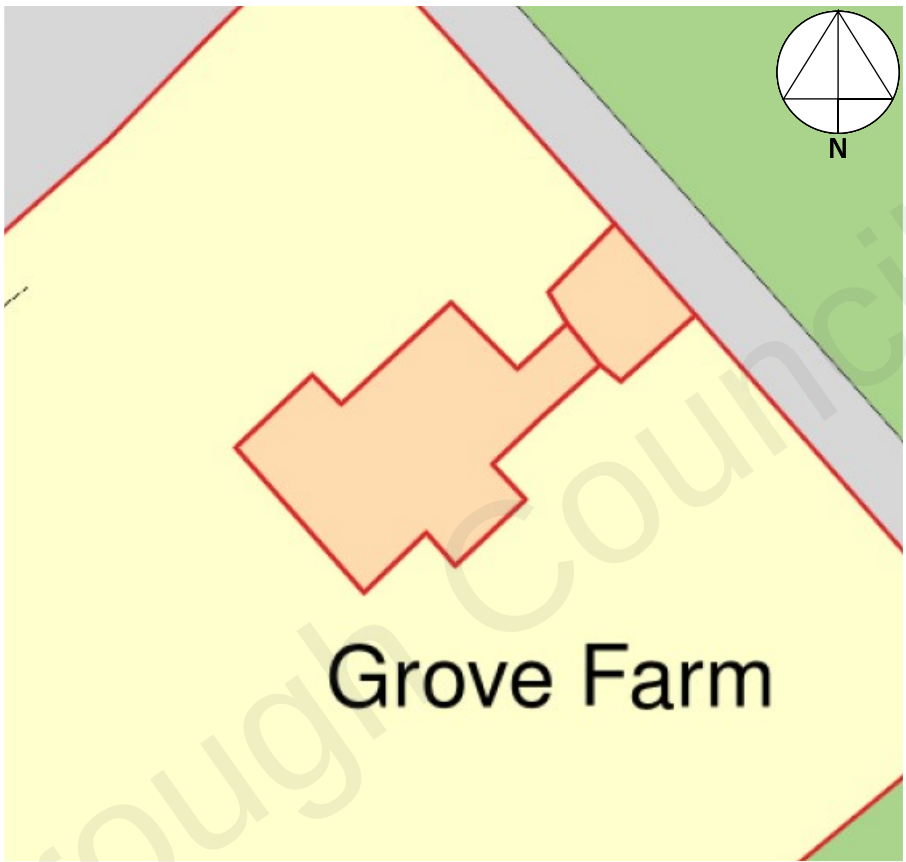

Location Plan. Scale 1:1,250 @A3

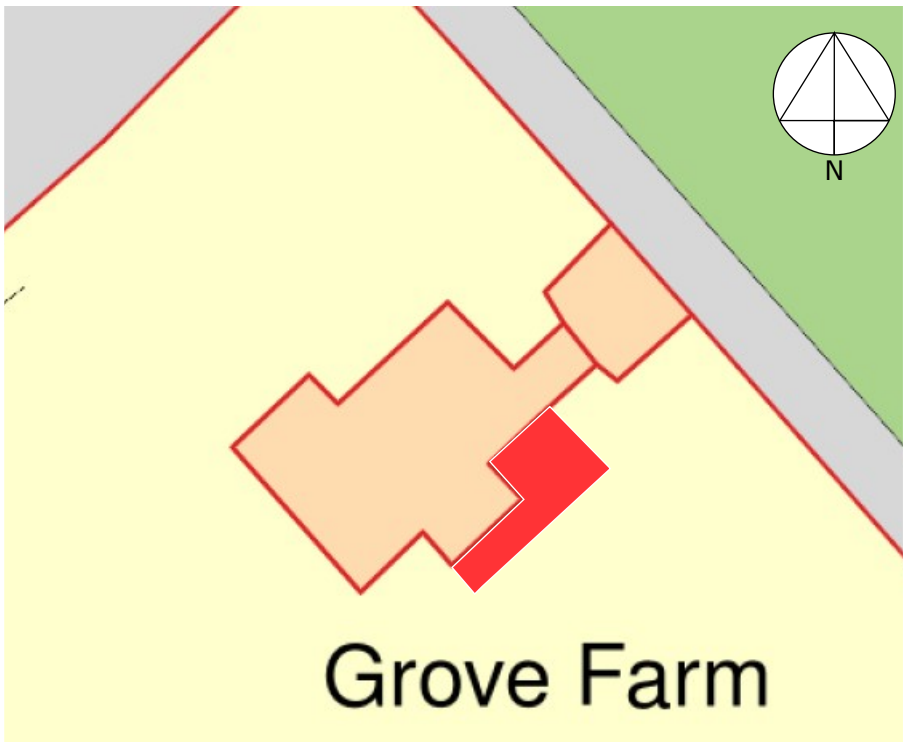

Block Plan. Existing. Scale 1:500

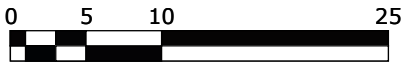

Block Plan. Proposed. Scale 1:500



This drawing is copyright of
MEOB Consulting Limited.

All dimensions to be verified on site before
construction.

Do not scale unless for planning application
purposes.

MEOB

MEOB Consulting Limited
13 Singlewell Road, Gravesend,
Kent, DA11 7PN

Project Name	
Grove Farm, off Gravesend Road, Higham, ME3 7HX	
Drawing Title	
LOCATION PLAN AND BLOCK PLAN	
Drawing Status	PLANNING
Drawn by	MB
Date	03/01/22
Drawing Name	
MEOB - GF - LPBP - 001	