



NOTE - ALL DETAILS AS PROVIDED AND
EXTRACTED FROM ASTON LAND SURVEYS
DETAILS AND DWG No AGR/2090/1

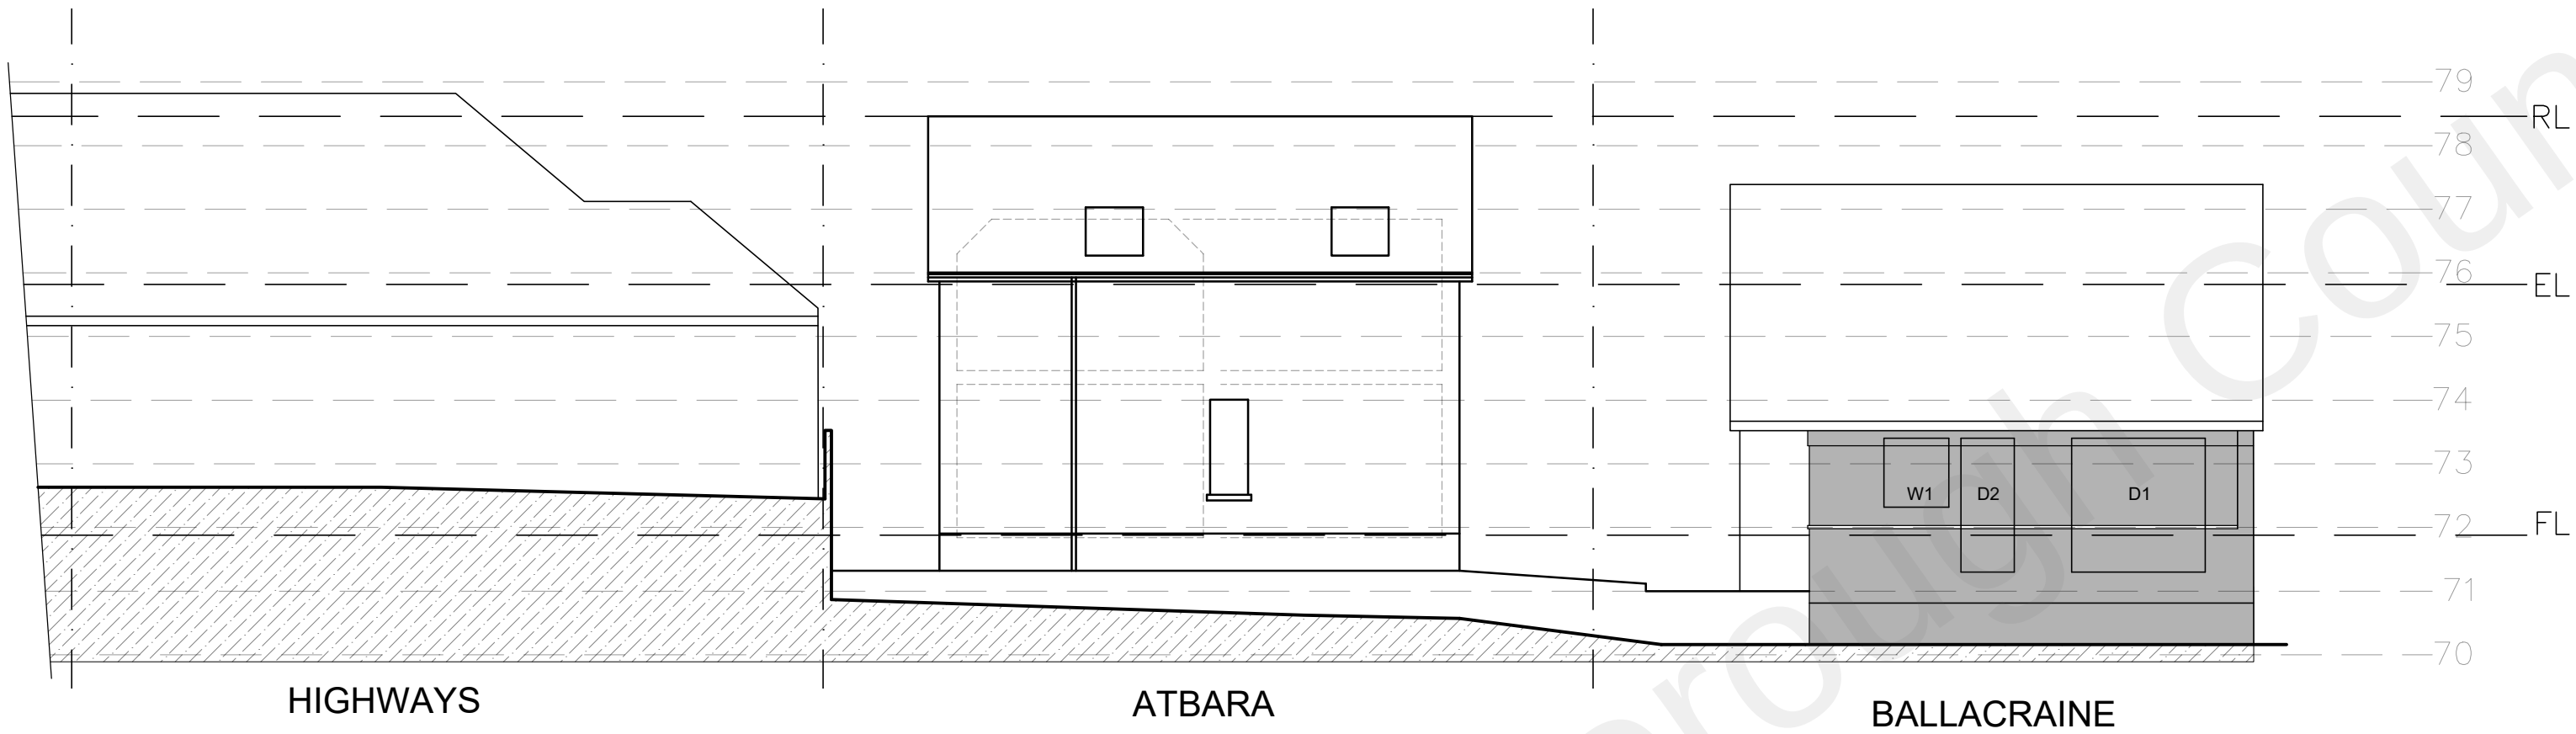


LEGEND TO BALLACRAINE
D1 - doors to lounge
D2 - door to kitchen
W1 - primary window to kitchen
W2 - secondary window to kitchen
W3 - window to bathroom (obscure glass)

extent of existing conservatory

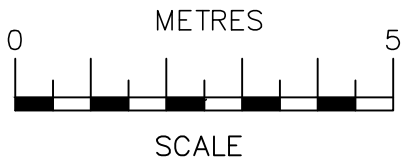

SCALE BAR @ 1:100

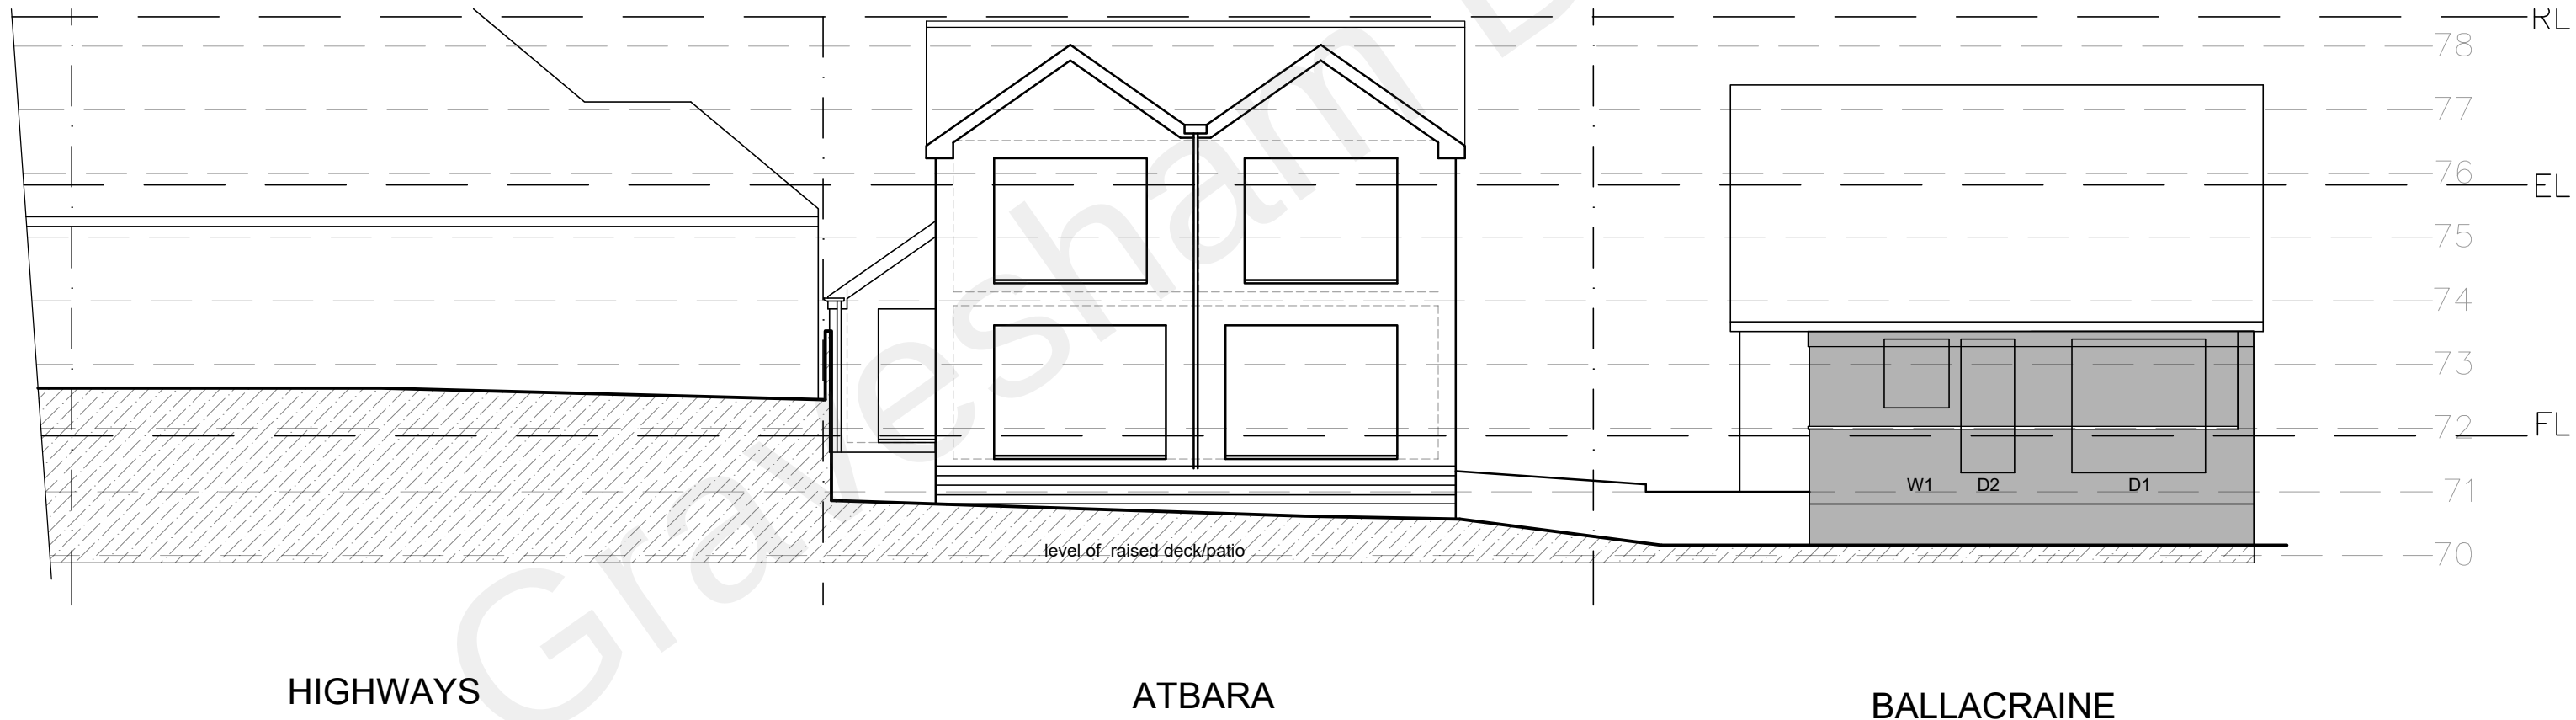

CROSS SECTION THROUGH SITE LOOKING SOUTH EAST AS EXISTING
(1:100)

CROSS SECTION THROUGH SITE LOOKING SOUTH EAST AS PROPOSED
(1:100)

07/03/22	A	Rear extension floor levels lowered
Date	No	Revision
Penfold Project Services		
Epmarket, Wrotham Road, Meopham, Kent, DA13 0JH Telephone: 01474 816690 e-mail: apenfold448@btinternet.com		
Job Title:	ATBARA GRAVESEND ROAD HIGHAM ROCHESTER KENT ME3 7EQ	
Dwg Title:	SECTIONS THROUGH SITE - 2 AS EXISTING & AS PROPOSED	
Scale:	1:100 @ A1	
Dwg No.:	07	
Date:	February 2022	