


FRONT GARDEN PROPOSED DRAWINGS



20 WHITE AVENUE
NORTHFLEET
KENT
DA11 7JB

DRAWING TO SCALE 1:100 ON A3

ALL DIMENSIONS IN mm

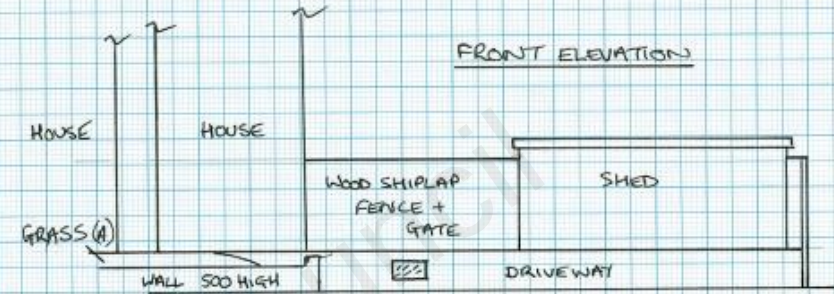

construction on driveway, to be permeable blockwork, installed to manufacturers instruction.

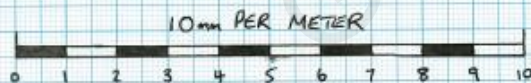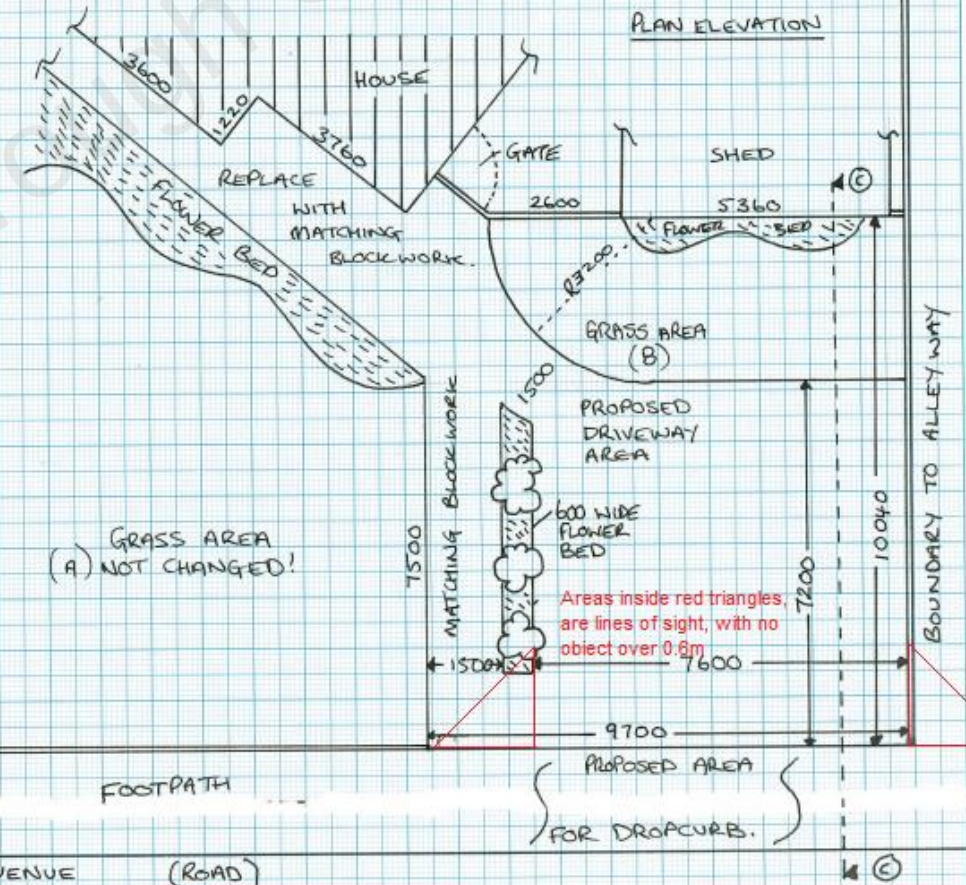

DRAWING NO.
20 WHITE 002