



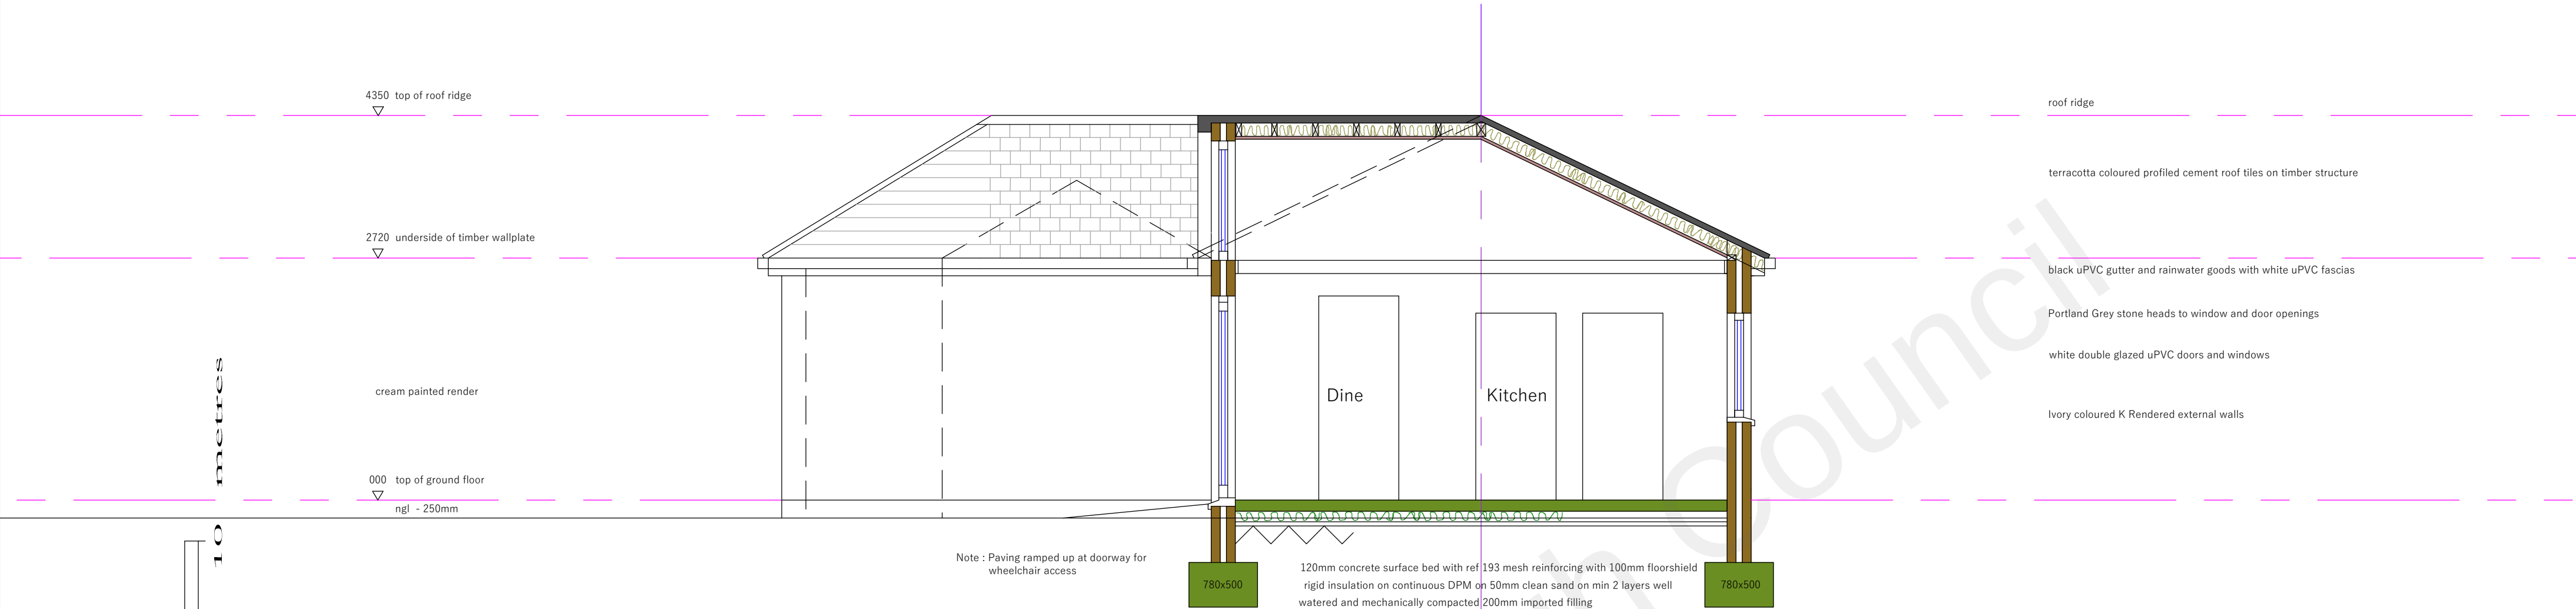


0 Section B - B
(proposed)

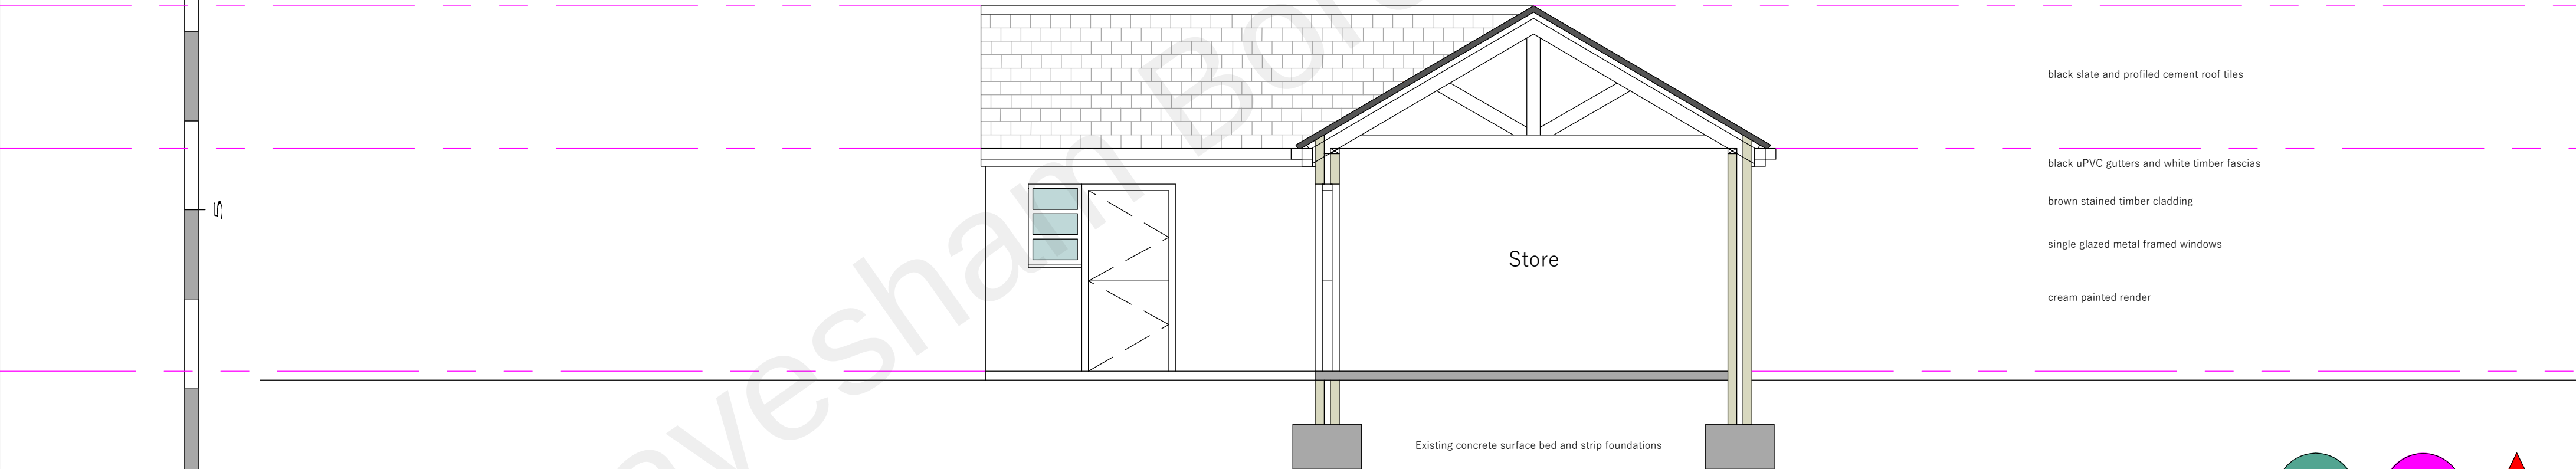

0 Existing Section A - A

0 Sections

PROJECT House Woodall PROJEK
Burghfield, Wrotham Road, Culverstone Green, Meopham DA13 0RF
Existing Stable Block Converted to 2 Bedroom Cottage

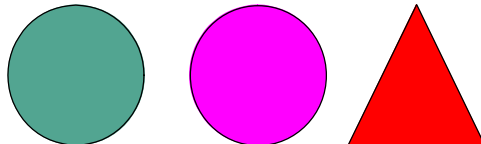
CHRISTOPHER
COWLEY AND
ASSOCIATES
079-86340719
c.cowley@tiscali.co.uk