
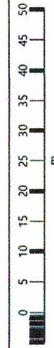


9 HAYNES ROAD, NORTHLEET.

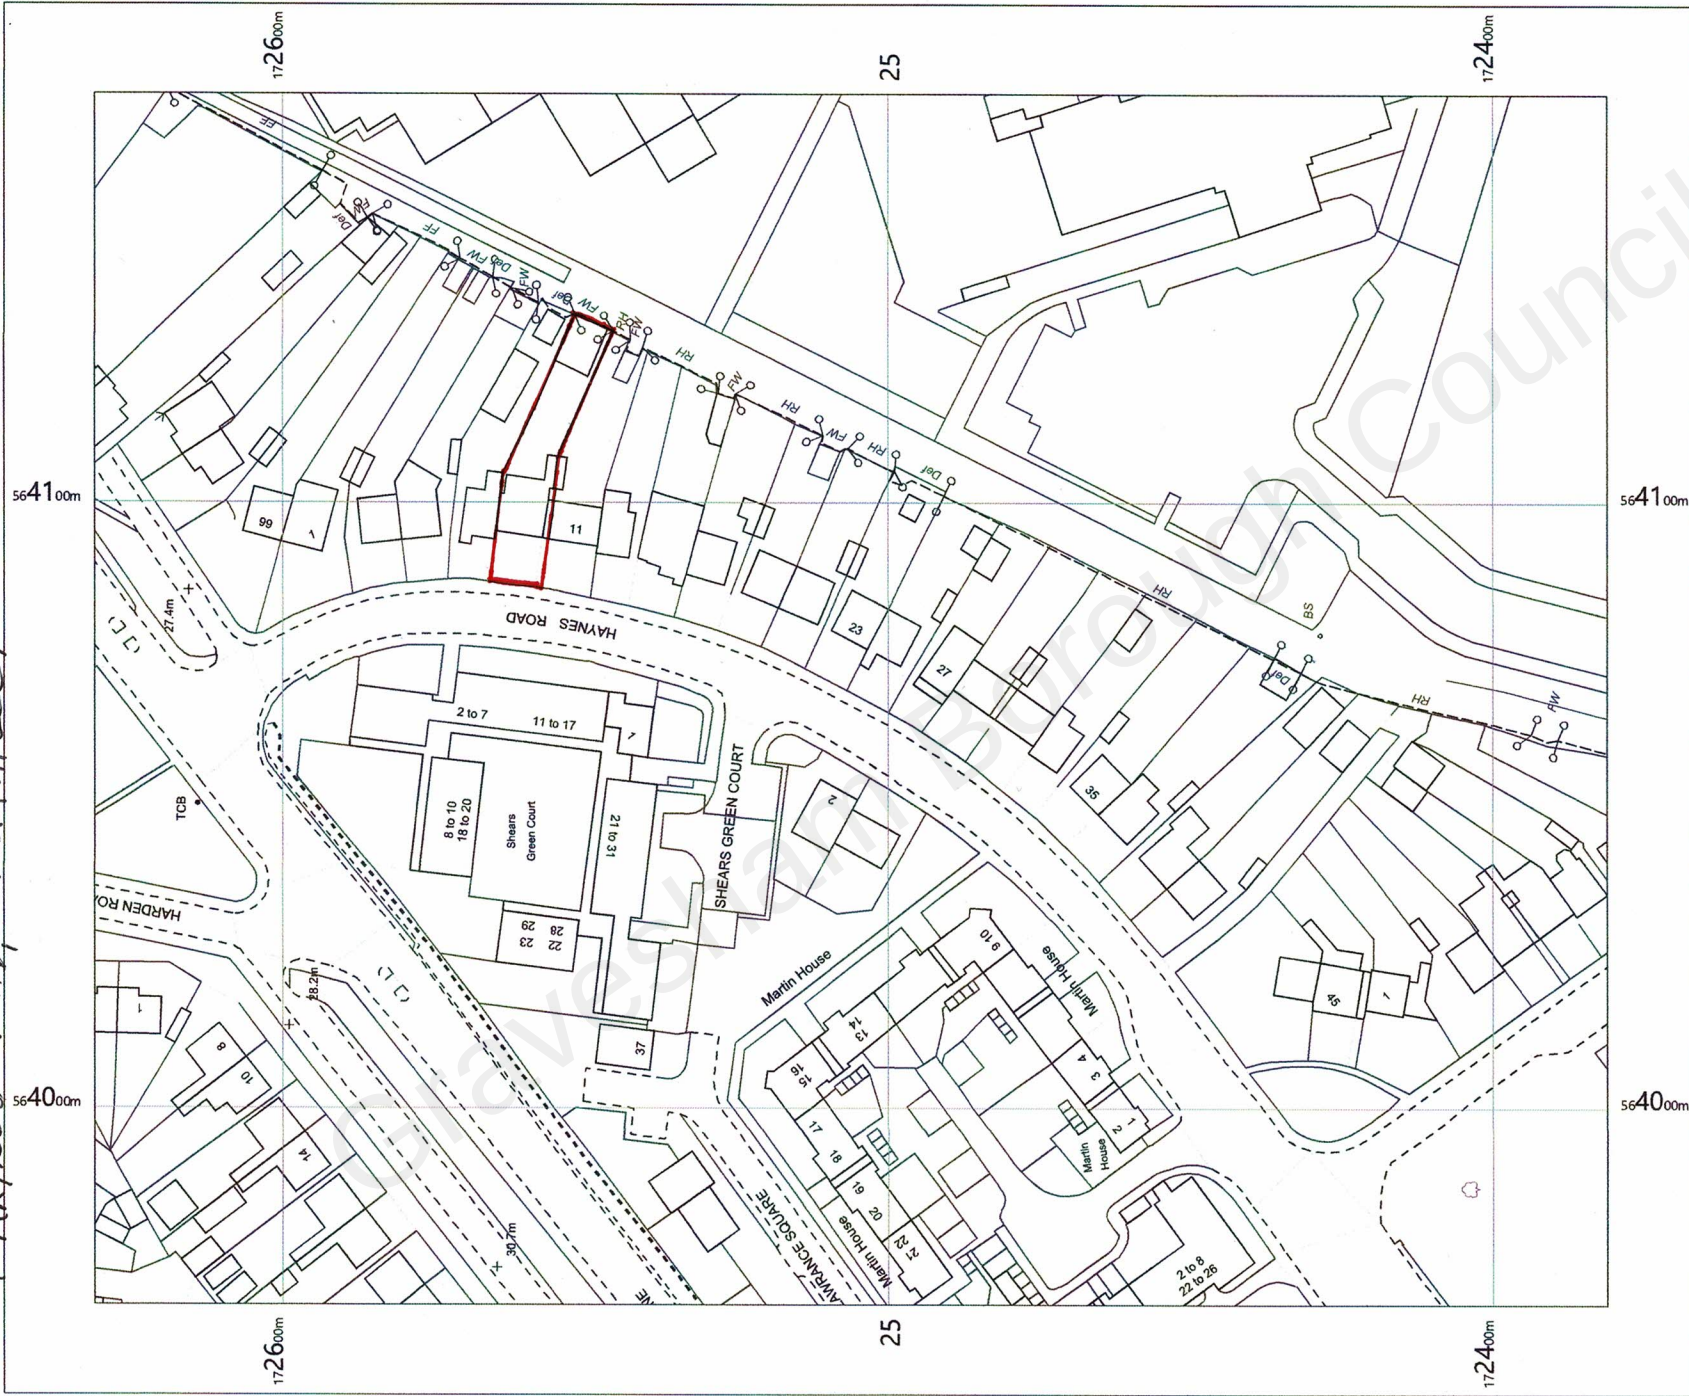

OS MasterMap 1250/2500/10000 scale
Monday, November 1, 2021, ID: CM-00999686
www.centremapslive.co.uk

1:1250 scale print at A4, Centre: 564067 E, 172506 N

© Crown Copyright Ordnance Survey. Licence no. 100019980



FOR A BETTER POINT OF VIEW