
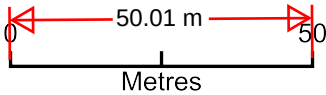


66 Milton Road - Location Plan

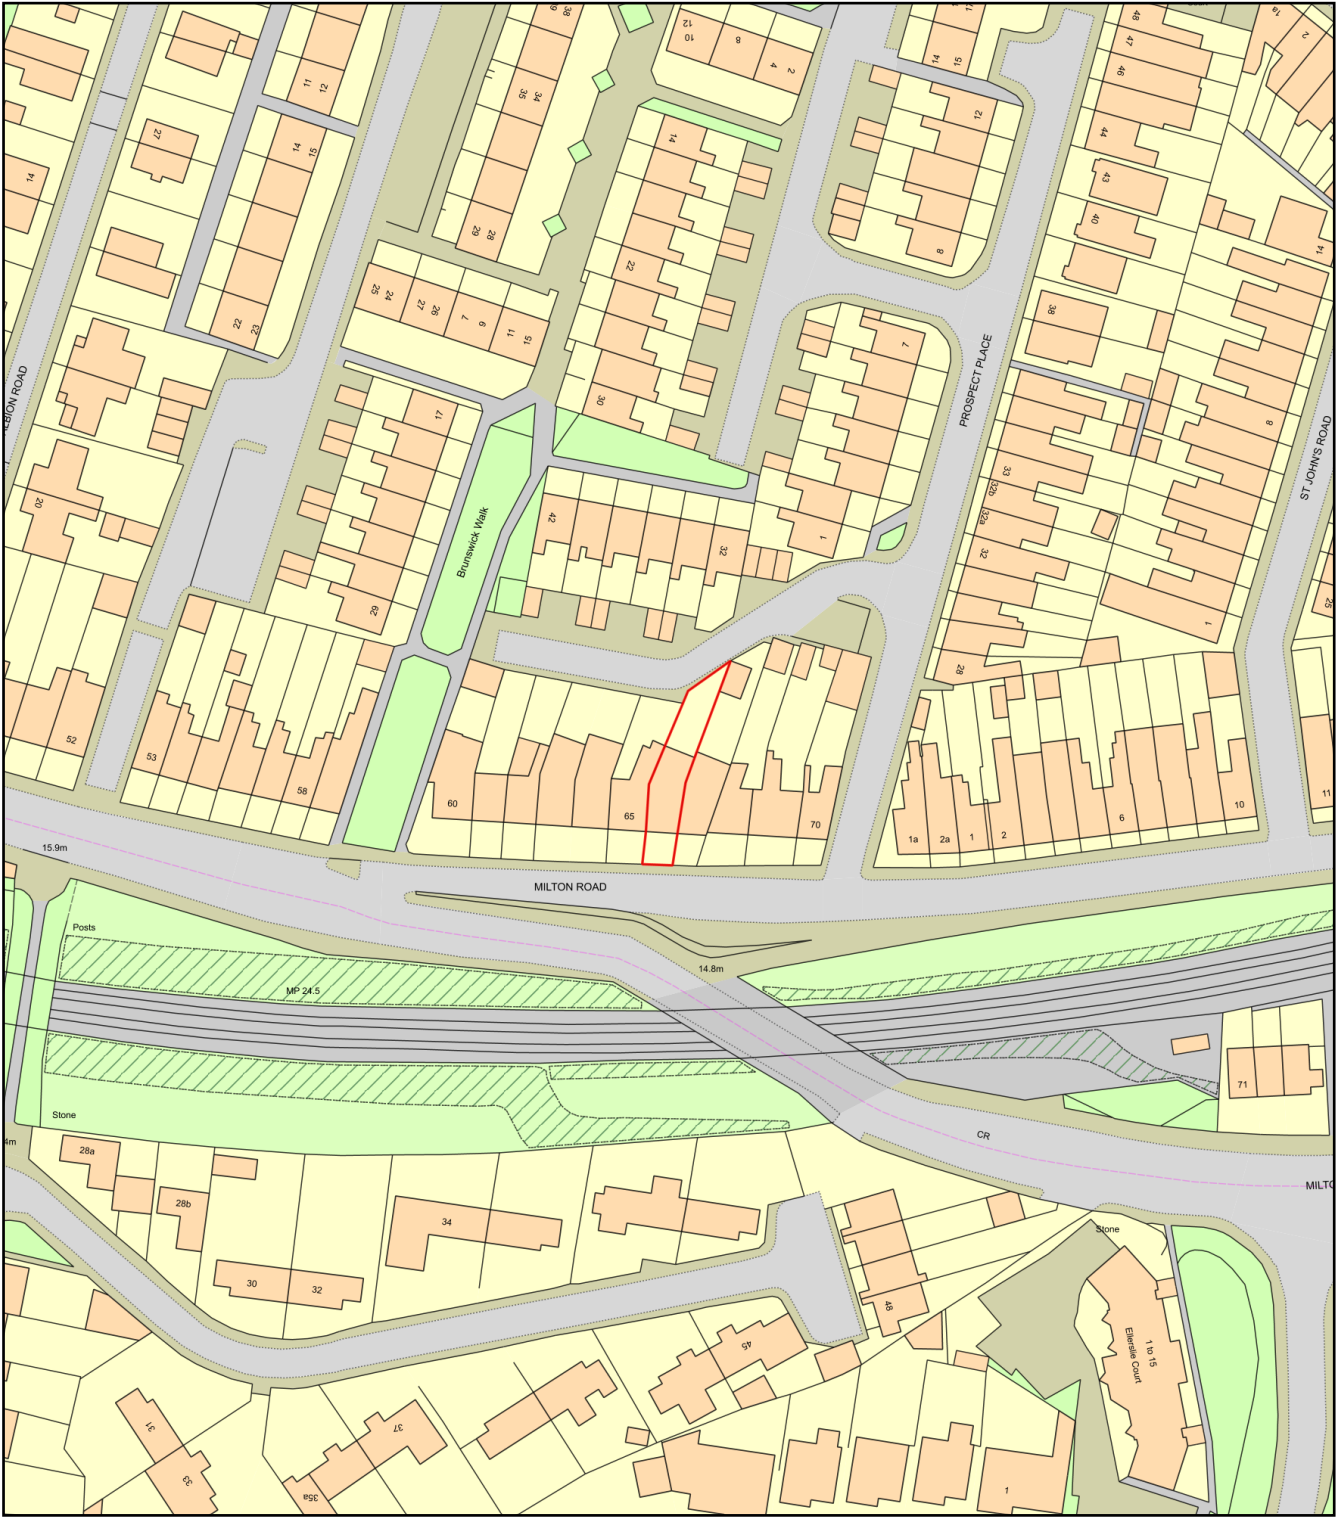

Date Produced: 13 Apr 2024
Plan Reference Number: TQRQM24104203737221
Scale: 1:1250 @ A4