

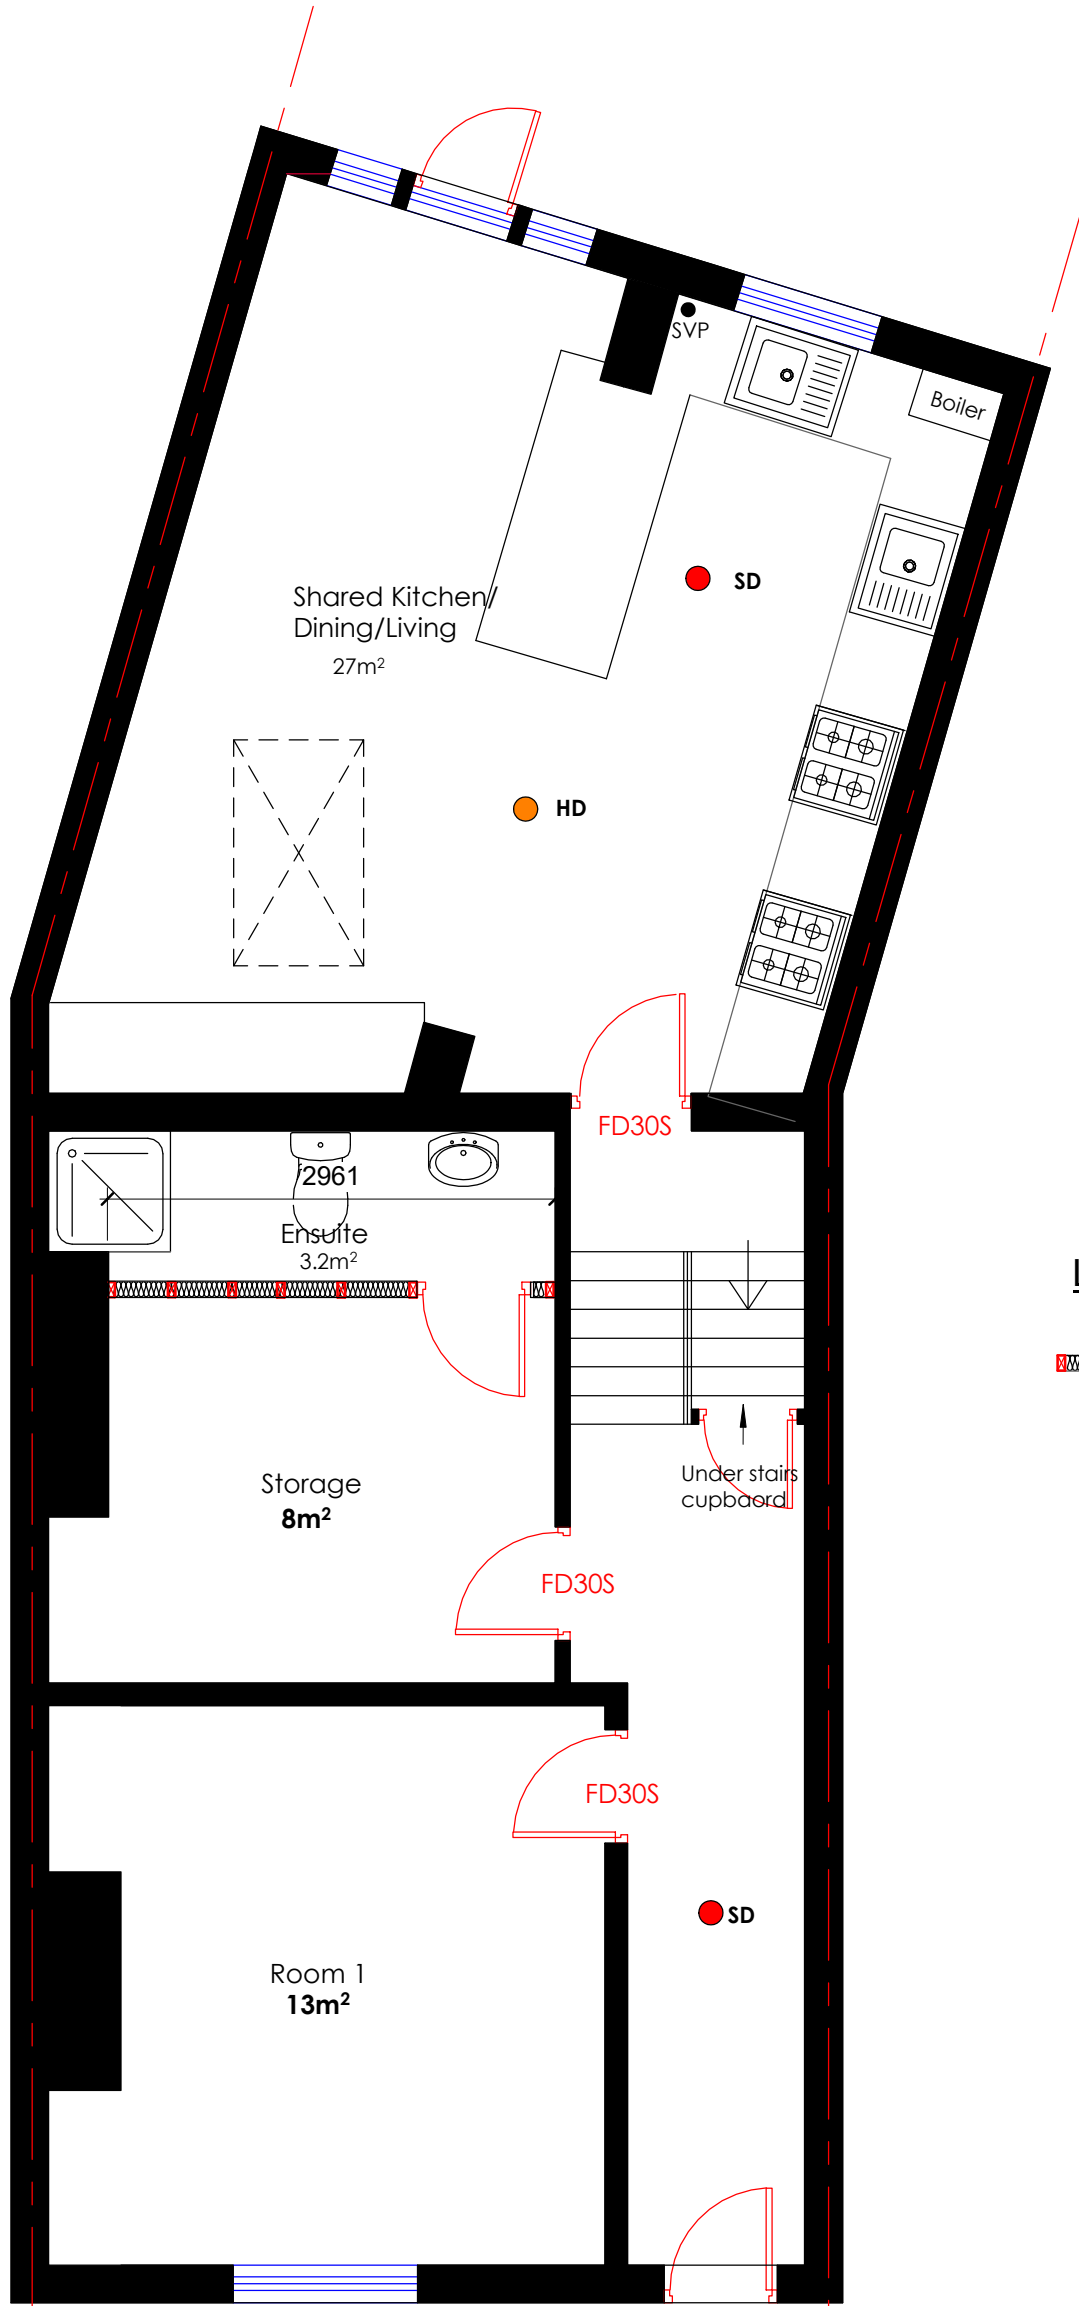


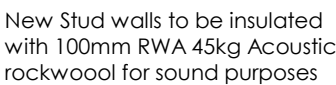

Proposed Basement Plan
1 : 50

LEGEND

-  Indicates 50mm x 100mm C24 Timber studs @400c/c
-  New Stud walls to be insulated with 100mm RWA 45kg Acoustic rockwool for sound purposes
-  Fire door with 30 minutes fire protection with self closing device
-  SD - Interlinked Smoke alarm system. The smoke detection system to be grade LD2.
-  HD - Heat Detector

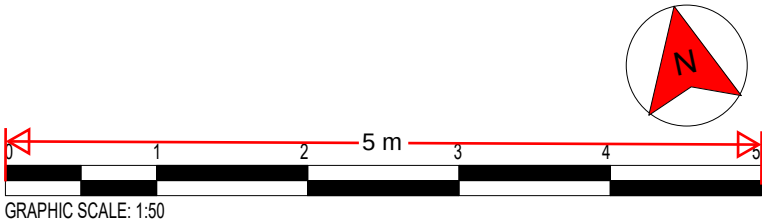

NOTE

1. ALL MEASUREMENTS TO BE CONFIRMED ON SITE
2. ALL DRAWINGS AND DETAILS TO BE READ IN CONJUNCTION WITH RELEVANT DOCUMENTS AND SPECIFICATIONS
3. NOTE: ANY VARIATIONS TO DETAIL MUST BE DISCUSSED WITH BUILDING CONTROL OFFICER AND ENGINEER

66 Milton Rd, Gravesend DA12 2PJ	Client		REF	REV
	Mr S Luthra			
Proposed Basement Plan	Date	Sheet number	Scale (@ A3)	
	APR 2024	COL/66MR/SD101	1 : 50	
	Drawn	Sanaa Designs		
	MMK	Email - sanaadesigns@outlook.com		
	Checked by	Mobile - 07583 437570		
	TK			