


Notes: Notes: All Figured Dimensions To Be Checked
On Site Prior To Construction.
All Copyright Reserved to Sutton Architects Ltd.





Front N/E Elevation @
1:50



Side N/W Elevation @
1:50

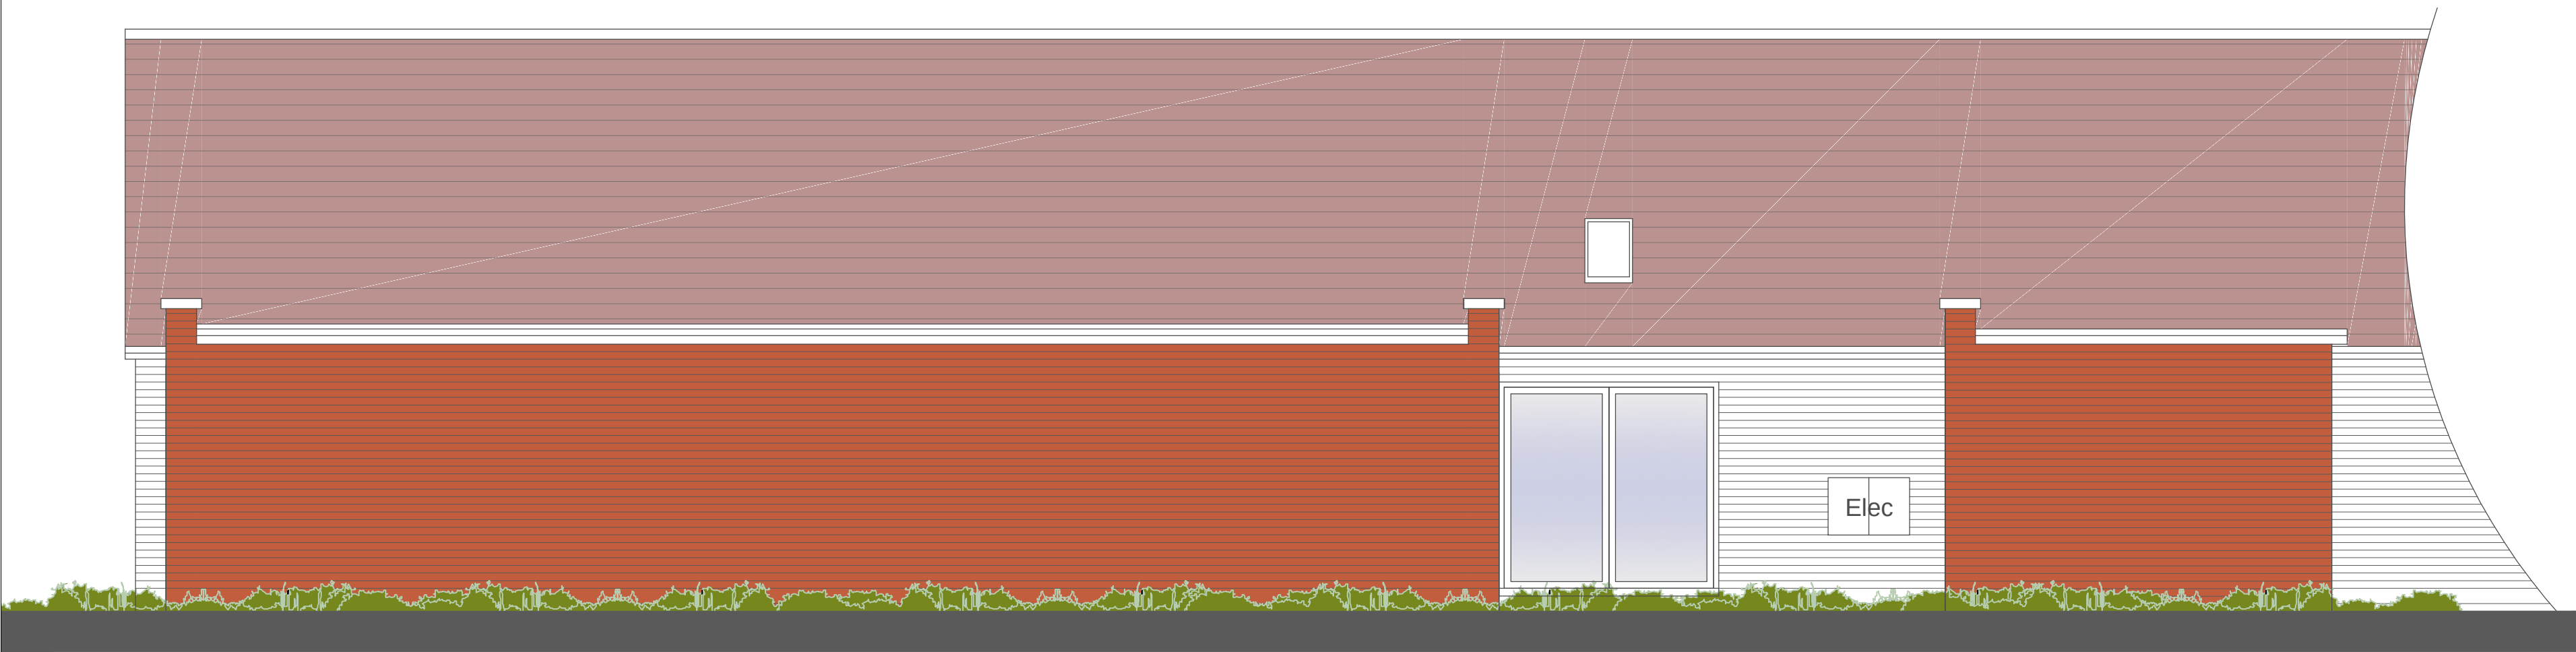

Rear S/W Elevation @
1:50

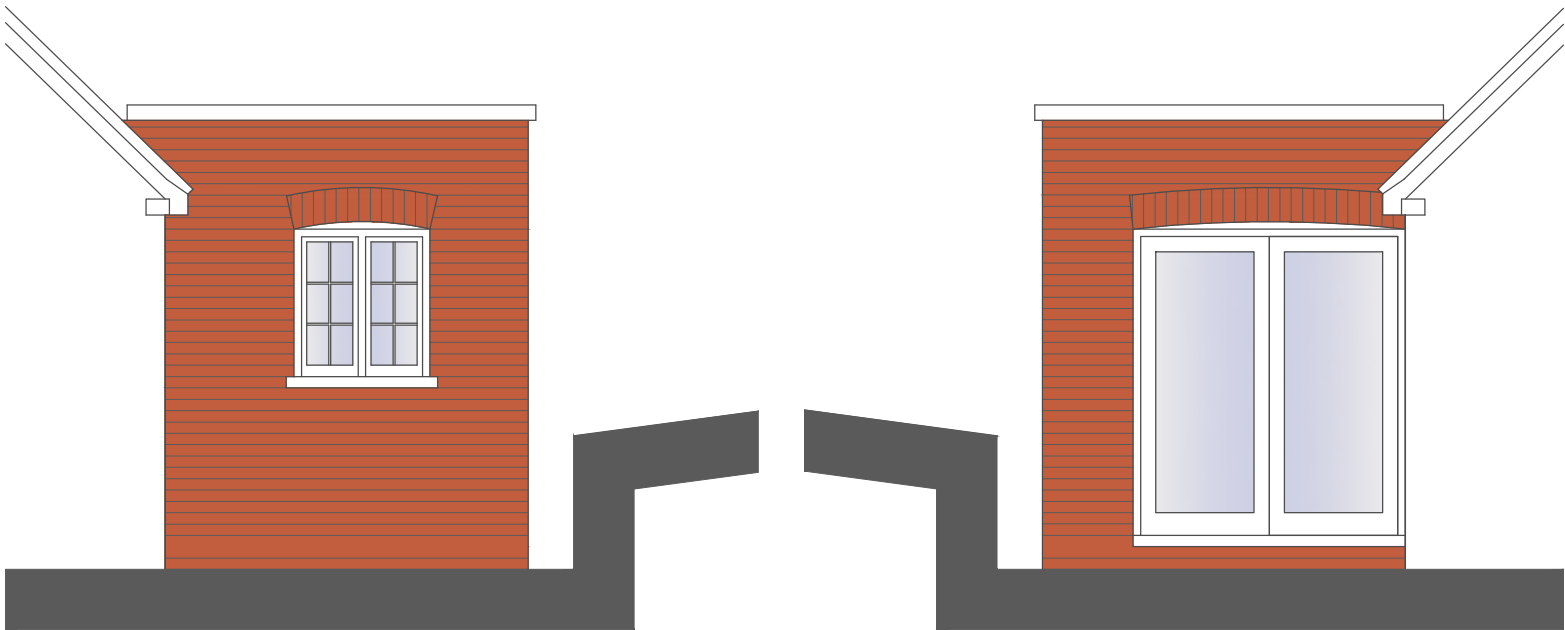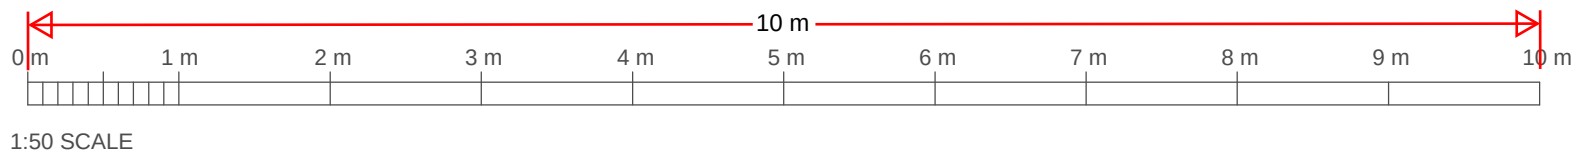

Courtyard N Elevation @
1:50

Courtyard S Elevation @
1:50

Rev	Date	Comments
Client		
Mr & Mrs B Fletcher		
Project		
Beech Stables		
2 Ifield Farm		
Ifield		
Kent		
DA123HE		
Title		
Proposed Elevations		
Project No.		Date
PD04		Sept 25
Drawing No.		Revision
PD04		D
Scale		Drawn
1:50 @ A1		AR
		Check



Orchard House
Stone in Oxney
Tenterden
Kent
TN30 7JR
Phone: 07793836977
Info@suttonarchitect.co.uk
www.suttonarchitect.co.uk