


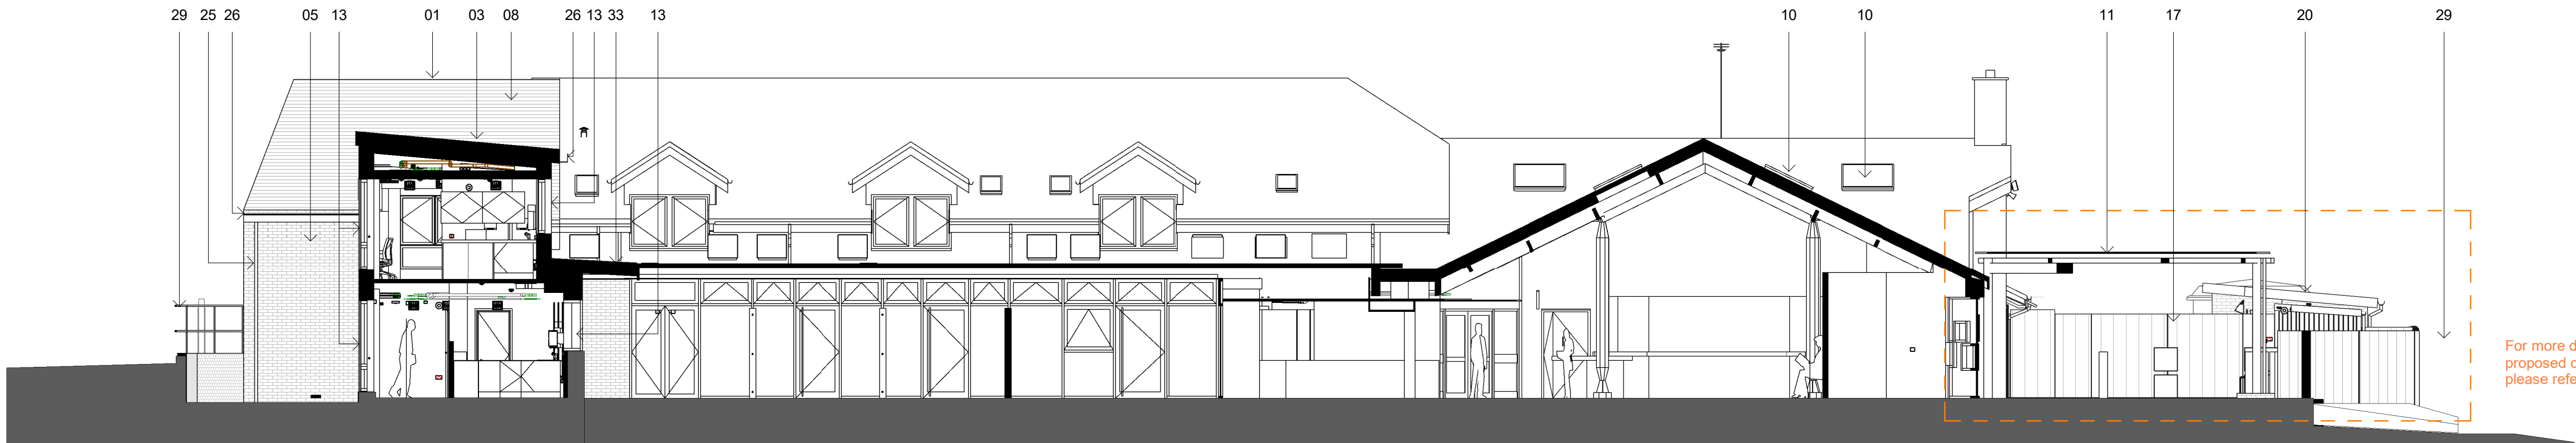

1 Proposed Section A-A
1 : 100



2 Proposed Section B-B
1 : 100



3 Proposed Section C-C
1 : 100



4 Proposed Section D-D
1 : 100

Notes

Landscape & boundary treatment - Please refer to landscape architects information

Legend

- Proposed Out Patient Extension
- Proposed In Patient Extension
- Proposed 'Link'
- Proposed Plant Area & Fire Escape Stair
- Brick type 1
- Brick type 2
- Cladding - Metal standing seam zinc
- Roof type 1 - Tiles
- Roof type 2 - Metal standing seam zinc
- New roof lights
- New canopy - subject to specialist design
- Windows/doors to IPU bedrooms - with acoustic air vents and access to garden
- New glazed doors/windows
- New vent extract grille
- Recessed brick panel
- New fencing
- New gate(s)
- Reception/ Nurses Station call point
- Existing cycle hoops (x3)
- Proposed Service Store Outbuilding
- Proposed Workshop & Storage Outbuilding
- New opaque glass/ film (to areas indicated/ shaded)
- New Automatic Opening Vent (smoke egress)
- Proposed louvres to plant room
- PPC Aluminium Rain Water Pipe
- PPC Aluminium Gutter
- Fire escape door
- PPC Aluminium window framing
- Boundary & edge treatment to landscape architect's design
- Waste Store doors
- Store / Workshop doors
- Bollards
- New Flat Roof
- Acoustic air vents (installed to existing walls)
- New glazed doors to bedroom
- New ventilation ductwork
- Relocated plant
- Roof type 3 - Single Ply membrane with applied standing seams
- Cycle and Waste Store - covered (metal roof), steel framed and clad with timber, complete with aluminium fascia/ soffits and rainwater goods.
- PVCu rainwater goods, fascia's and soffits.

For more detail & confirmation of proposed changes to the rear access please refer to application XXXXXX

P7	XX/06/2023	Planning Issue (DRAFT)	SR
P6	05/11/2021	Planning 573 Application Issue	MB
P5	17/02/2020	Issue for information	NF
P4	17/07/2019	Planning Issue	NF
P3	27/06/2019	Issue for review & comment	NF
P2	31/01/2019	Issue for information - Updates to IPU & Out Patient Extensions following Pre-Application feedback	NF
P1	15/01/2019	GA Issue	NF
Rev	Date	Description	Drwn



r h partnership architects
28 Foundry Street Brighton BN1 4AT
T 01273 645220
www.rhpartnership.co.uk
brighton@rhpartnership.co.uk

Project
Ellenor Hospice

Drawing
Proposed Sections

Project	originator	volume	level	type	role	number	revision
EH001-RHP-ZZ-XX-DR-A-						2201	P7
Scales)	RHP Project	First Issued	Drwn	Chad			
1 : 100@A1		15/01/2019	NF	NH			
Status							Suitability
Planning							S2

0 1 2 3 4 5
Scale (metres) 1:100