






1 Proposed South Elevation
1 : 100

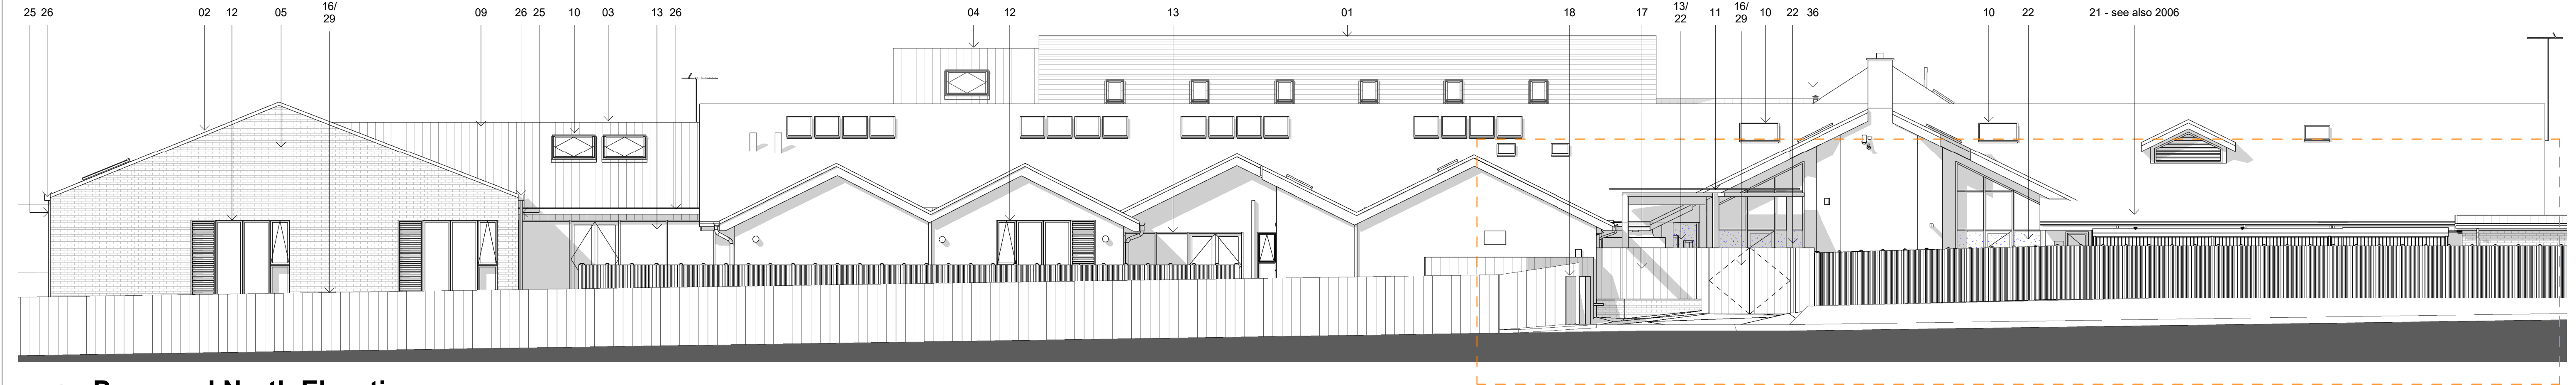

2 Proposed North Elevation
1 : 100

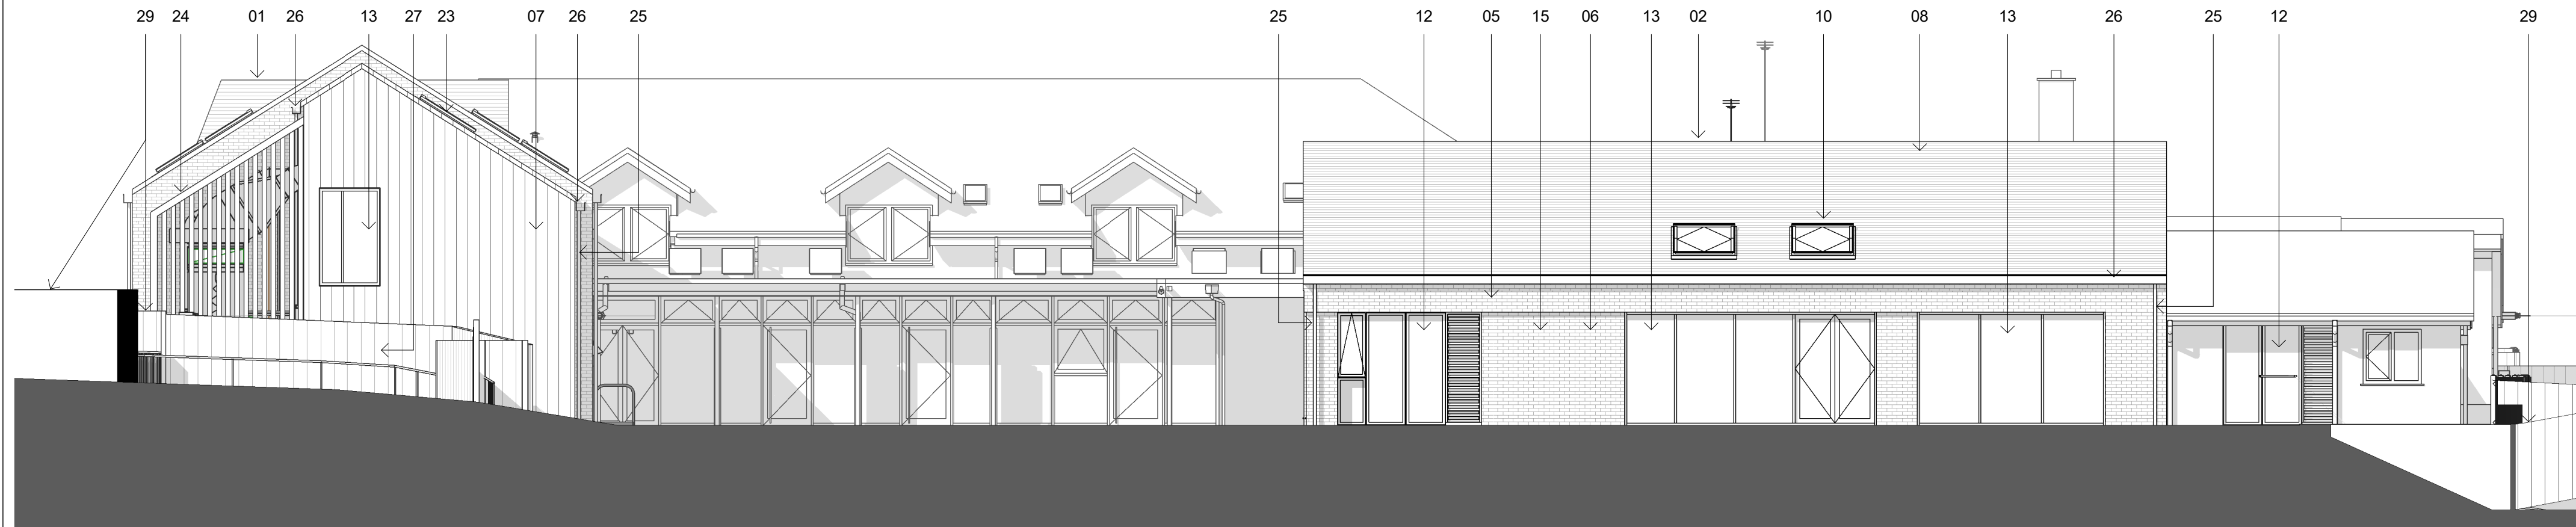

3 Proposed East Elevation
1 : 100

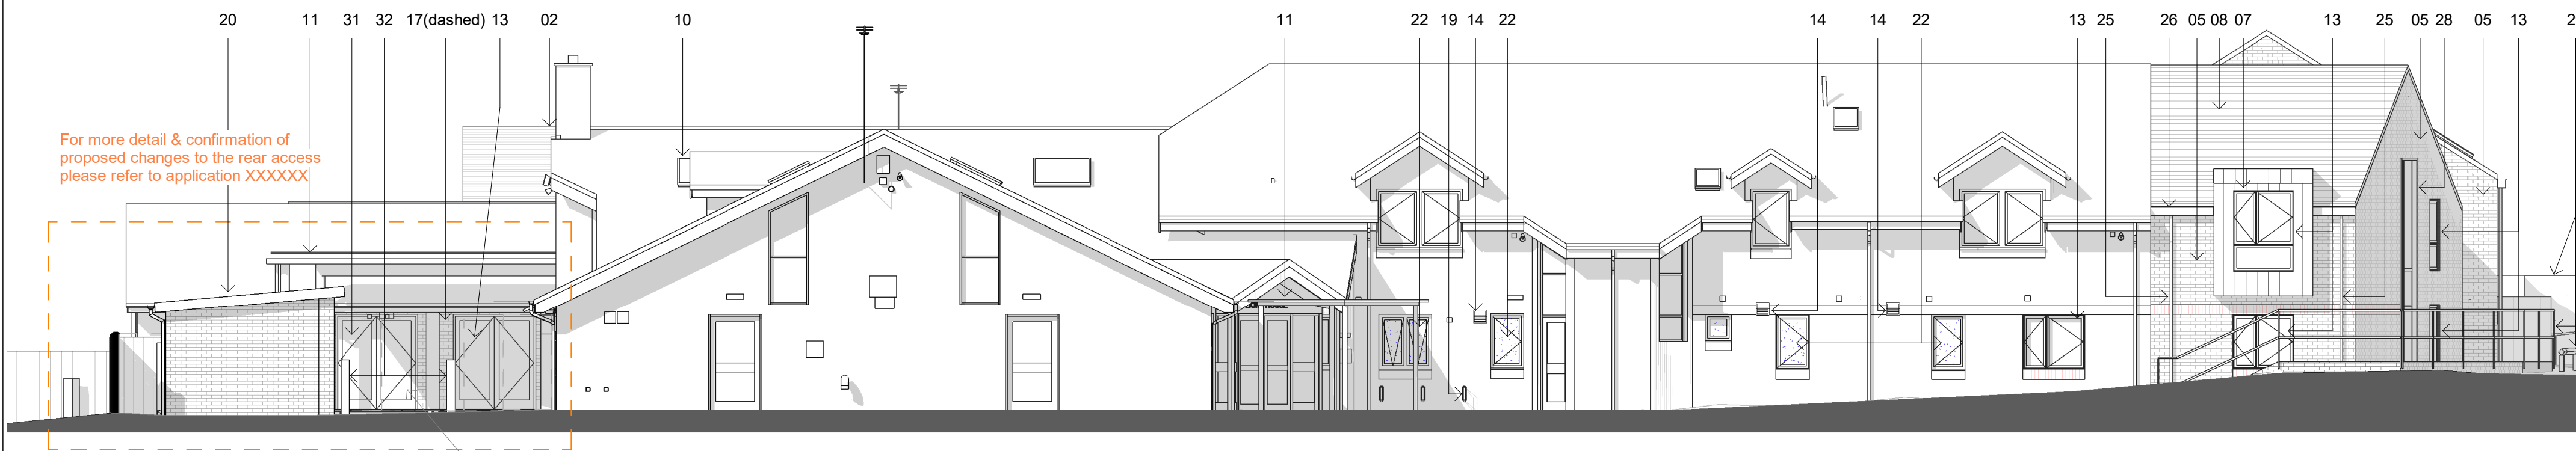

4 Proposed West Elevation
1 : 100

- Legend**
- Proposed Out Patient Extension
 - Proposed In Patient Extension
 - Proposed 'Link'
 - Proposed Plant Area & Fire Escape Stair
 - Brick type 1
 - Brick type 2
 - Cladding - Metal standing seam zinc
 - Roof type 1 - Tiles
 - Roof type 2 - Metal standing seam zinc
 - New roof lights
 - New canopy - subject to specialist design
 - Windows/doors to IPU bedrooms - with acoustic air vents and access to garden
 - New glazed doors/windows
 - New vent extract grille
 - Recessed brick panel
 - New fencing
 - New gate(s)
 - Reception/ Nurses Station call point
 - Existing cycle hoops (x3)
 - Proposed Service Store Outbuilding
 - Proposed Workshop & Storage Outbuilding
 - New opaque glass/ film (to areas indicated/ shaded)
 - New Automatic Opening Vent (smoke egress)
 - Proposed louvres to plant room
 - PPC Aluminium Rain Water Pipe
 - PPC Aluminium Gutter
 - Fire escape door
 - PPC Aluminium window framing
 - Boundary & edge treatment to landscape architect's design
 - Waste Store doors
 - Store / Workshop doors
 - Bollards
 - New Flat Roof
 - Acoustic air vents (installed to existing walls)
 - New glazed doors to bedroom
 - New ventilation ductwork
 - Relocated plant
 - Roof type 3 - Single Ply membrane with applied standing seams
 - Cycle and Waste Store - covered (metal roof), steel framed and clad with timber, complete with aluminium fascia/ soffits and rainwater goods.
 - PVCu rainwater goods, fascia's and soffits.

For more detail & confirmation of proposed changes to the rear access please refer to application XXXXXX

P9	XX/06/2023	Planning Issue (DRAFT)	SR
P8	11/11/2021	Planning S73 Application Issue	MB
P7	09/11/2021	Planning S73 Application Issue	MB
P6	05/11/2021	Planning S73 Application Issue	MB
P5	17/02/2020	Issue for information	NF
P4	17/07/2019	Planning Issue	NF
P3	27/06/2019	Issue for review & comment	NF
P2	31/01/2019	Issue for information - Updates to IPU & Out Patient Extensions following Pre-Application feedback	NF
P1	15/01/2019	GA Issue	NF
Rev	Date	Description	Drwn



r h partnership architects
28 Foundry Street Brighton BN1 4AT
T 01273 645220
www.rhpartnership.co.uk
brighton@rhpartnership.co.uk

Project
Ellenor Hospice

Drawing
Proposed Elevations

Project	originator	volume	level	type	role	number	revision
EH001-RHP-ZZ-XX-EL-A-						2101	P9
Scales)	RHP Project	First Issued	Drwn	Chad			
1 : 100@A1		15/01/2019	NF	NH			
Status							Suitability
Planning							S2

0 1 2 3 4 5
Scale (metres) 1:100