

Notes

Landscape & boundary treatment - Please refer to landscape architects information

Legend

1. Proposed Out Patient Extension
2. Proposed In Patient Extension
3. Proposed 'Link'
4. Proposed Plant Area & Fire Escape Stair
5. Brick type 1
6. Brick type 2
7. Cladding - Metal standing seam zinc
8. Roof type 1 - Tiles
9. Roof type 2 - Metal standing seam zinc
10. New roof lights
11. New PPC glass canopy
12. Windows/doors to IPU bedrooms - with acoustic air vents and access to garden
13. New glazed doors/windows
14. New vent extract grille
15. Recessed brick panel
16. New fencing
17. New gate(s)
18. Reception/ Nurses Station call point
19. Existing cycle hoops (x3)
20. Proposed Service Store Outbuilding
21. Proposed Workshop & Storage Outbuilding
22. New opaque glass/ film (to areas indicated/ shaded)
23. New Automatic Opening Vent (smoke egress)
24. Proposed louvres to plant room
25. PPC Aluminium Rain Water Pipe
26. PPC Aluminium Gutter
27. Fire escape door
28. PPC Aluminium window framing
29. Boundary & edge treatment to landscape architect's design
30. Waste Store doors
31. Store / Workshop doors
32. Bollards
33. New Flat Roof
34. Acoustic air vents (installed to existing walls)
35. New glazed doors to bedroom
36. New ventilation ductwork
37. Relocated plant

P0299 Ellenor Hospice

June 2023

KEY - Amendments to current approved drawing 2201 Rev P6

a - Slight increase in roof/ridge height
Justification: design development, to suit construction & fire protection detailing.

b - Ventilation ductwork omitted
Justification: mechanical ventilation no longer required.

c - Minor amendments to door/glazing arrangement
Justification: design development and/ or to achieve building control compliance

d - Rainwater pipe arrangement amended
Justification: design development- to ensure existing flat roof is adequately drained.

e - Wall finish changed to brickwork (was zinc cladding)
Justification: for buildability reasons.

f - Window cill height raised
Justification: for buildability reasons- to ensure a robust waterproofing detail is achieved.

P6	05/11/2021	Planning S73 Application Issue	MB
P5	17/02/2020	Issue for information	NF
P4	17/07/2019	Planning Issue	NF
P3	27/06/2019	Issue for review & comment	NF
P2	31/01/2019	Issue for information - Updates to IPU & Out Patient Extensions following Pre-Application feedback	NF
P1	15/01/2019	GA Issue	NF
Rev	Date	Description	Drwn

r h partnership architects
30-31 Foundry Street Brighton BN1 4AT
T 01273 645220
www.rhpartnership.co.uk
brighton@rhpartnership.co.uk

Project
Ellenor Hospice

Drawing
Proposed Sections

Project originator volume level type role number revision
P0299-RHP-ZZ-XX-DR-A- 2201 P6

Scales) RHP Project First Issued Drwn Chkd
1 : 100@A1 15/01/2019 NF NH

Status Suitability
Planning S2


1 Proposed Section A-A

1 : 100




2 Proposed Section B-B

1 : 100

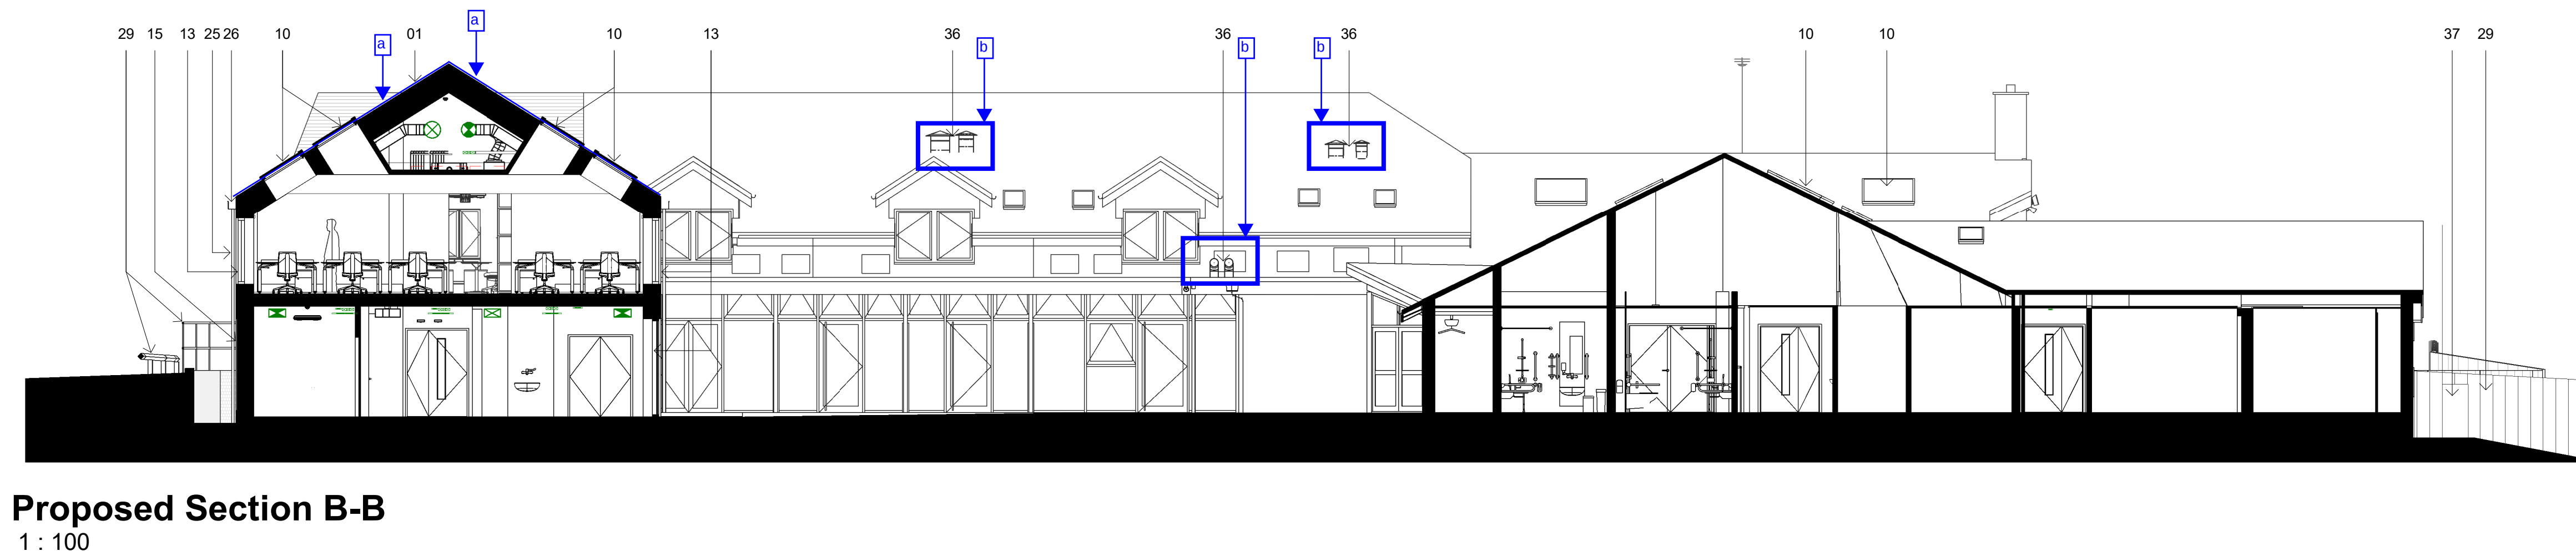


3 Proposed Section C-C

1 : 100

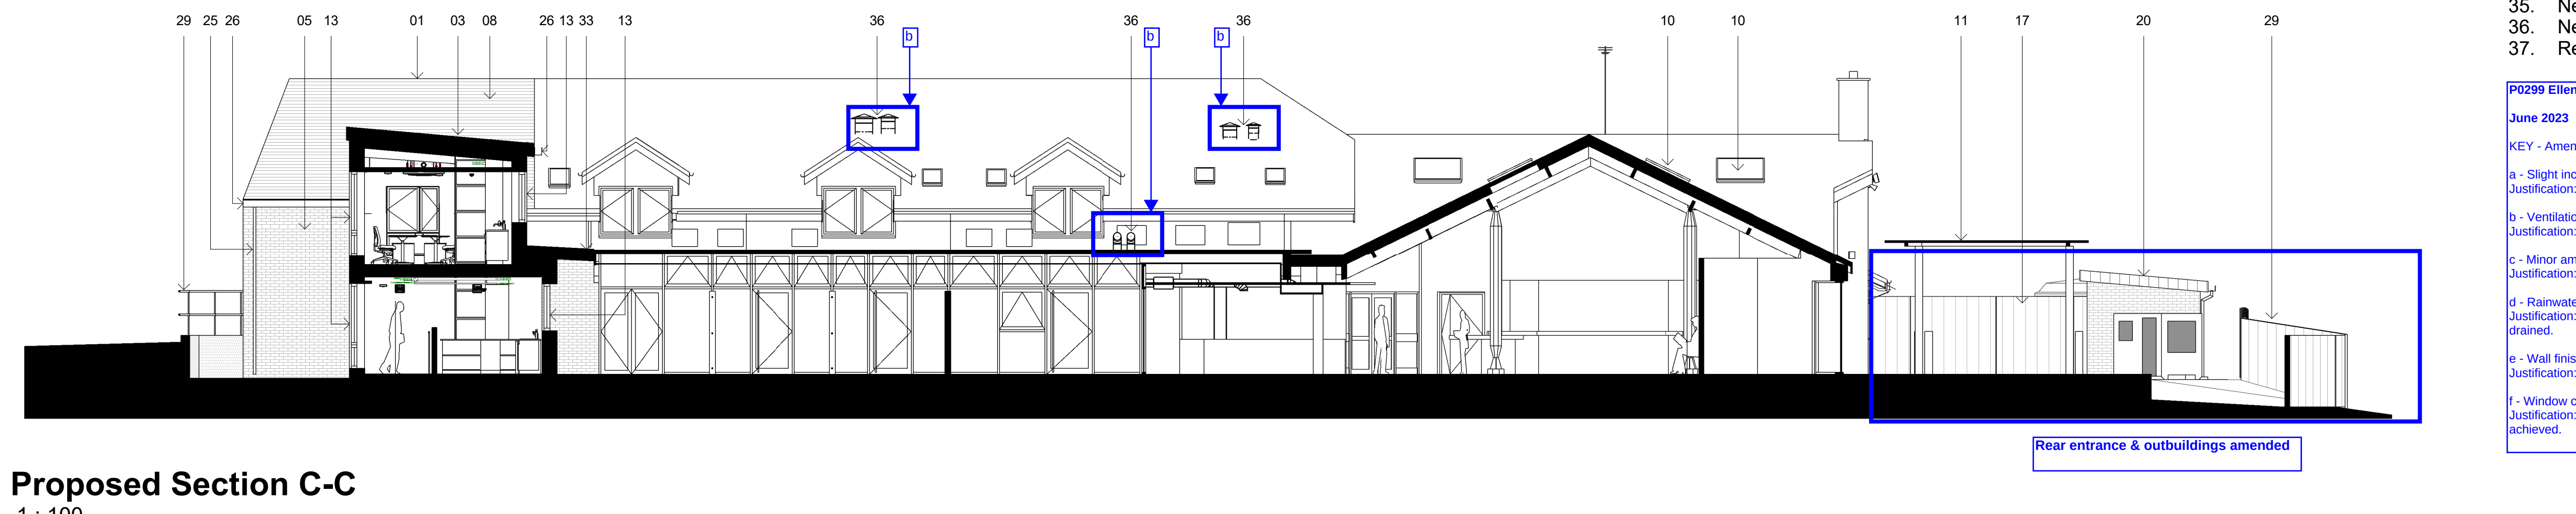

4 Proposed Section D-D

1 : 100

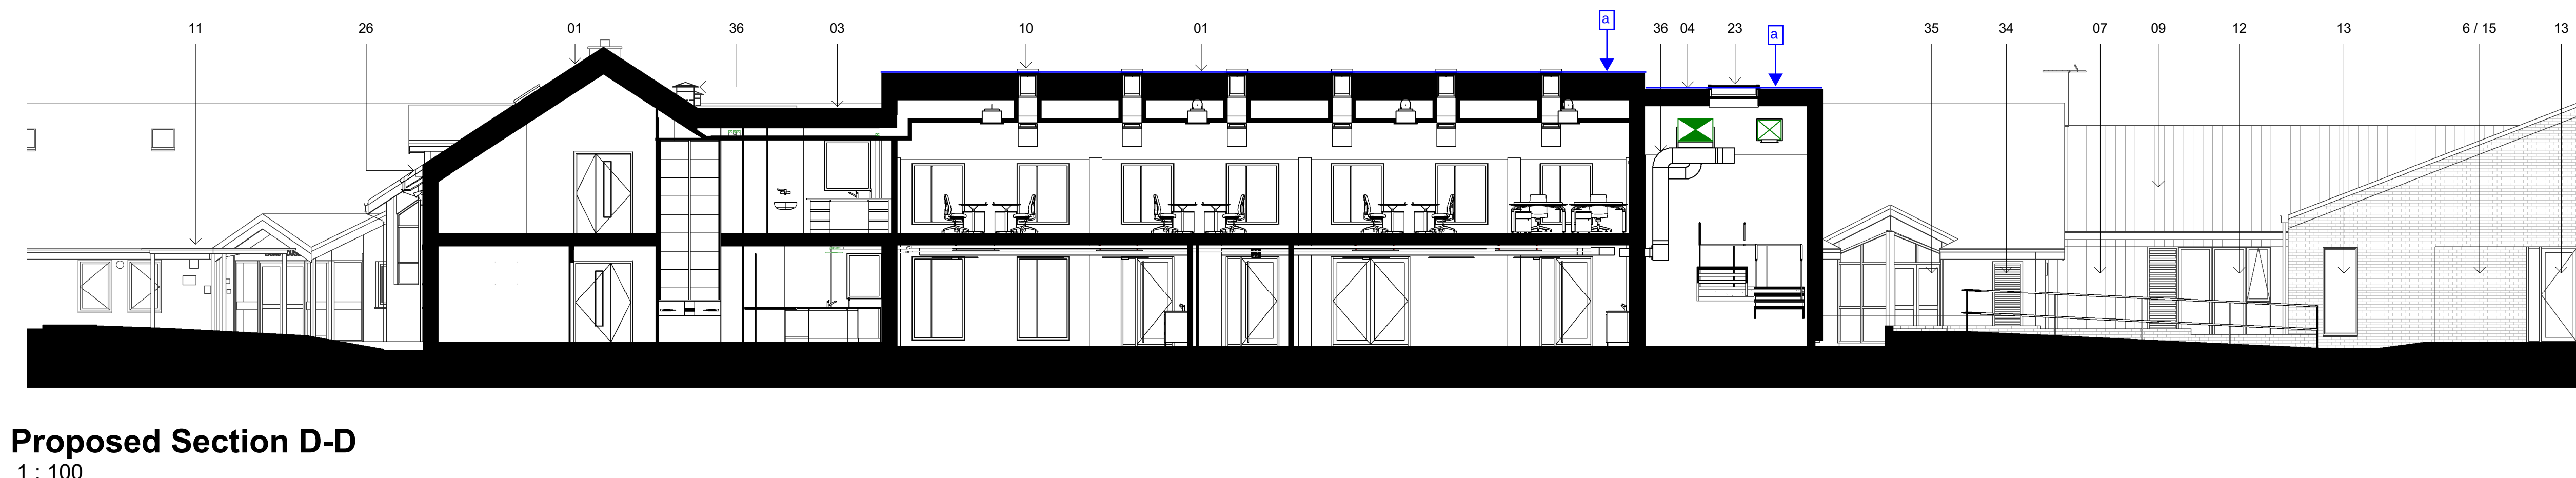

0 1 2 3 4 5
Scale (metres) 1:100