



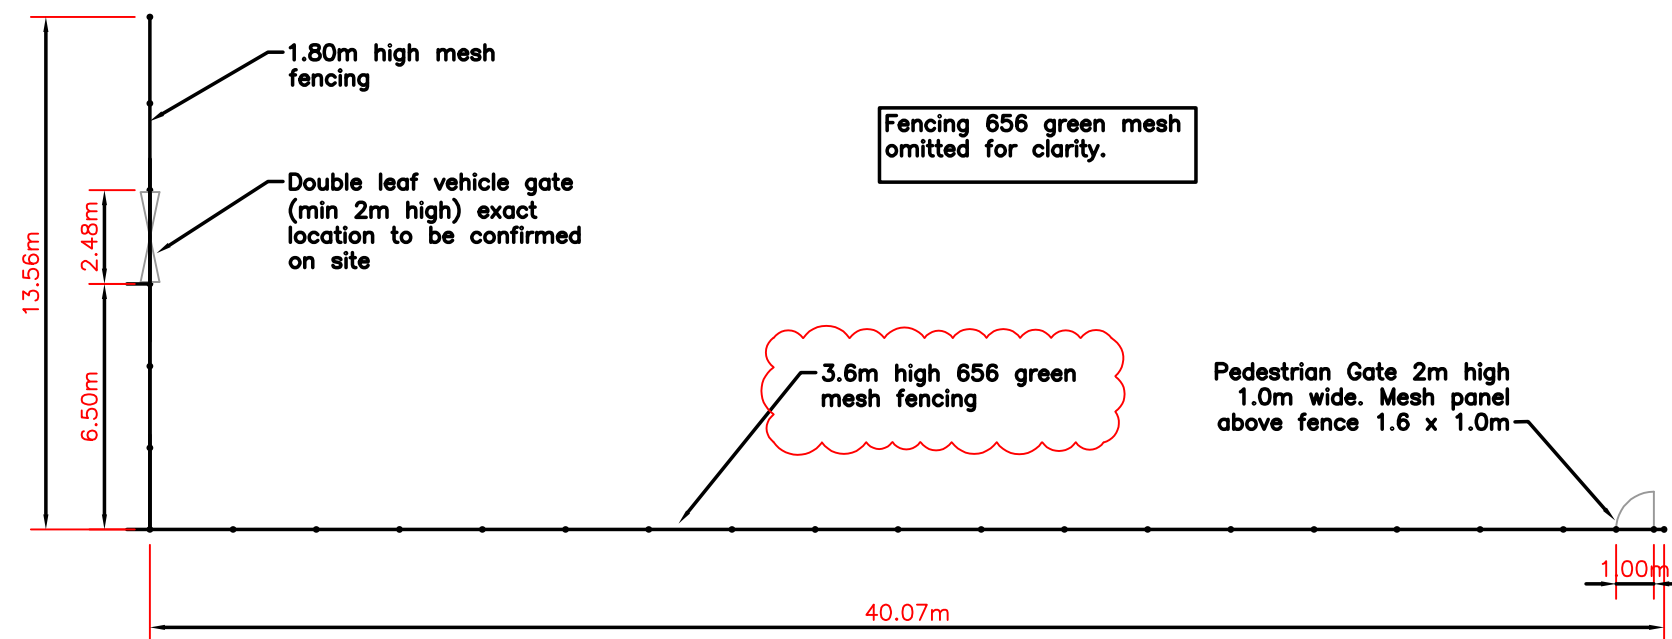


Proposed Fence – Plan

Fencing mesh omitted for clarity. Post spacing shown indicatively to be varied on site

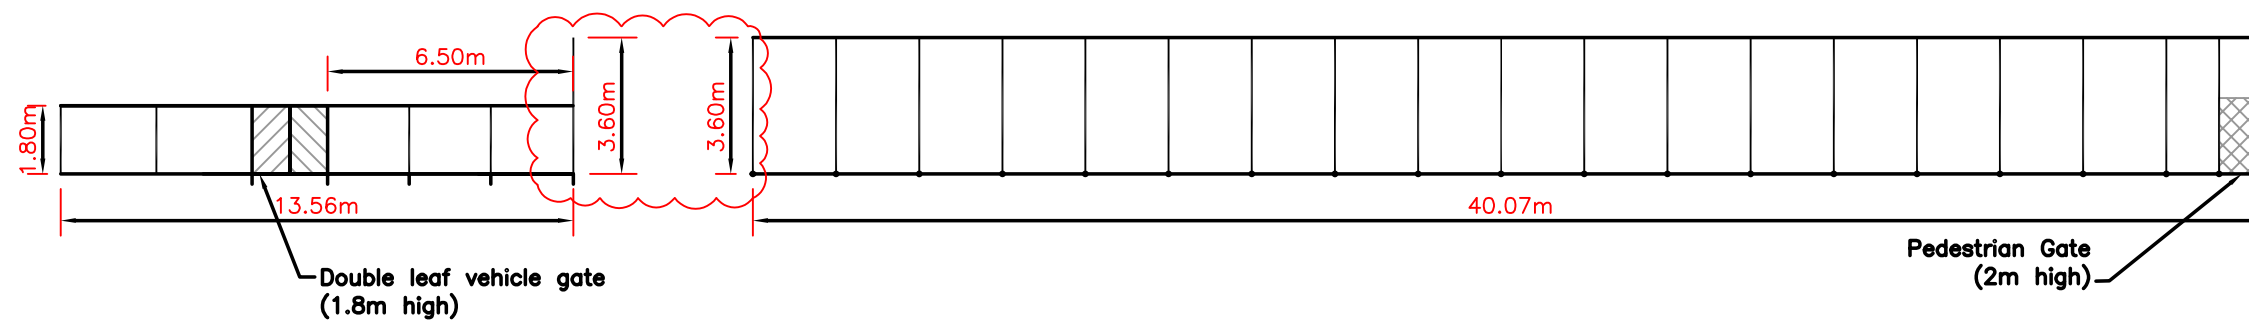

Proposed Fence – Elevation

Scale Bar

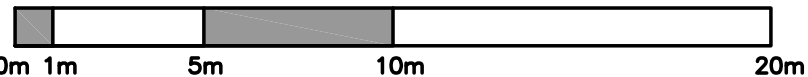

3	Fence height revised	EOL	02/07/2026	PC	1:200 A3	Cobham Parish Council	Replacement Fence – Cobham Childrens Playground		Proposed Fence – Plan & Elevations	CCPG – 01	PROJ 01
2	Dimensions revised	EOL	15/05/2026								3
1	Fence mesh added	EOL	21/04/2026								
0	Issued for approval	EOL	10/01/2026								
		BY	DATE	DRAWN BY	SCALE	CLIENT	PROJECT		DRAWING TITLE	DRAWING No	REV