




JCD Architectural Consultant
20 Admirals Walk,
Chatham, Kent.
ME5 8NL.
TEL: 07946608141
WED: www.jcd-ac.co.uk
EMAIL: jcd-ac@outlook.com

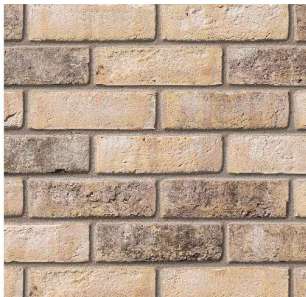

- Image of ibstock brick
- Colour - Leicester ivanhoe cream



- Image of Redland 49 roof tile
- Colour - slate grey



- Image of uPVC window
- Colour - anthracite grey




- Image of downpipe
- Colour - black




- Image of fascia board
- Colour - black




- Image of guttering
- Colour - black

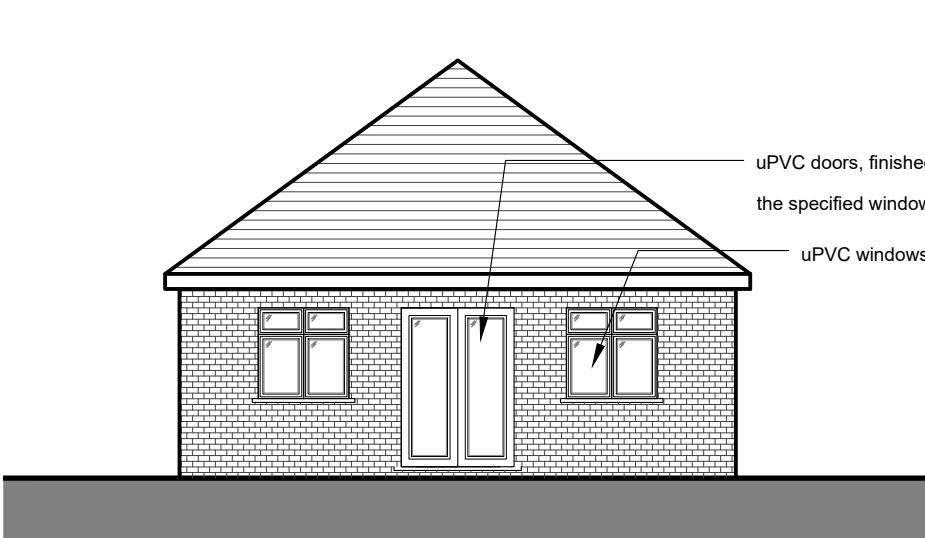

2 PROPOSED REAR (SOUTH-EAST) ELEVATION
ELEVATION VIEW Scale 1:100

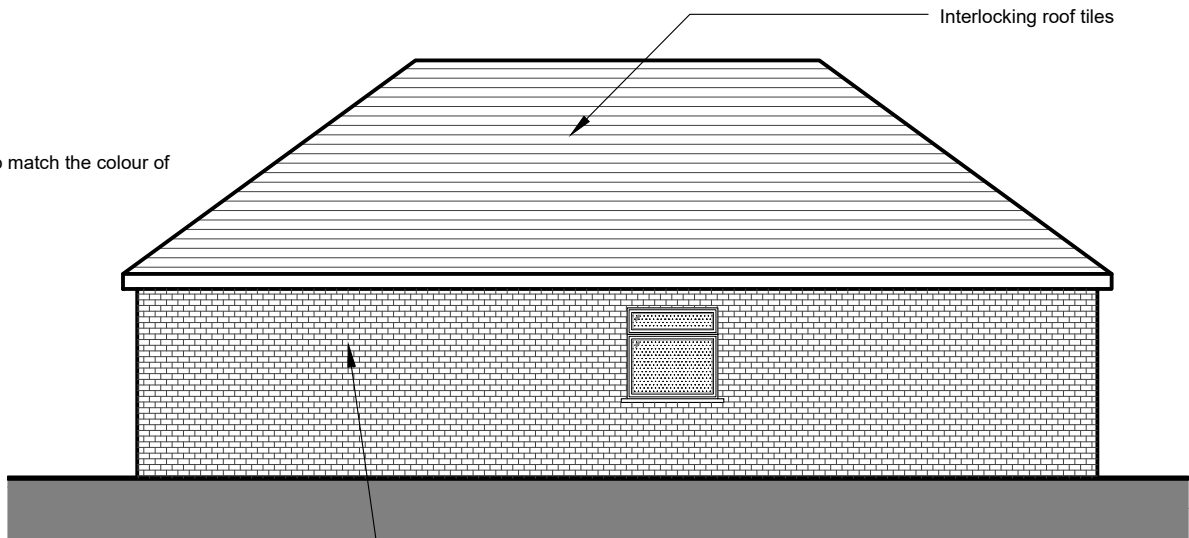

2 PROPOSED SIDE (NORTH-EAST) ELEVATION
ELEVATION VIEW Scale 1:100

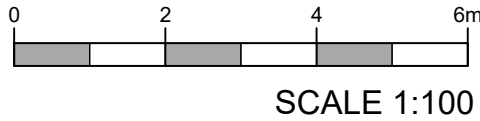

SCALE 1:100

REV.	DATE	REV. BY
------	------	---------

- COPYRIGHT JCD Architectural Consultant
1. ALL DIMENSIONS TO BE VERIFIED ON SITE BY THE CONTRACTOR PRIOR TO COMMENCEMENT OF ANY SHOP DRAWINGS OR SITE WORK.
 2. ANY DISCREPANCY FOUND BETWEEN THIS DRAWING AND ANY OTHER DOCUMENT MUST BE REPORTED IMMEDIATELY TO THE DESIGNERS.
 3. REMOVE THIS DRAWING FROM CURRENCY WHEN A REVISED DRAWING IS ISSUED.
 4. THIS DOCUMENT REMAINS OUR EXCLUSIVE PROPERTY IT SHALL NOT BE REPRODUCED NOR COMMUNICATED TO THIRD PARTIES WITHOUT MY WRITTEN CONSENT.
 5. THE COPYRIGHT OF THIS DRAWING AND DESIGN IS VESTED IN THE DESIGNERS.

Client: Drinec Ltd			
Project: Land Adjacent, 77 New House Lane Northfleet, Gravesend Kent DA11 7HJ			
Title: Proposed Elevations			
AUTHOR JC	DATE 18 10 2025	APPROVED JC	
SCALES 1:100 @ A3		READ WITH -	
DRAWING No. 24133 (03) 002 -			
Project No. Series No. DWG No. Rev			
DRAWING STATUS PLANNING			