


Block Plan - Store opposite Darnley Cottage, Henley Street, DA13 0XB

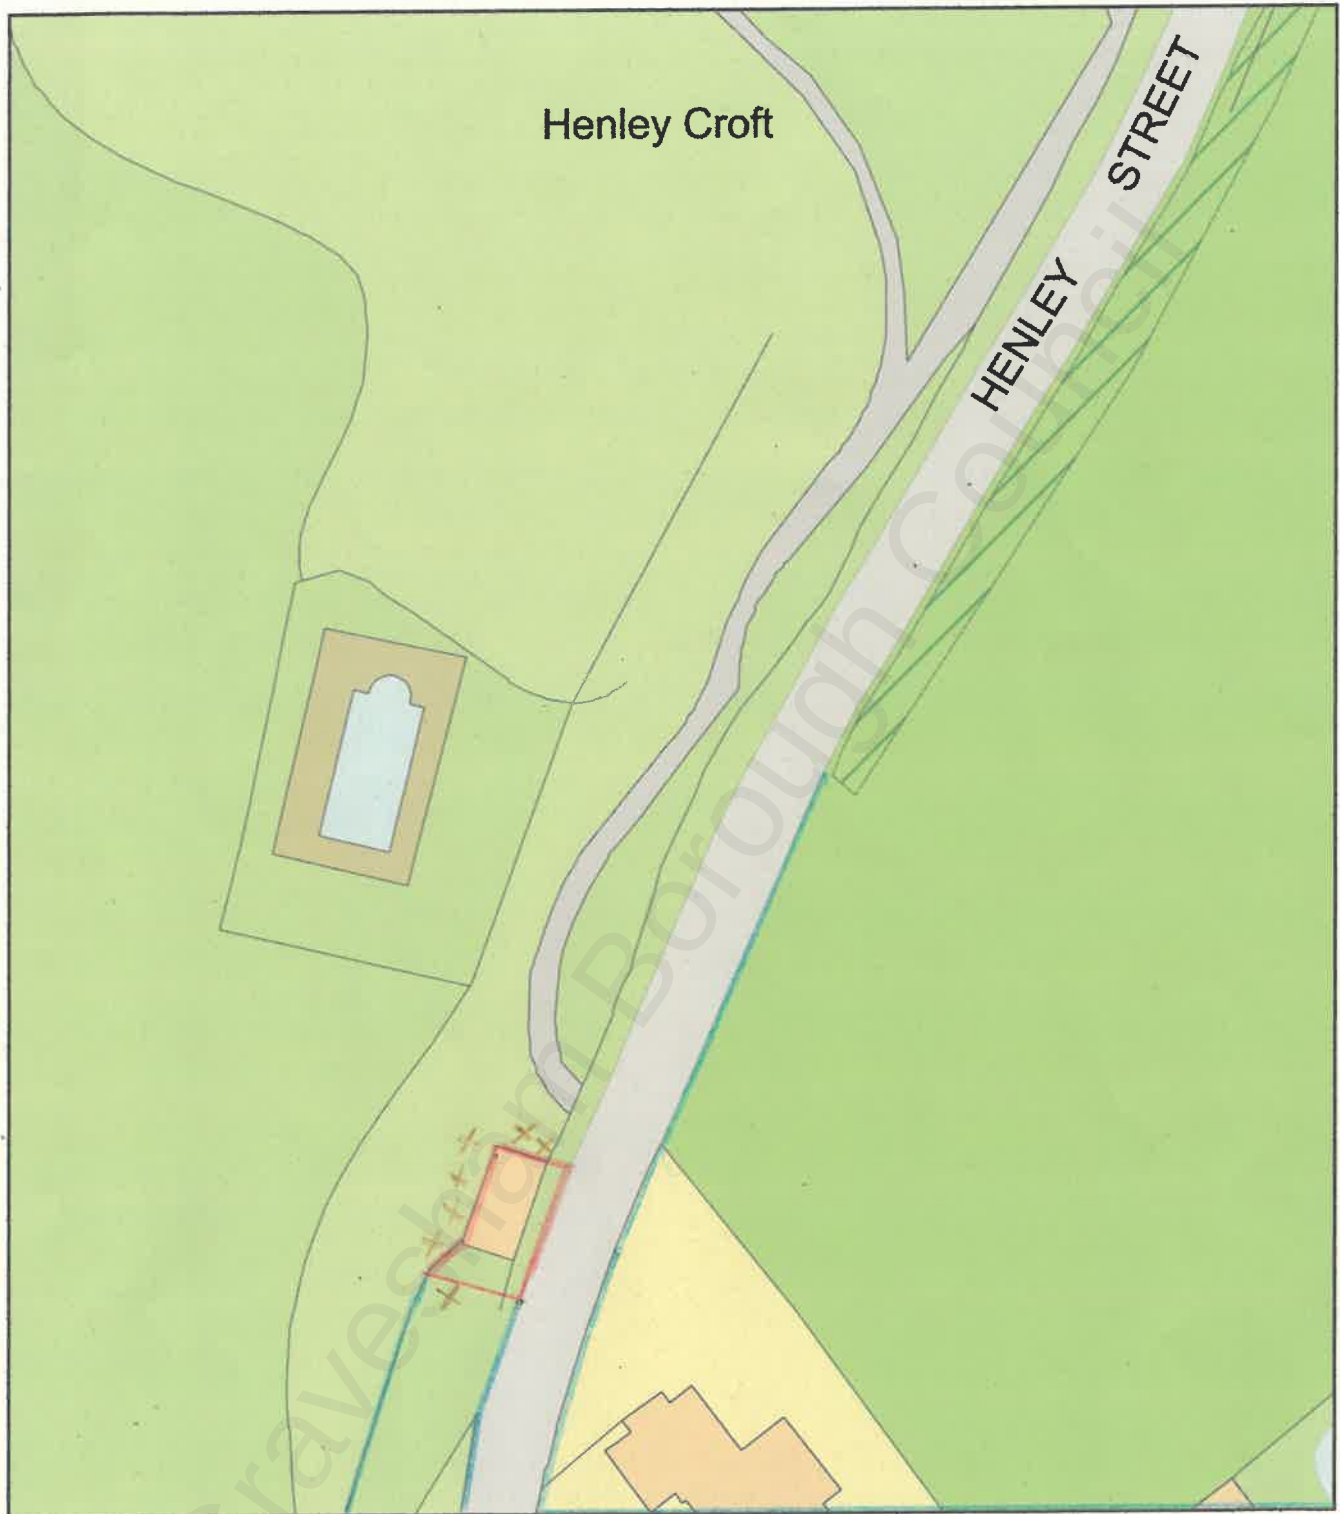

0 20
Metres



Plan Produced for: Rebecca Newnes
Date Produced: 24 Dec 2021
Plan Reference Number: TQRQM21358081633847
Scale: 1:500 @ A4

X - Tree See accompanying notes.